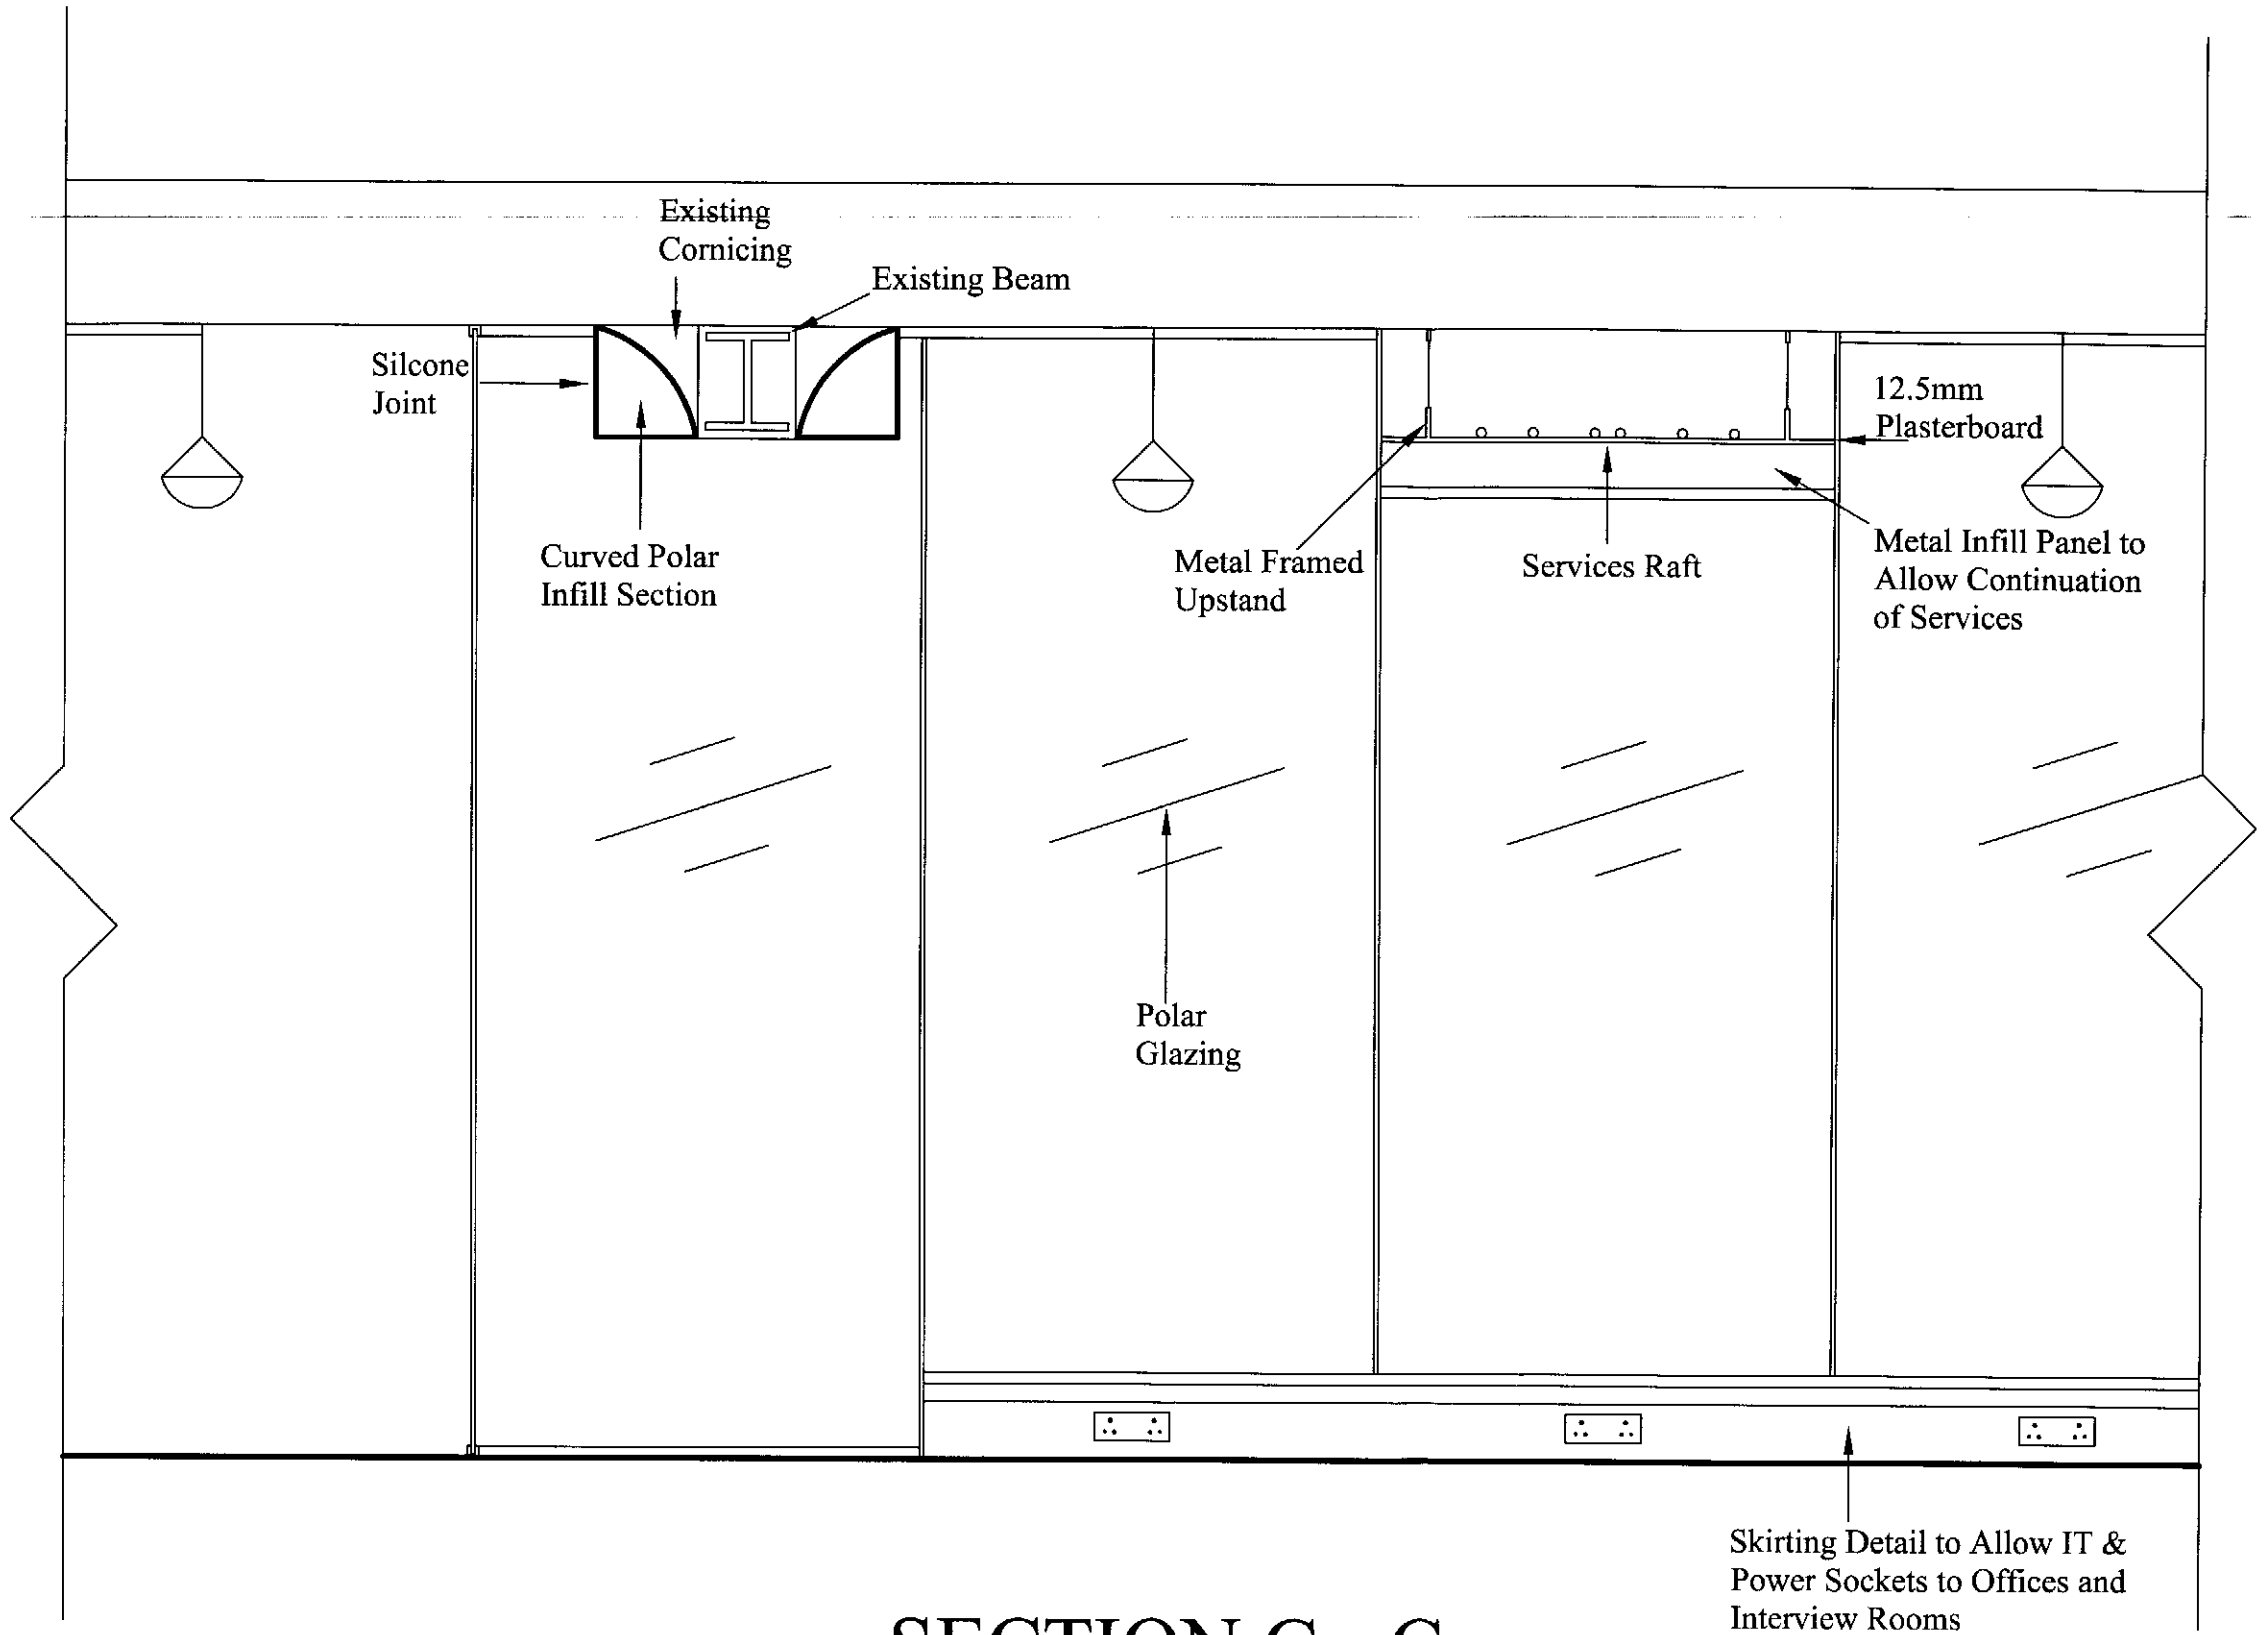

SECTION C - C
Through Main Corridor to Polar SG Panel

Section C - C Corridor to Polar SG

SCALE 1 : 20

Do not scale from this drawing

All dimensions to be checked on site

Notes:

Amendments:

This drawing and the copyrights and patents therein are the property of Watts Group Plc and may not be used or reproduced without prior consent.

This drawing is to be read in conjunction with all relevant Consultant's and / or specialist's drawings and documents. Any discrepancies or variations are to be notified to Watts Group Plc before the affected work commences.

Works to be carried out in accordance with Bye Laws and Regulations of Local Authorities and Statutory Undertakers.

Drawing type: Section C - C

Client: UNISON

Project: 6th Floor Sunlight House
Office Fit Out Works

Title: Section C - C
Through Main Corridor
to Polar SG Panel

Scale: 1/20 Date: March 2008

Drawn: J.Ross Checked: SWW

Drg.no: 105690_JR_006 Rev:

Watts.

Watts Group PLC
60 Fountain Street
Manchester M2 2FE

T: +44 (0)161 831 6180
F: +44 (0)161 834 7750

W: Watts-international.com