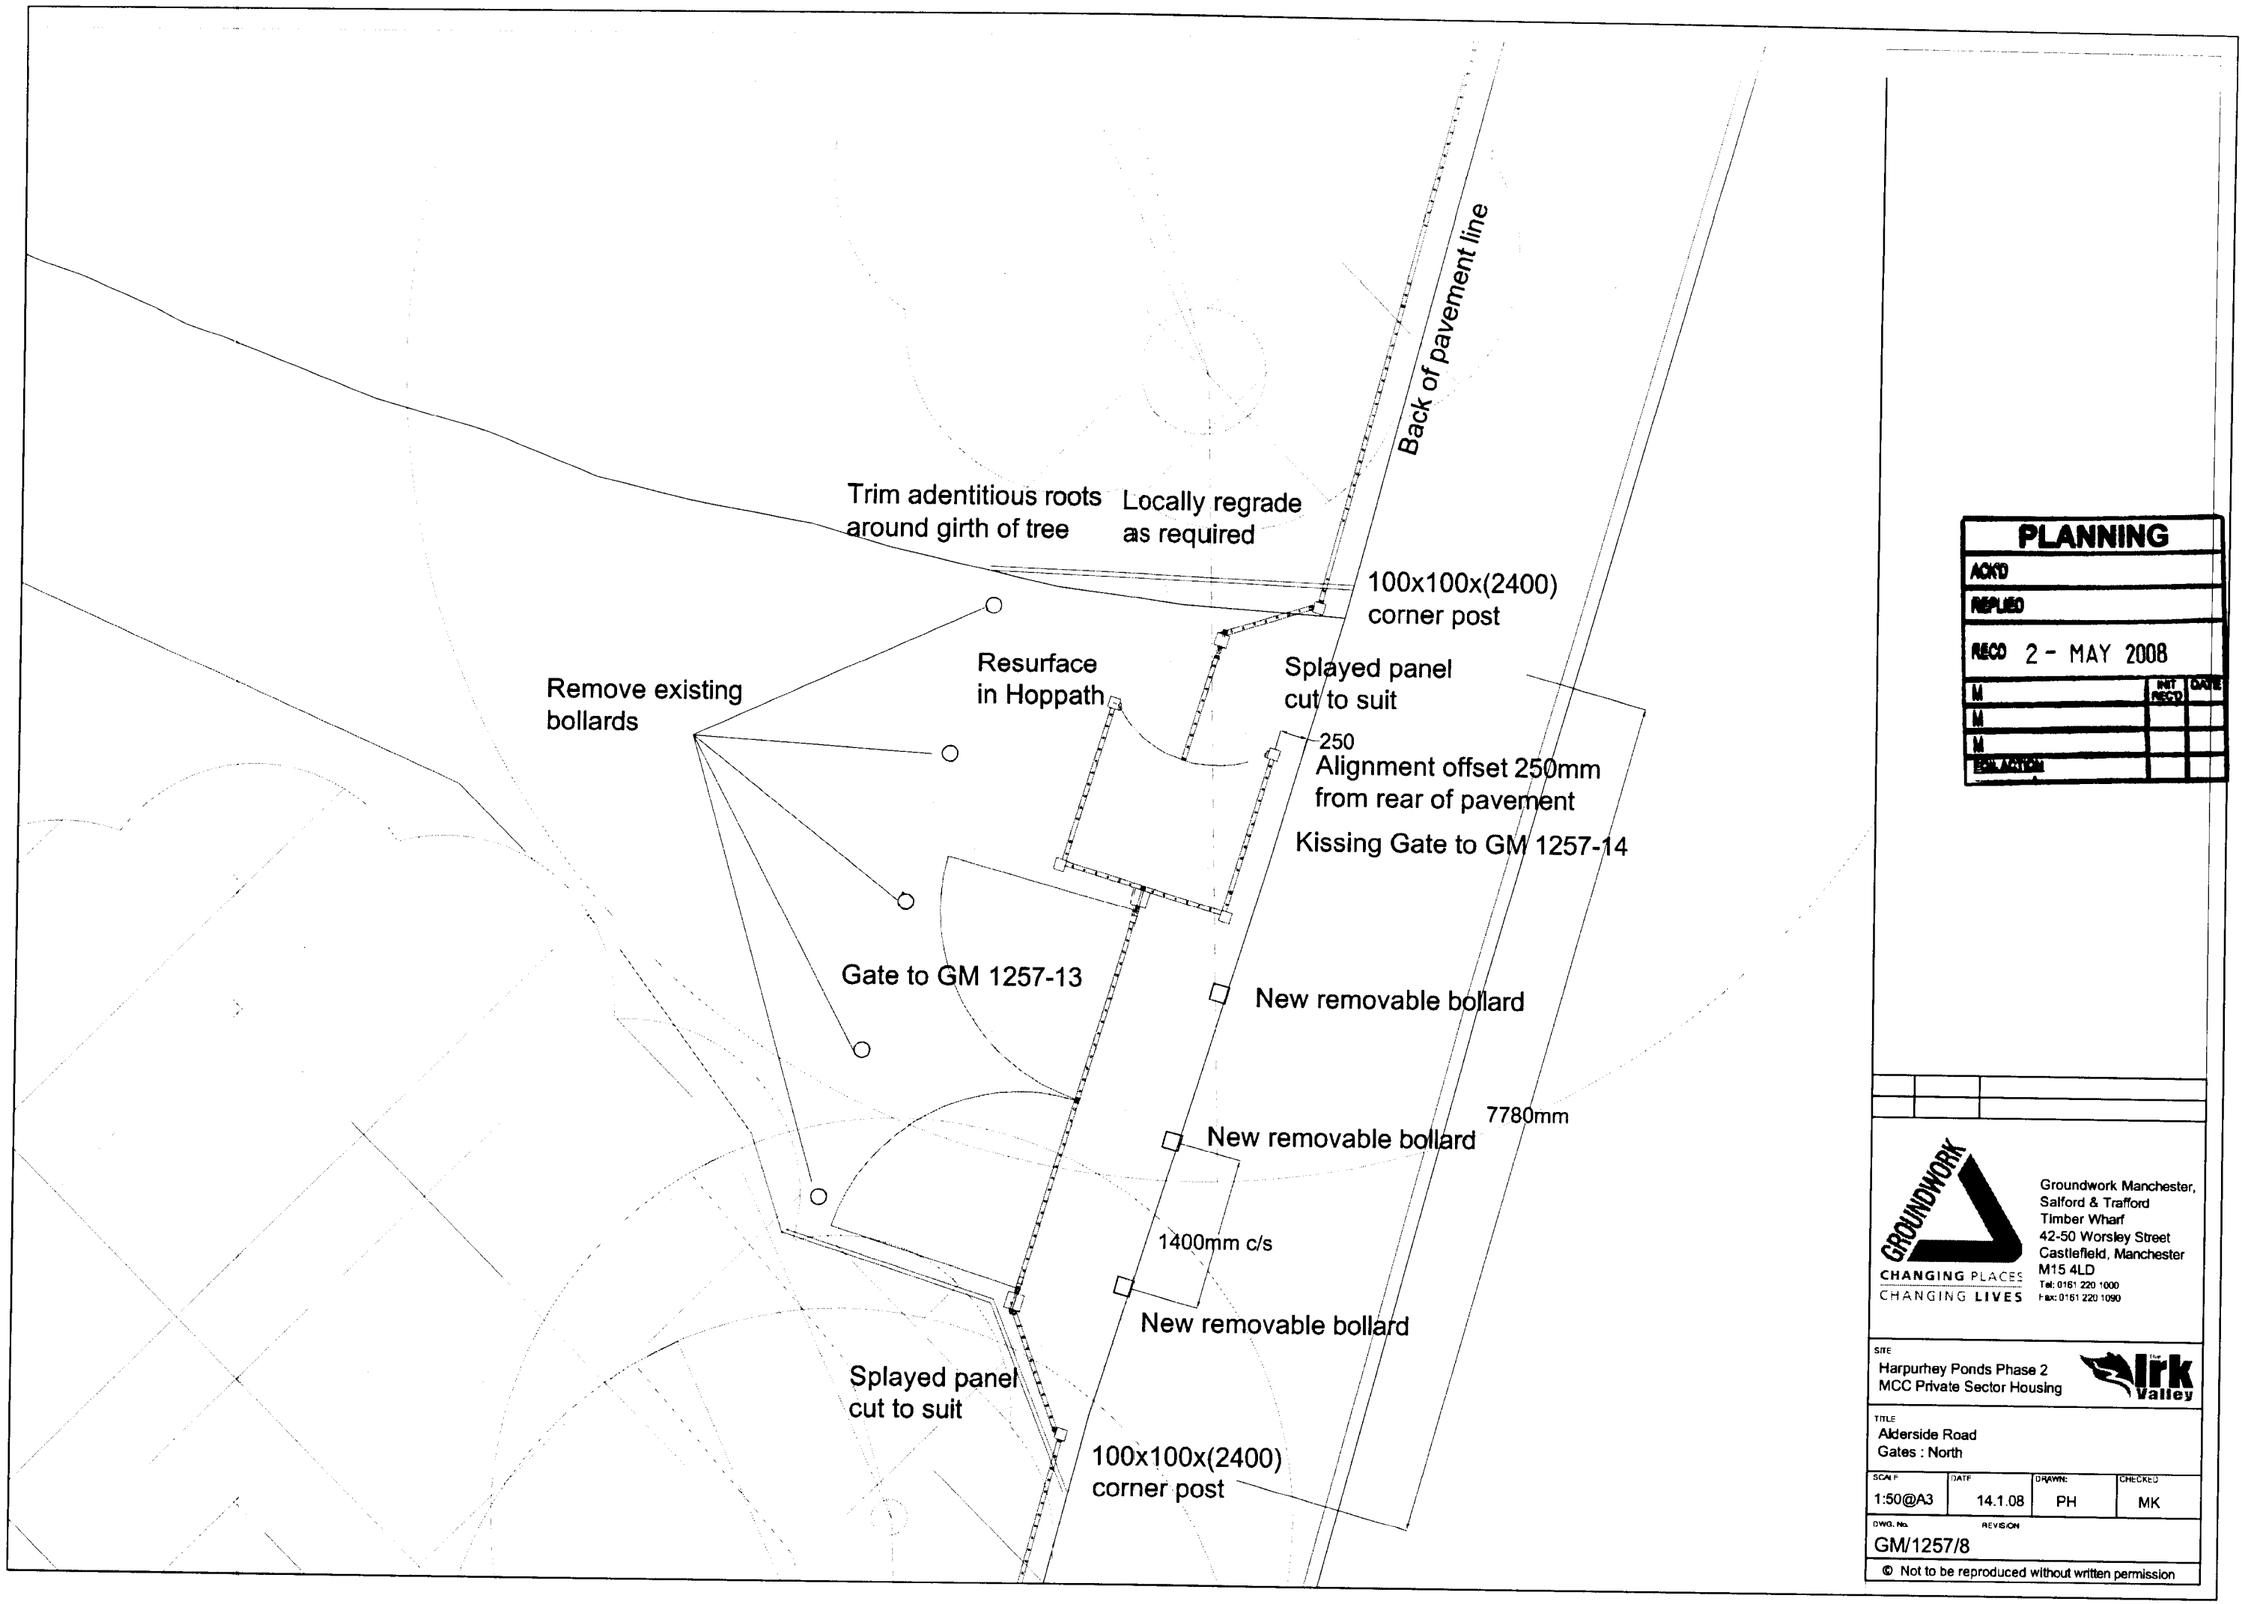


PLANNING
ACK'D
REPLIED
RECD 2 - MAY 2008
INIT. | DATE
M
M
M
EXPLANATION

CHANGING PLACES
CHANGING LIVES

Groundwork Manchester,
Salford & Trafford
Timber Wharf
42-50 Worsley Street
Castlefield, Manchester
M15 4LD
Tel: 0161 220 1000
Fax: 0161 220 1090

SITE
Harpurhey Ponds Phase 2
MCC Private Sector Housing

The Irk Valley

TITLE
Alderside Road
Gates : North

SCALE	DATE	DRAWN	CHECKED
1:50@A3	14.1.08	PH	MK

DWG. No. GM/1257/8 REVISION

© Not to be reproduced without written permission