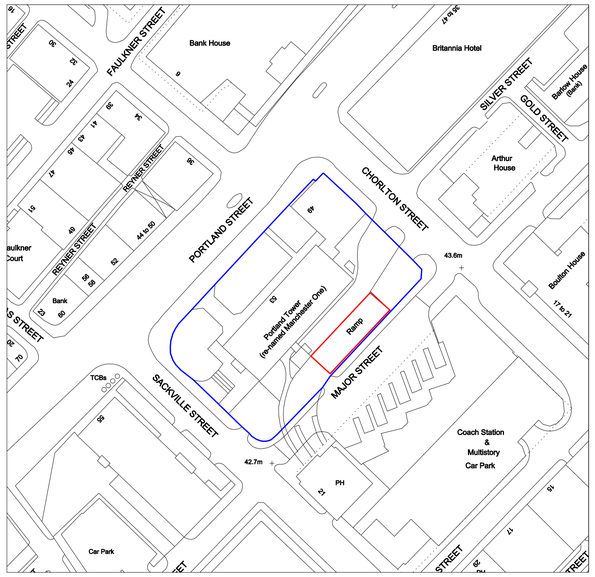

SITE APPLICATION BOUNDARY
ADJOINING LAND WITHIN THE SAME OWNERSHIP

LOCATION PLAN scale 1:1000





PHOTOGRAPHS

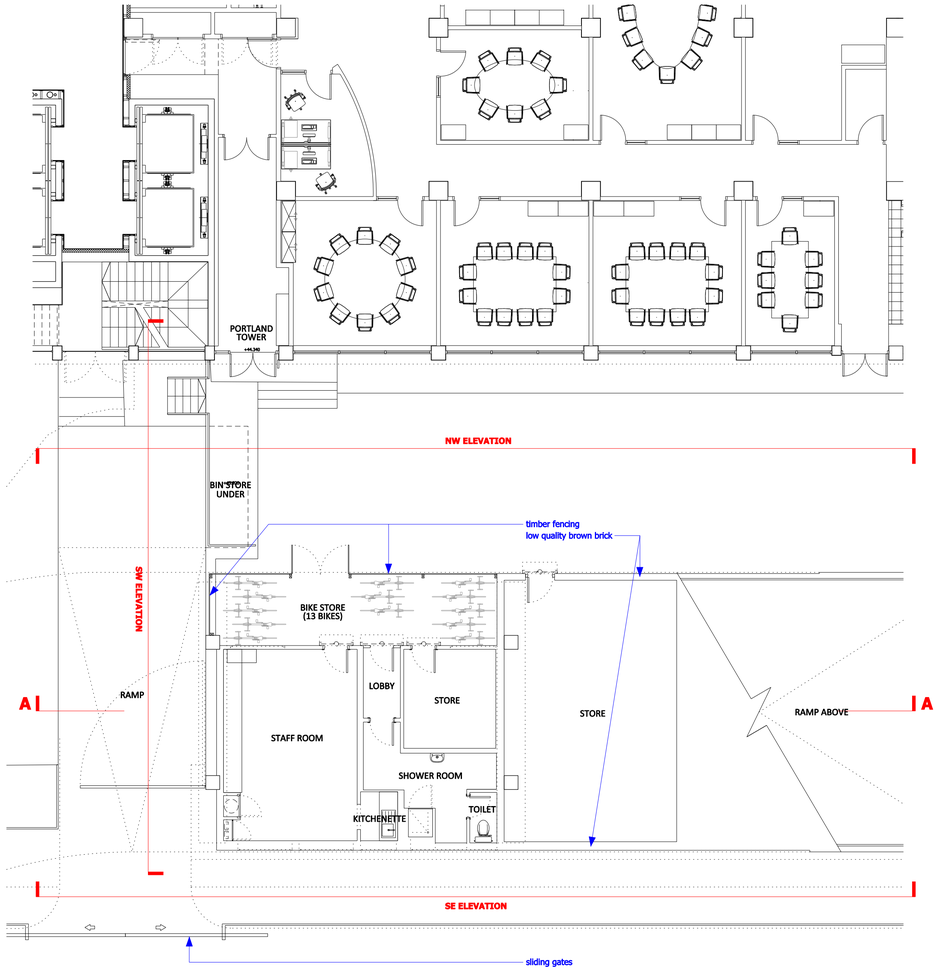

EXISTING FLOOR PLAN scale 1:100

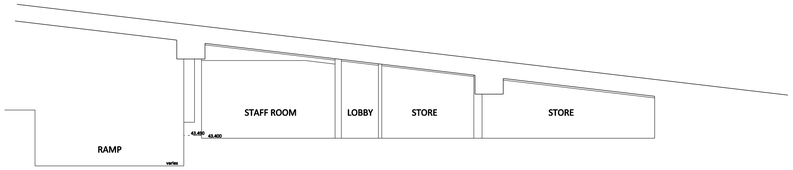

EXISTING SECTION A-A cale 1:100

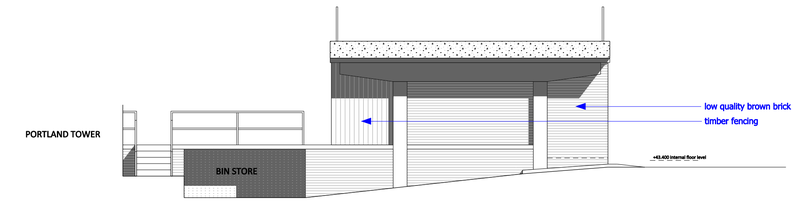

EXISTING SW ELEVATION cale 1:100

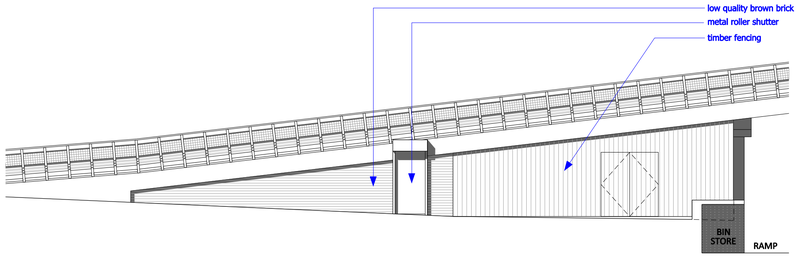

EXISTING NW ELEVATION cale 1:100

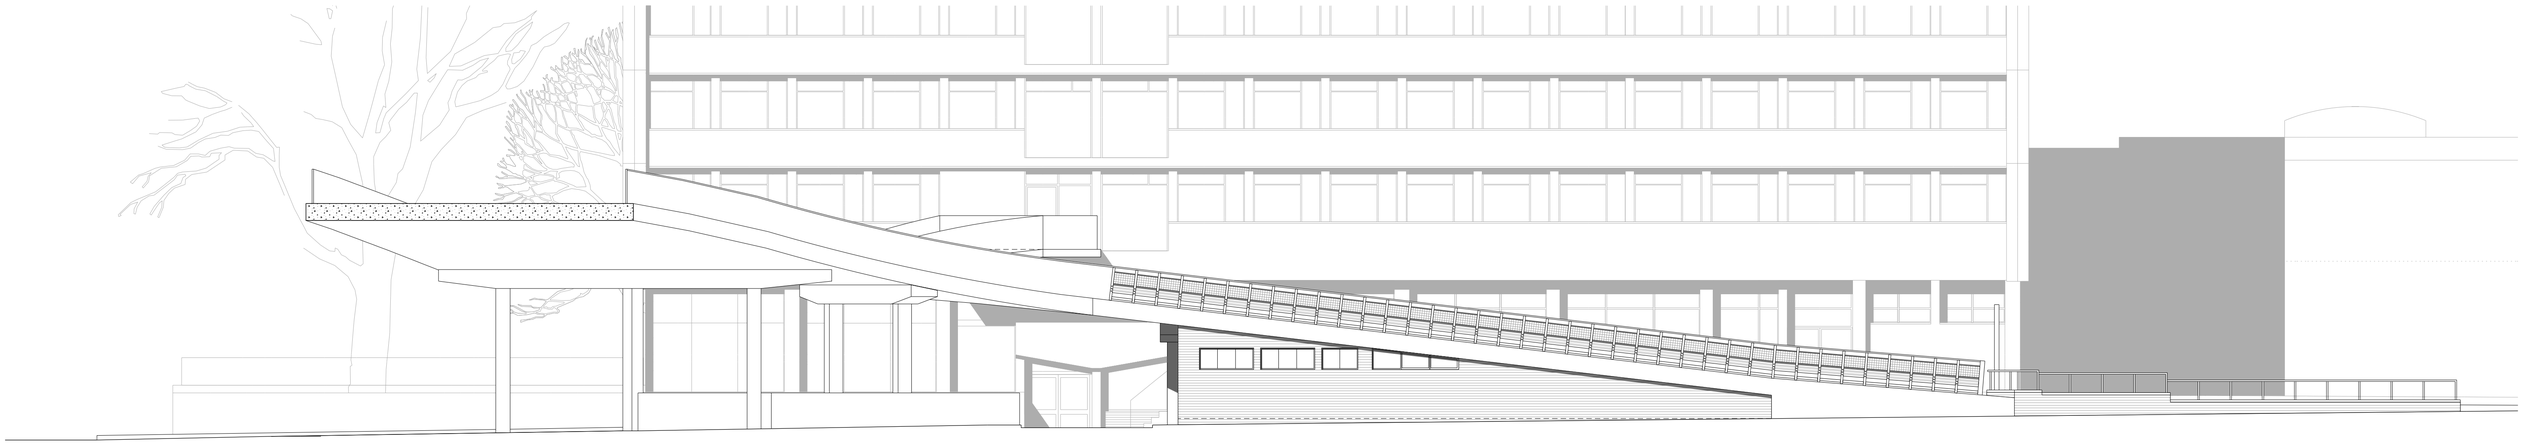

EXISTING SE ELEVATION cale 1:100

bridge architects

address 19 Lumb Lane, Littlemoss, Manchester, M43 7BU
director Russell Bridge BA(hons) BArch RIBA ARB Certified Passivhaus Designer
phone 0161 371 7570
company number 07793934
email info@bridgearchitects.com
web www.bridgearchitects.com

revision notes
rev A - 2012-09-20 general updates
rev B - 2012-12-14 name amended

project Manchester One Ramp Enclosure
client Bruntwood
job no. 0151
drawing no. al(05)100
drawing title Existing Layout
drawing scale 1:100 @ A1, 1:200 @ A3
drawing created August 2012
drawing rev B

FOR: PLANNING

bridge architects

Do not scale from this drawing - use figured dimensions only.
This design and drawing is the copyright of bridge architects ltd and may not be reproduced in any form without prior written consent.
Issue of the drawing does not impart any real or implied copyright licence.