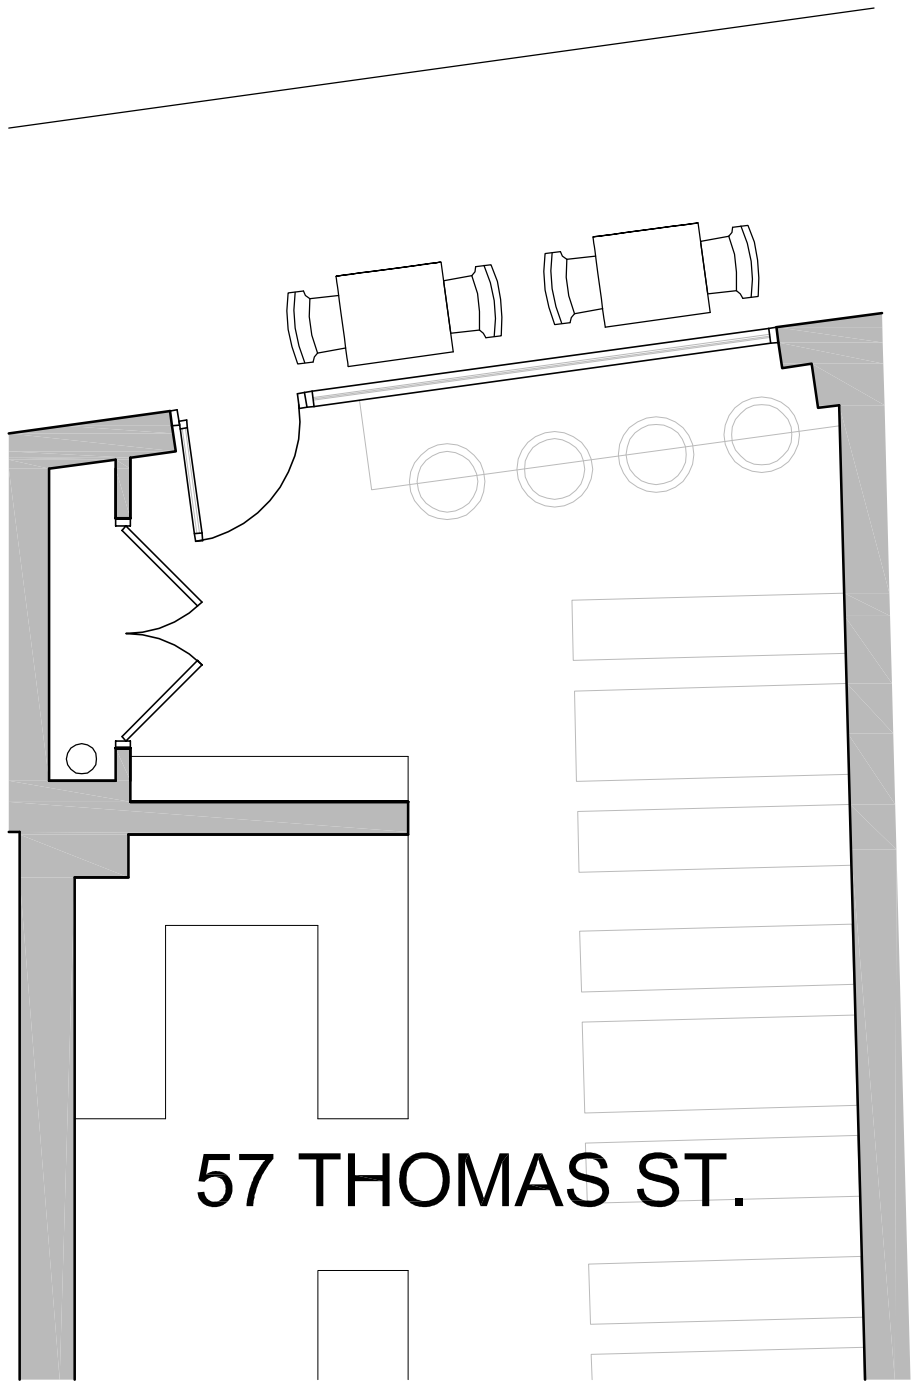


EXISTING EXTERNAL AREA - 1:50@A3




EXISTING ELEVATION
1:100@A3

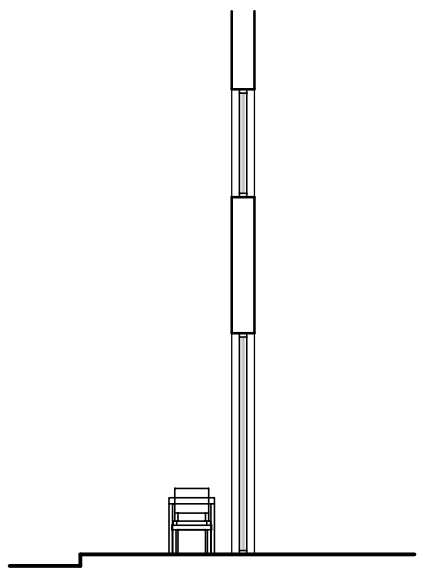

EXISTING SECTION
1:100@A3

NOTES

1. do not scale from this drawing – use figured dimensions only
2. read in conjunction with all other consultants/specialists drawings. report any discrepancies before affected work commences
3. all setting out dimensions to be checked on site by contractor before work commences
4. these drawings are for planning purposes only, and under no circumstances will the draughtsman be liable for errors that may occur during and after construction.

project:
57 Thomas Street
Manchester
M4 1NA

client:
Marble Beer limited

dwg:
Plans, elevation and section existing external area

dwg no: 01

dwg date: 27/11/12

dwg scale: 1:50/100

dwg revision: