ALL COPYRIGHT RESERVED BY ATELIER TL LTD

NOTE:

Stud wall to lift to achieve 200mm
between internal faces of plasterboards

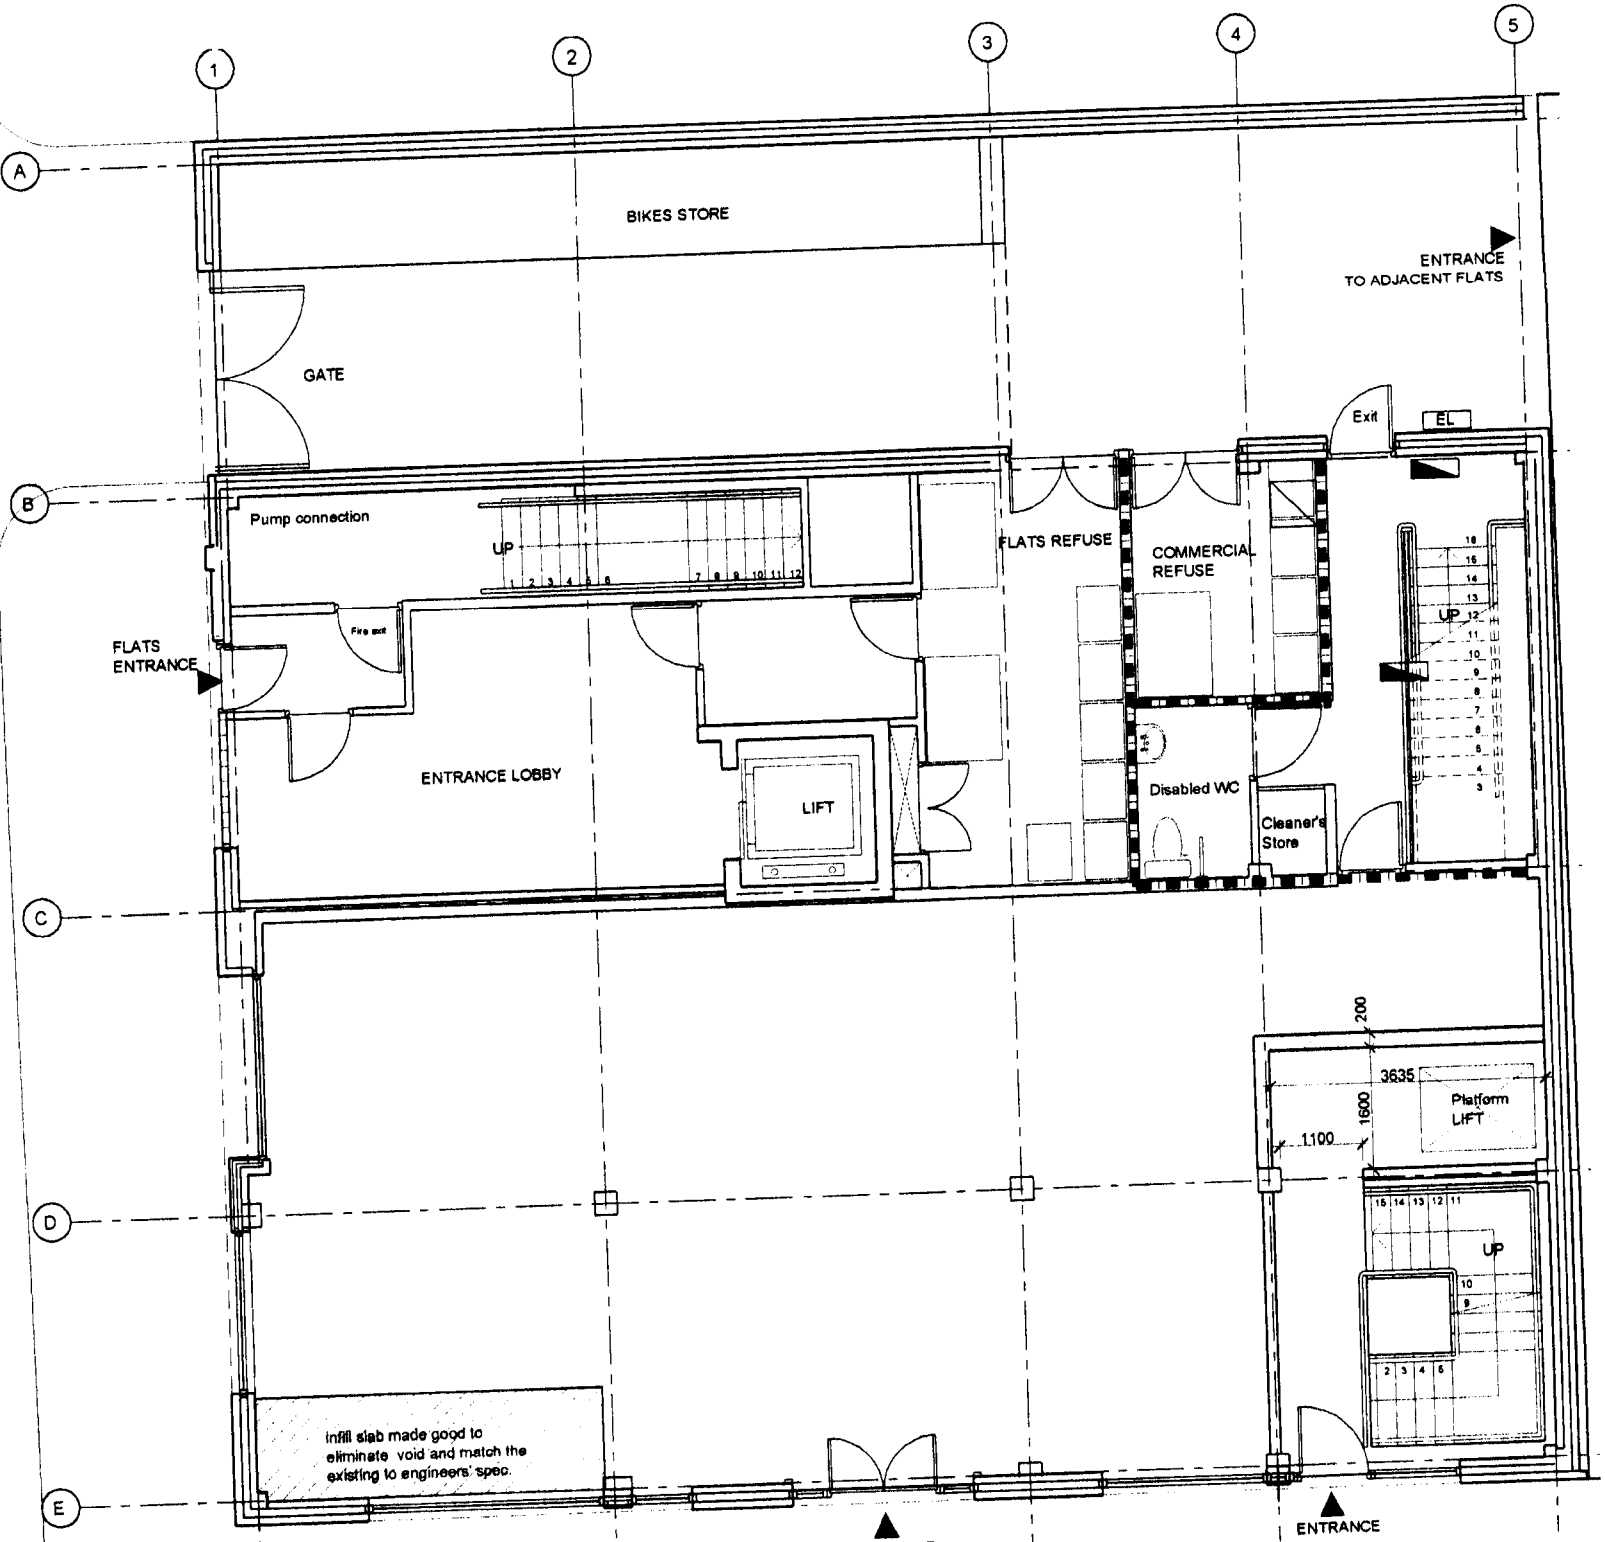

PLANNING

RECD - 1 APR 2008

INIT.	DATE

Rev	Revision note	Date	Checked
-	-	-	-

ARCHITECT
atelier TL ltd
122 Grosvenor Street, All Saints
Manchester, M1 7HL
Tel 0161 - 2737771
Fax 0161 - 2737771

PROJECT: Alteration - Grosvenor St., Manchester
DRAWING TITLE: Proposed G/F Plan
-
CLIENT: Index Investment
DATE: Mar 2008
ISSUE TYPE: Planning
DRAWN BY: CL
FILE INFO: C:\Atelier TL\ ...\dwg\PL-01-03
SCALE: 1:100@A4
DRAWING NO: PL-01 REV. -