

NOTE

This drawing is to read in conjunction with all other Architects drawings and all Structural Engineers drawings details and calculations.

It is the contractors responsibility to check all dimensions prior to fabrication or construction, any discrepancies to be reported to the Architect.

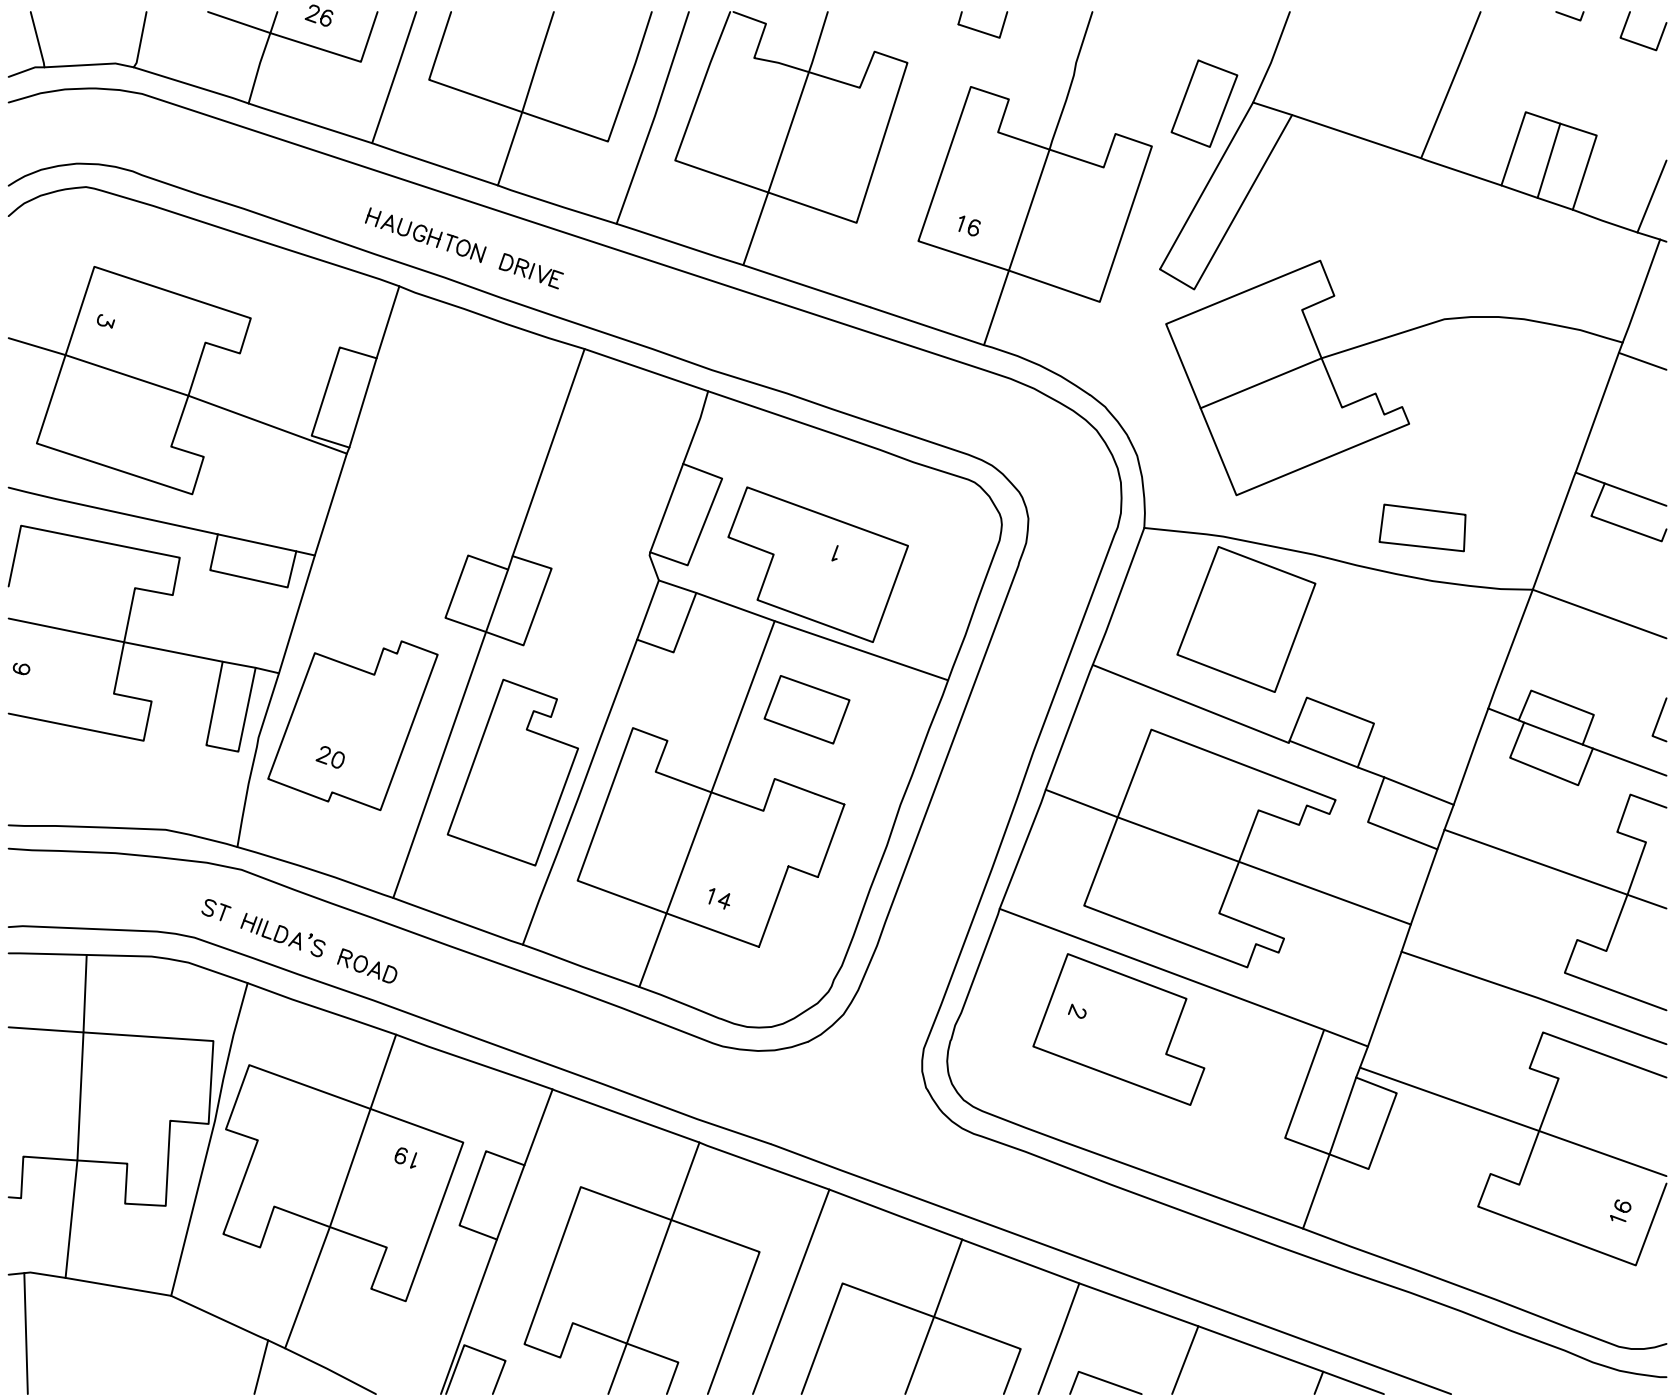

Site Plan Scale 1:500

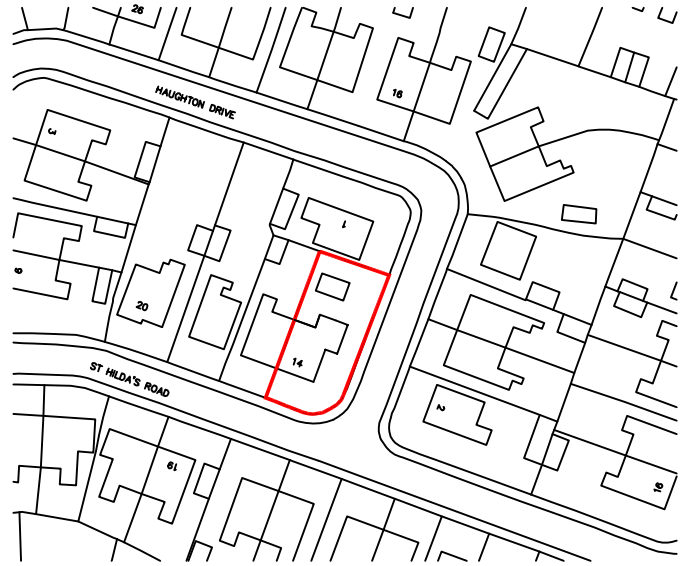

Site Location Plan
Scale 1:1250

cube Design Solutions

1 St Georges Avenue, Timperley,
Altrincham, Cheshire WA15 6HF
Tel: 0161 969 0562 Fax: 0161 969 0562
Email : info@cubedesignsolutions.co.uk
www.cubedesignsolutions.co.uk

Project

Mr & Mrs Higgins
14 St Hildas Road,
Northenden, M22 4FP

Drawing

EXISTING SITE PLAN 1:500
EXISTING SITE LOCATION PLAN 1:1250

Date	Drawn By	Scale
FEBRUARY12	PJR	AS NOTED

Drawing Status	Drawing No.	Rev No.
PLANNING	099–03	–