DO NOT SCALE THIS DRAWING

NORTH

STANLEY STREET

63

59

RED BANK

KNOWSLEY STREET

YARD
880.0 sqm

roller shutter

Kit
2.9 sqm

WCs
3.0 sqm

WCs
4.0 sqm

SPACE 1
820.0 sqm

roller shutter

Space 4
105.0 sqm

4

roller shutter

YARD
64.5 sqm

Space 3
81.5 sqm

2a

Space 2
179.5 sqm

2

roller shutter

roller shutter

m e architects
10 Wedmore Road
Sutton Coldfield
Birmingham
B73 5SG
07717 841239
info@mearchitects.co.uk
www.mearchitects.co.uk

A *Planning Appl'n 13.11.12*

CLIENT
Cameolord Ltd

Project
Red Bank Mill Extension

Location
59 Red Bank and 2 - 4 Knowsley Street Cheetham Hill Manchester M8 8RD

DRAWING TITLE
EXISTING Ground Floor Plan

Scale@A1	Status
1:100	*PI*

Ref.	Dwg No.	Rev.
1210	PL01	A

copyright m e architects ltd

DO NOT SCALE THIS DRAWING

STANLEY STREET

YARD

63

NORTH

WCs
8.0 sqm

Kit
2.5 sqm

Office
7.0 sqm

General Office
70.0 sqm

59

Office
13.0 sqm

Office
12.5 sqm

RED BANK

Stores
81.5 sqm

4

2a

2

KNOWSLEY STREET

me architects
10 Wedmore Road
Sutton Coldfield
Birmingham
B73 5SG
07717 841239
info@mearchitects.co.uk
www.mearchitects.co.uk

A Planning Appl'n 13.11.12

CLIENT
Cameolord Ltd

Project
Red Bank Mill
Extension

Location
59 Red Bank and
2 - 4 Knowsley Street
Cheetham Hill
Manchester
M8 8RD

DRAWING TITLE
EXISTING
First Floor
Plan

Scale@A1	Status	
1:100	PI	
Ref.	Dwg No.	Rev.
1210	PL02	A

copyright me e architects ltd

DO NOT SCALE THIS DRAWING

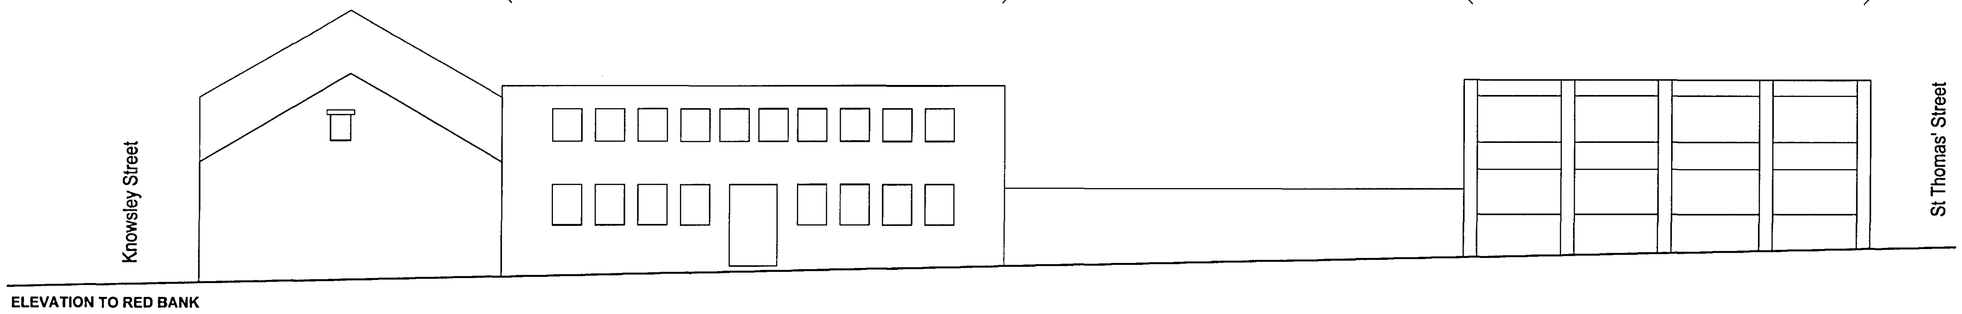

ELEVATION TO RED BANK

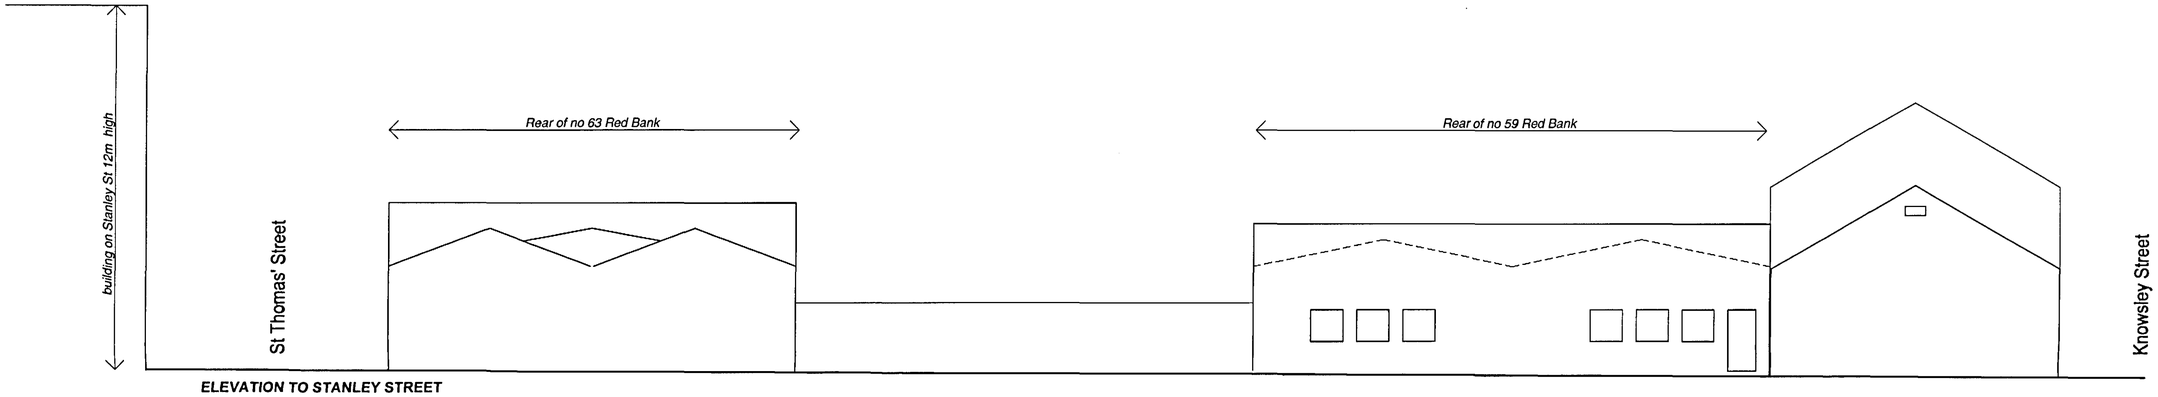

ELEVATION TO STANLEY STREET

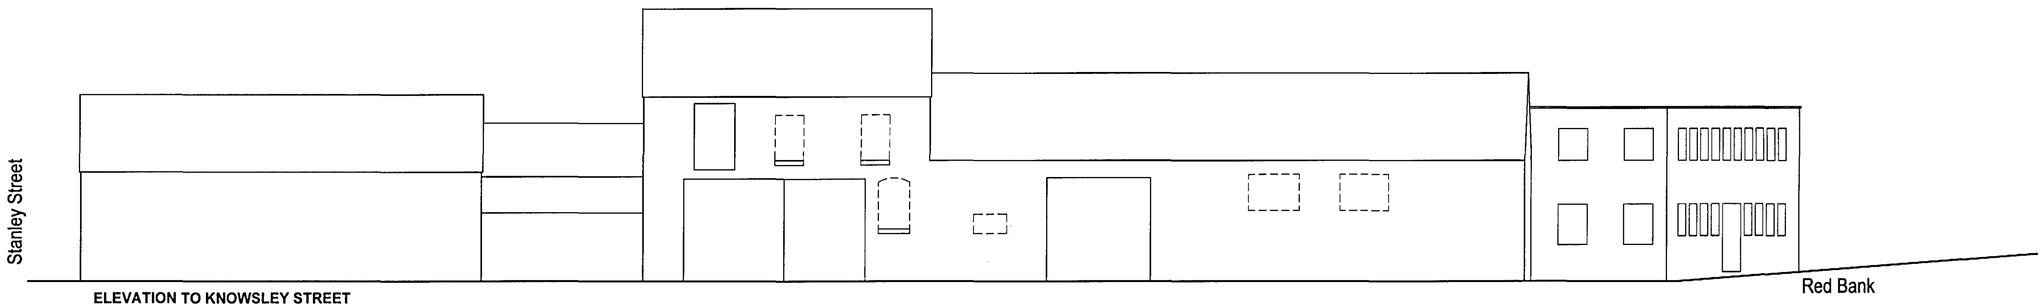

ELEVATION TO KNOWSLEY STREET

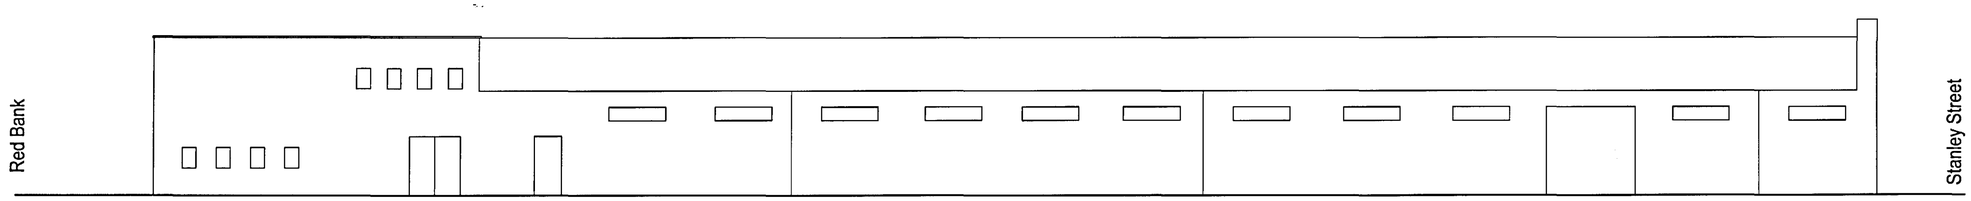

ELEVATION TO YARD

m e architects
10 Wedmore Road
Sutton Coldfield
Birmingham
B73 5SG
07717 841239
info@mearchitects.co.uk
www.mearchitects.co.uk

A *Planning Appl'n 13.11.12*

CLIENT
Cameolord Ltd

Project
Red Bank Mill Extension

Location
59 Red Bank
Cheetham Hill
Manchester
M8 8RD

DRAWING TITLE
EXISTING
Front, Rear and Side Elevations

Scale@A1	Status
1:100	*PI*

Ref.	Dwg No.	Rev.
1210	EL01	A

copyright m e architects ltd