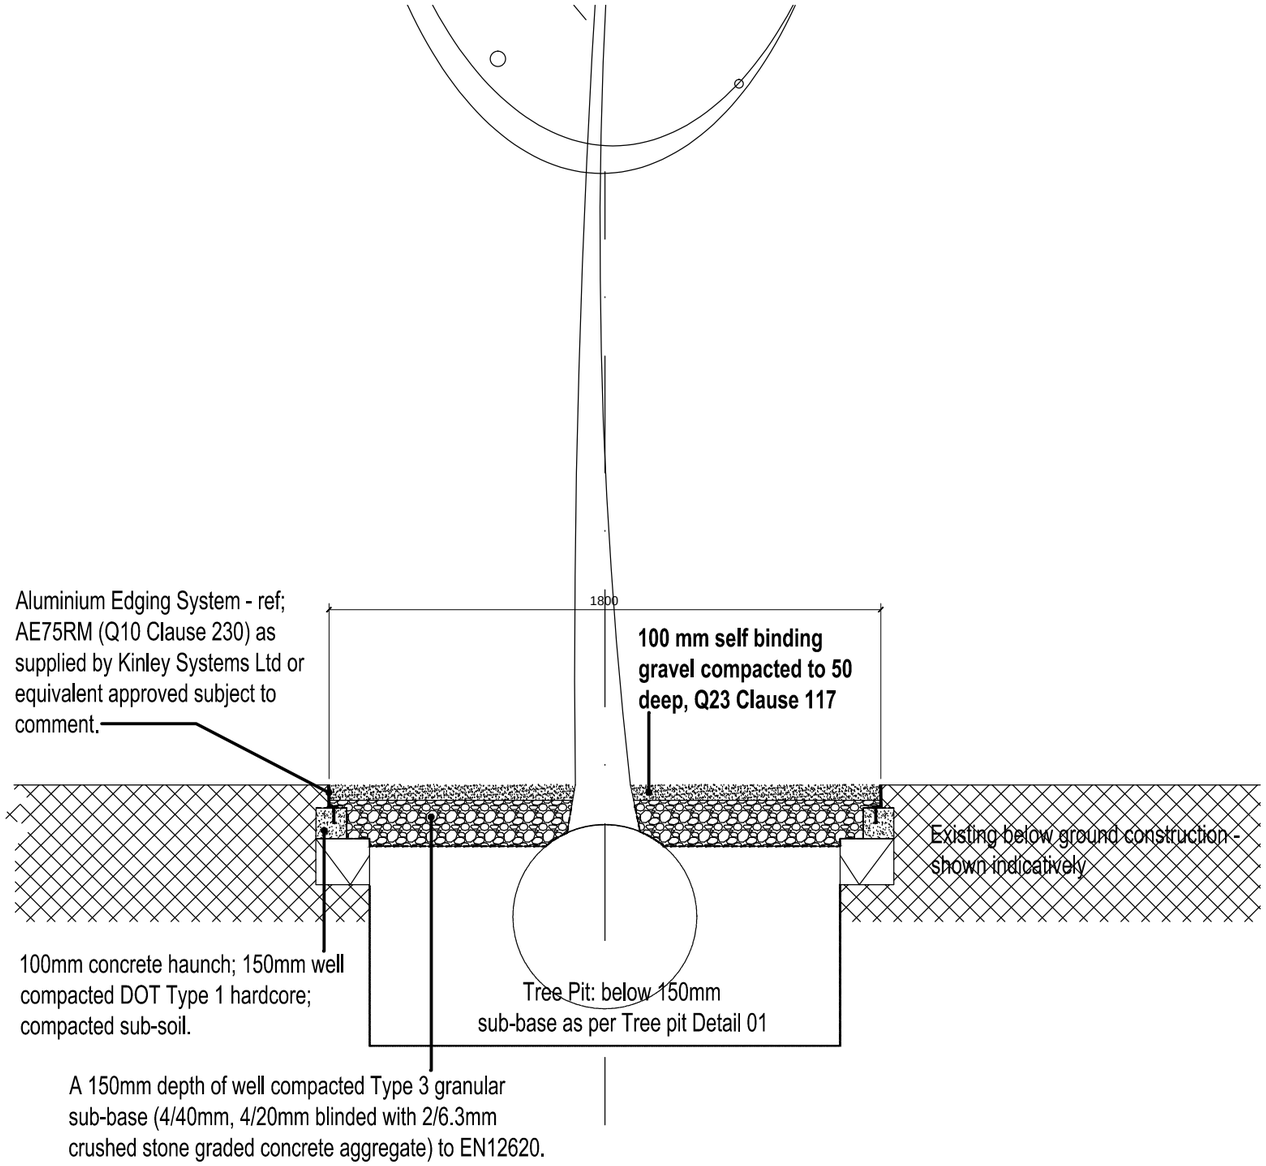

TREE PIT DETAIL 03: PROPOSED SELF BINDING GRAVEL IN HARD LANDSCAPE AREAS: CIRCULAR
SECTION
Scale 1:20

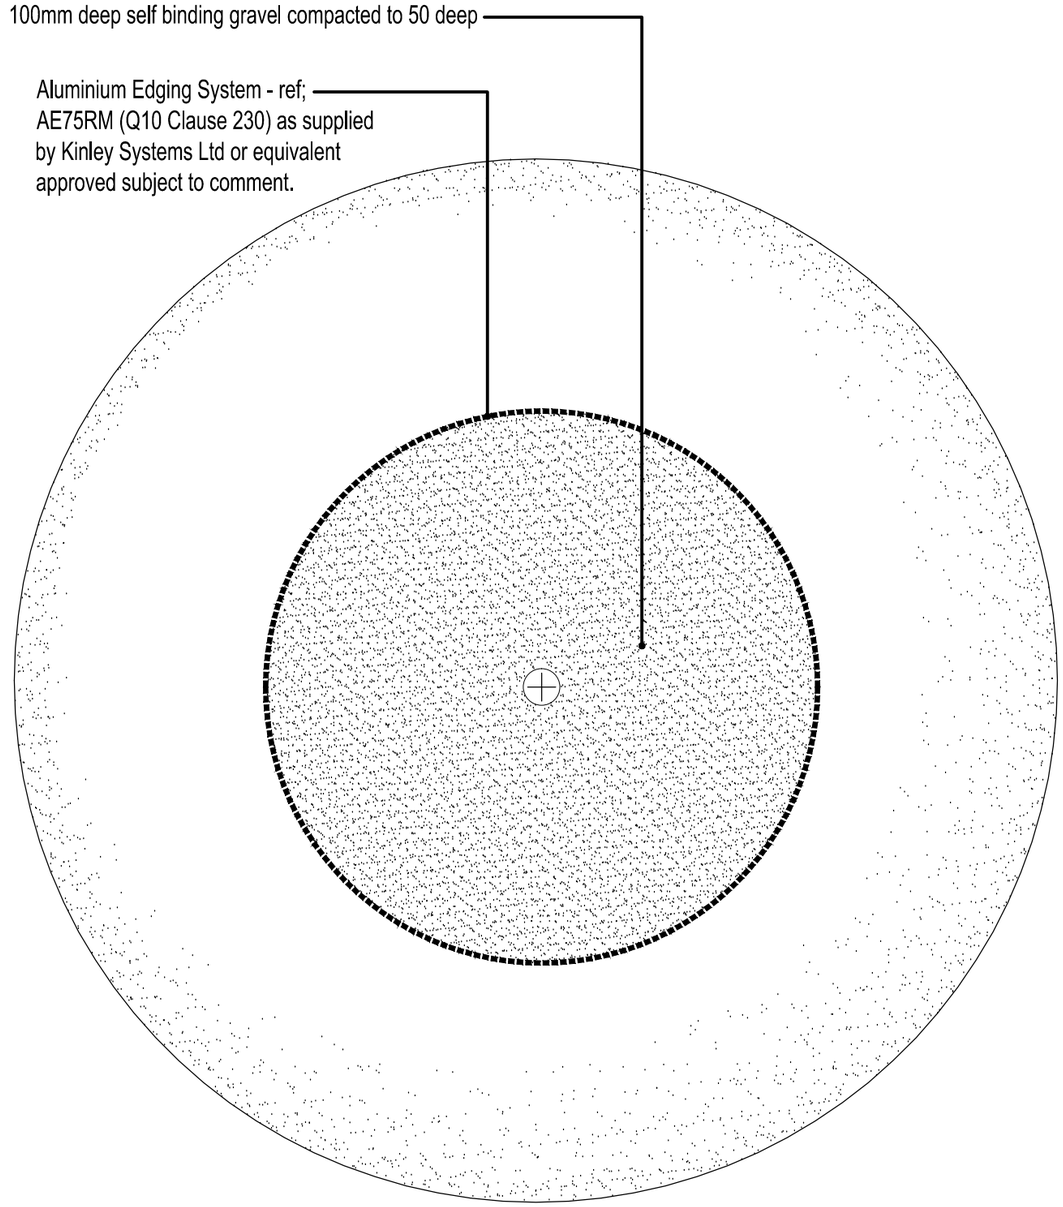

TREE PIT DETAIL 03: PROPOSED SELF BINDING IN HARD LANDSCAPE AREAS: CIRCULAR
PLAN VIEW
Scale 1:20

NOTES:
1. All drawings to be read in conjunction with the Landscape NBS Specification and all works to be carried out in accordance with latest British Standards/codes of practice unless specifically directed otherwise.
2. Discrepancies and/or ambiguities between this drawing and information given elsewhere must be reported immediately to this office for clarification before proceeding.

PLANNING ISSUE

Client	CITY SOUTH MANCHESTER	Scale	Drawn	Checked	Date
Job title	ENVIRONMENTAL IMPROVEMENT WORKS	1:20@A3	HR	MO'C	10.11.2011
Drawing title	TREE PIT DETAIL 02 - IN HARD LANDSCAPE AREAS: CIRCULAR	Job number 10.539	Drawing number 117	Rev	

19 OLD HALL STREET
LIVERPOOL
L3 9JQ
TELEPHONE +44 (0)151 242 6161
FACSIMILE +44 (0)151 236 4467
EMAIL office@bcalandscape.co.uk
WEB SITE www.bcalandscape.co.uk

BCA Landscape