

This drawing is the property of Technical Signs and must not be reproduced in part or in full without prior consent of Technical Signs.

Existing

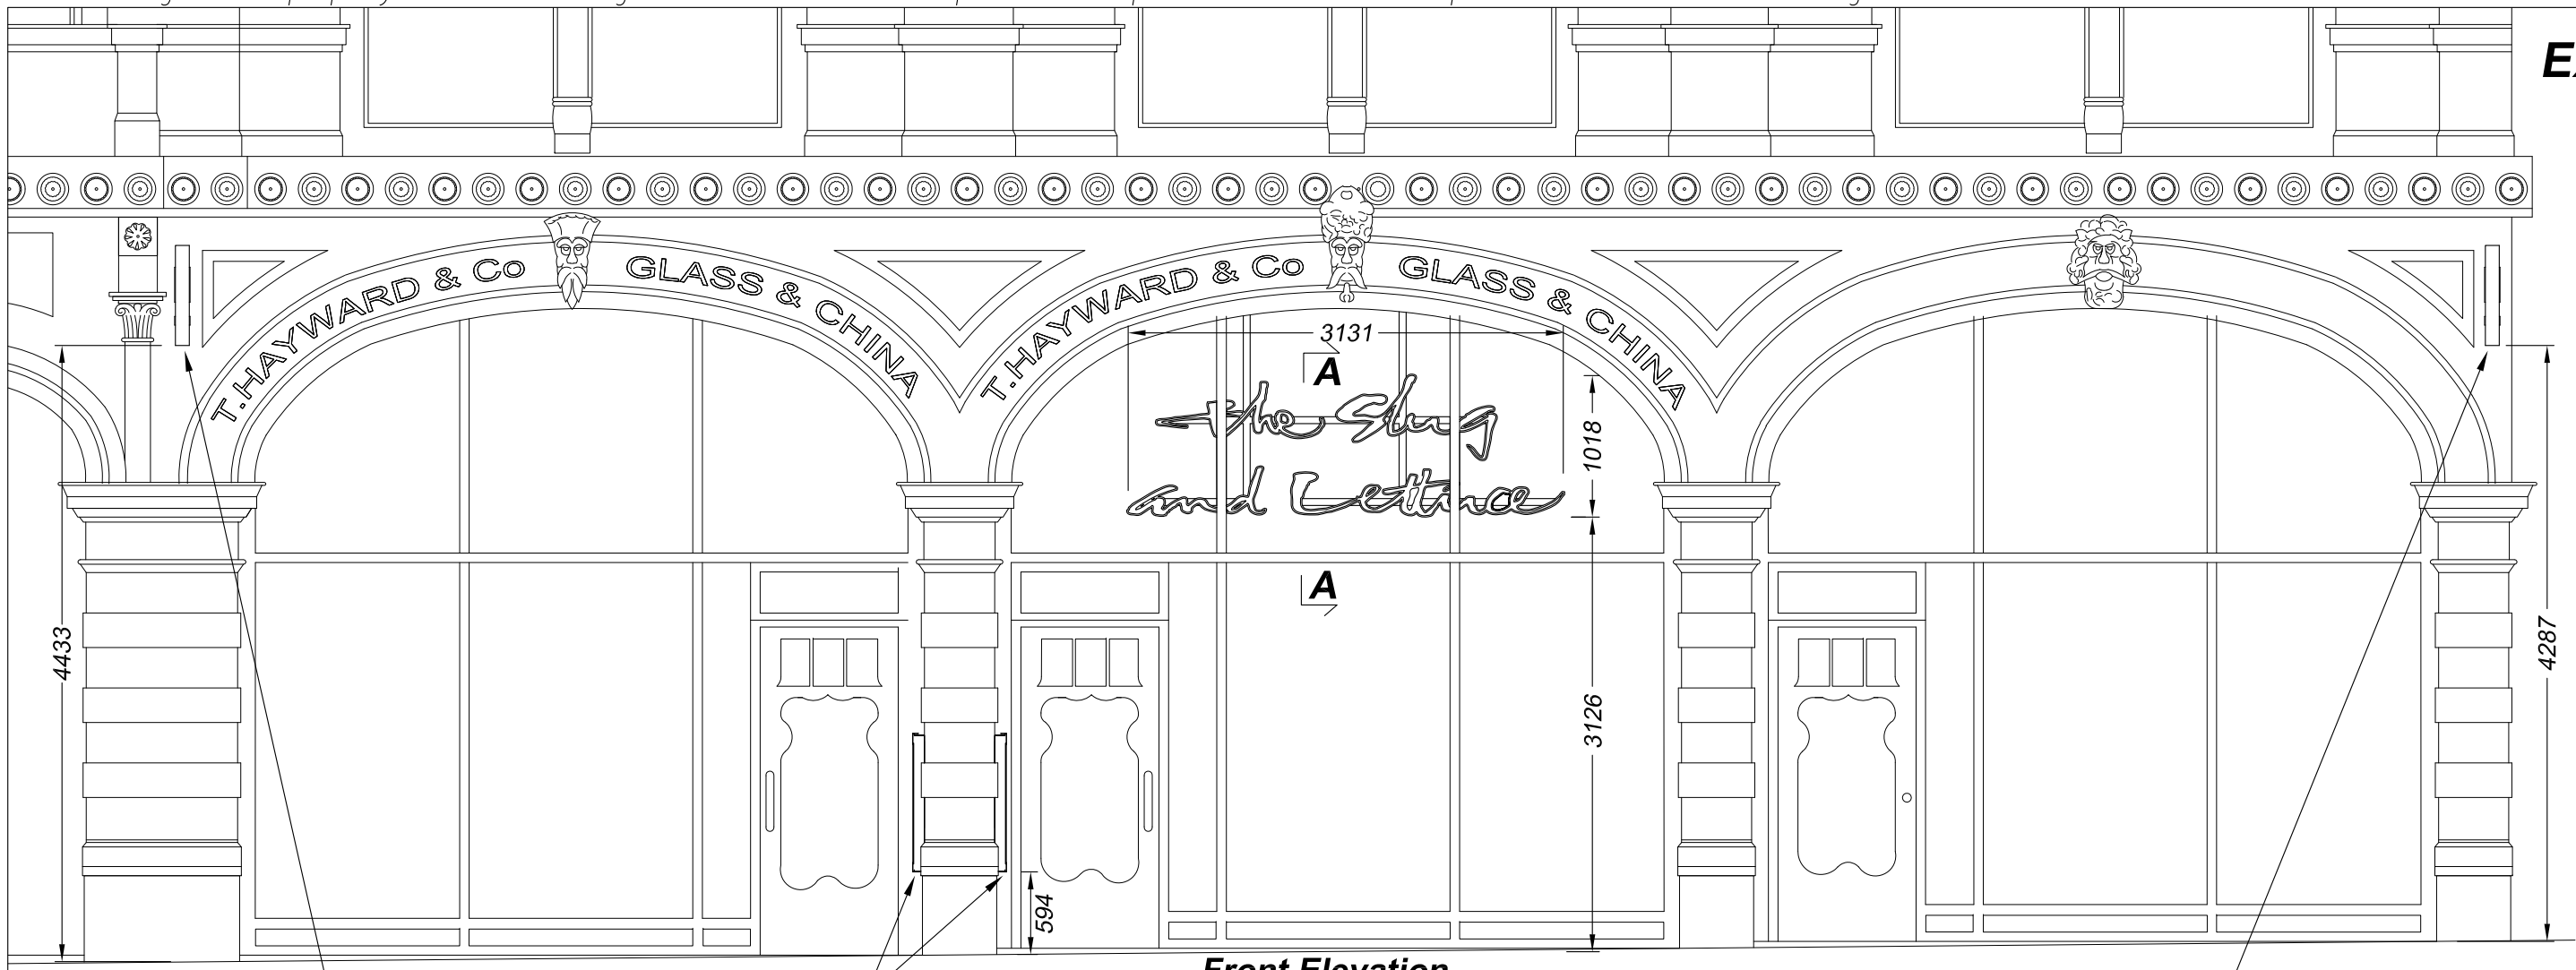

Front Elevation
Scale 1:50

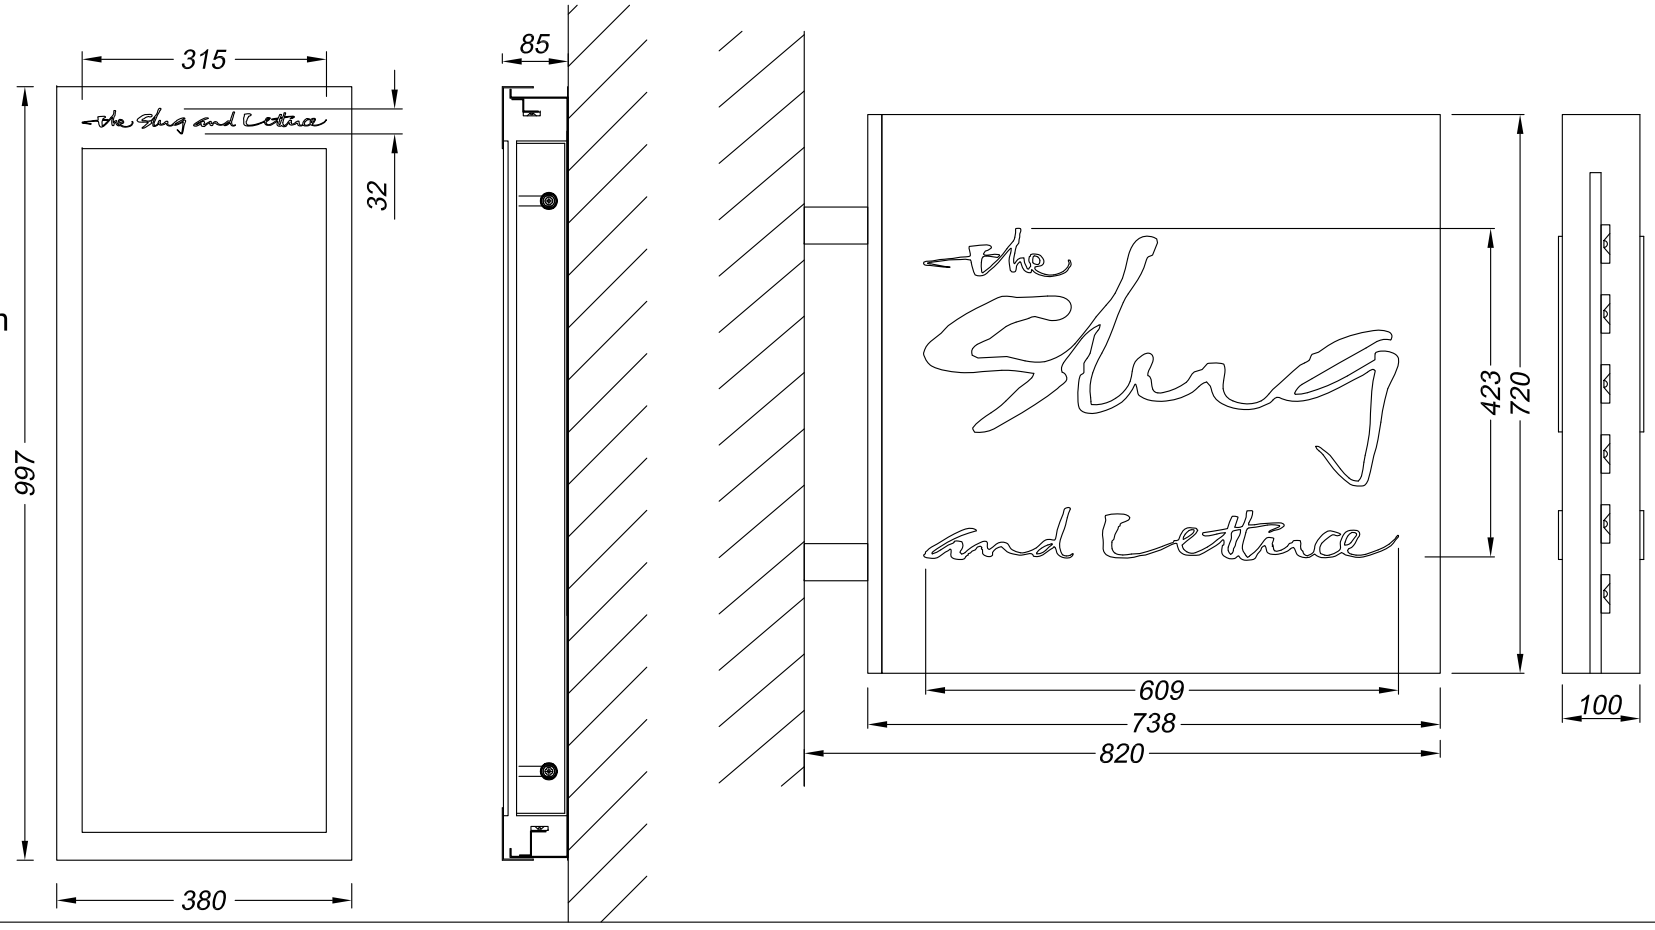

Wall mounted menu - 2 off
Scale 1:10
Manufactured from folded 1.2mm descaled stainless steel finished brown RAL 8011 satin.
Door fitted with a 6mm clear toughened glass face.
Menu internally illuminated via white LEDs fitted in the top and bottom recesses.
2 chrome locks fitted with a continual hinge the other side.
Text is island cut from 5mm 050 cream perspex.
Menu is screw fixed to the wall.

Projected Sign - 2 off
Scale 1:10
Manufactured from 2mm aluminium panels finished brown RAL 8011 satin.
Fret cut text is backed with cream perspex.
White LEDs providing internal illumination.
Mild steel internal frame welded to brushed stainless steel arms that connect to brushed stainless steel wall plates.

Technical Signs
Floor 1 - Unit 3
Hille Business Centre
132 St Albans Road
Watford, Herts, WD2 4AE
Tel: 01923 811999
Fax: 01923 811998
E-mail: info@technicalsigns.co.uk

Client	The Slug and Lettuce
Address/Job details	66-68 Deansgate Manchester M3 2EN Existing Signs
Job No	
Drawn by	DN
Date	15/07/13
Scale	As specified (A3)
Drawing No	375765-1
Rev	