A1

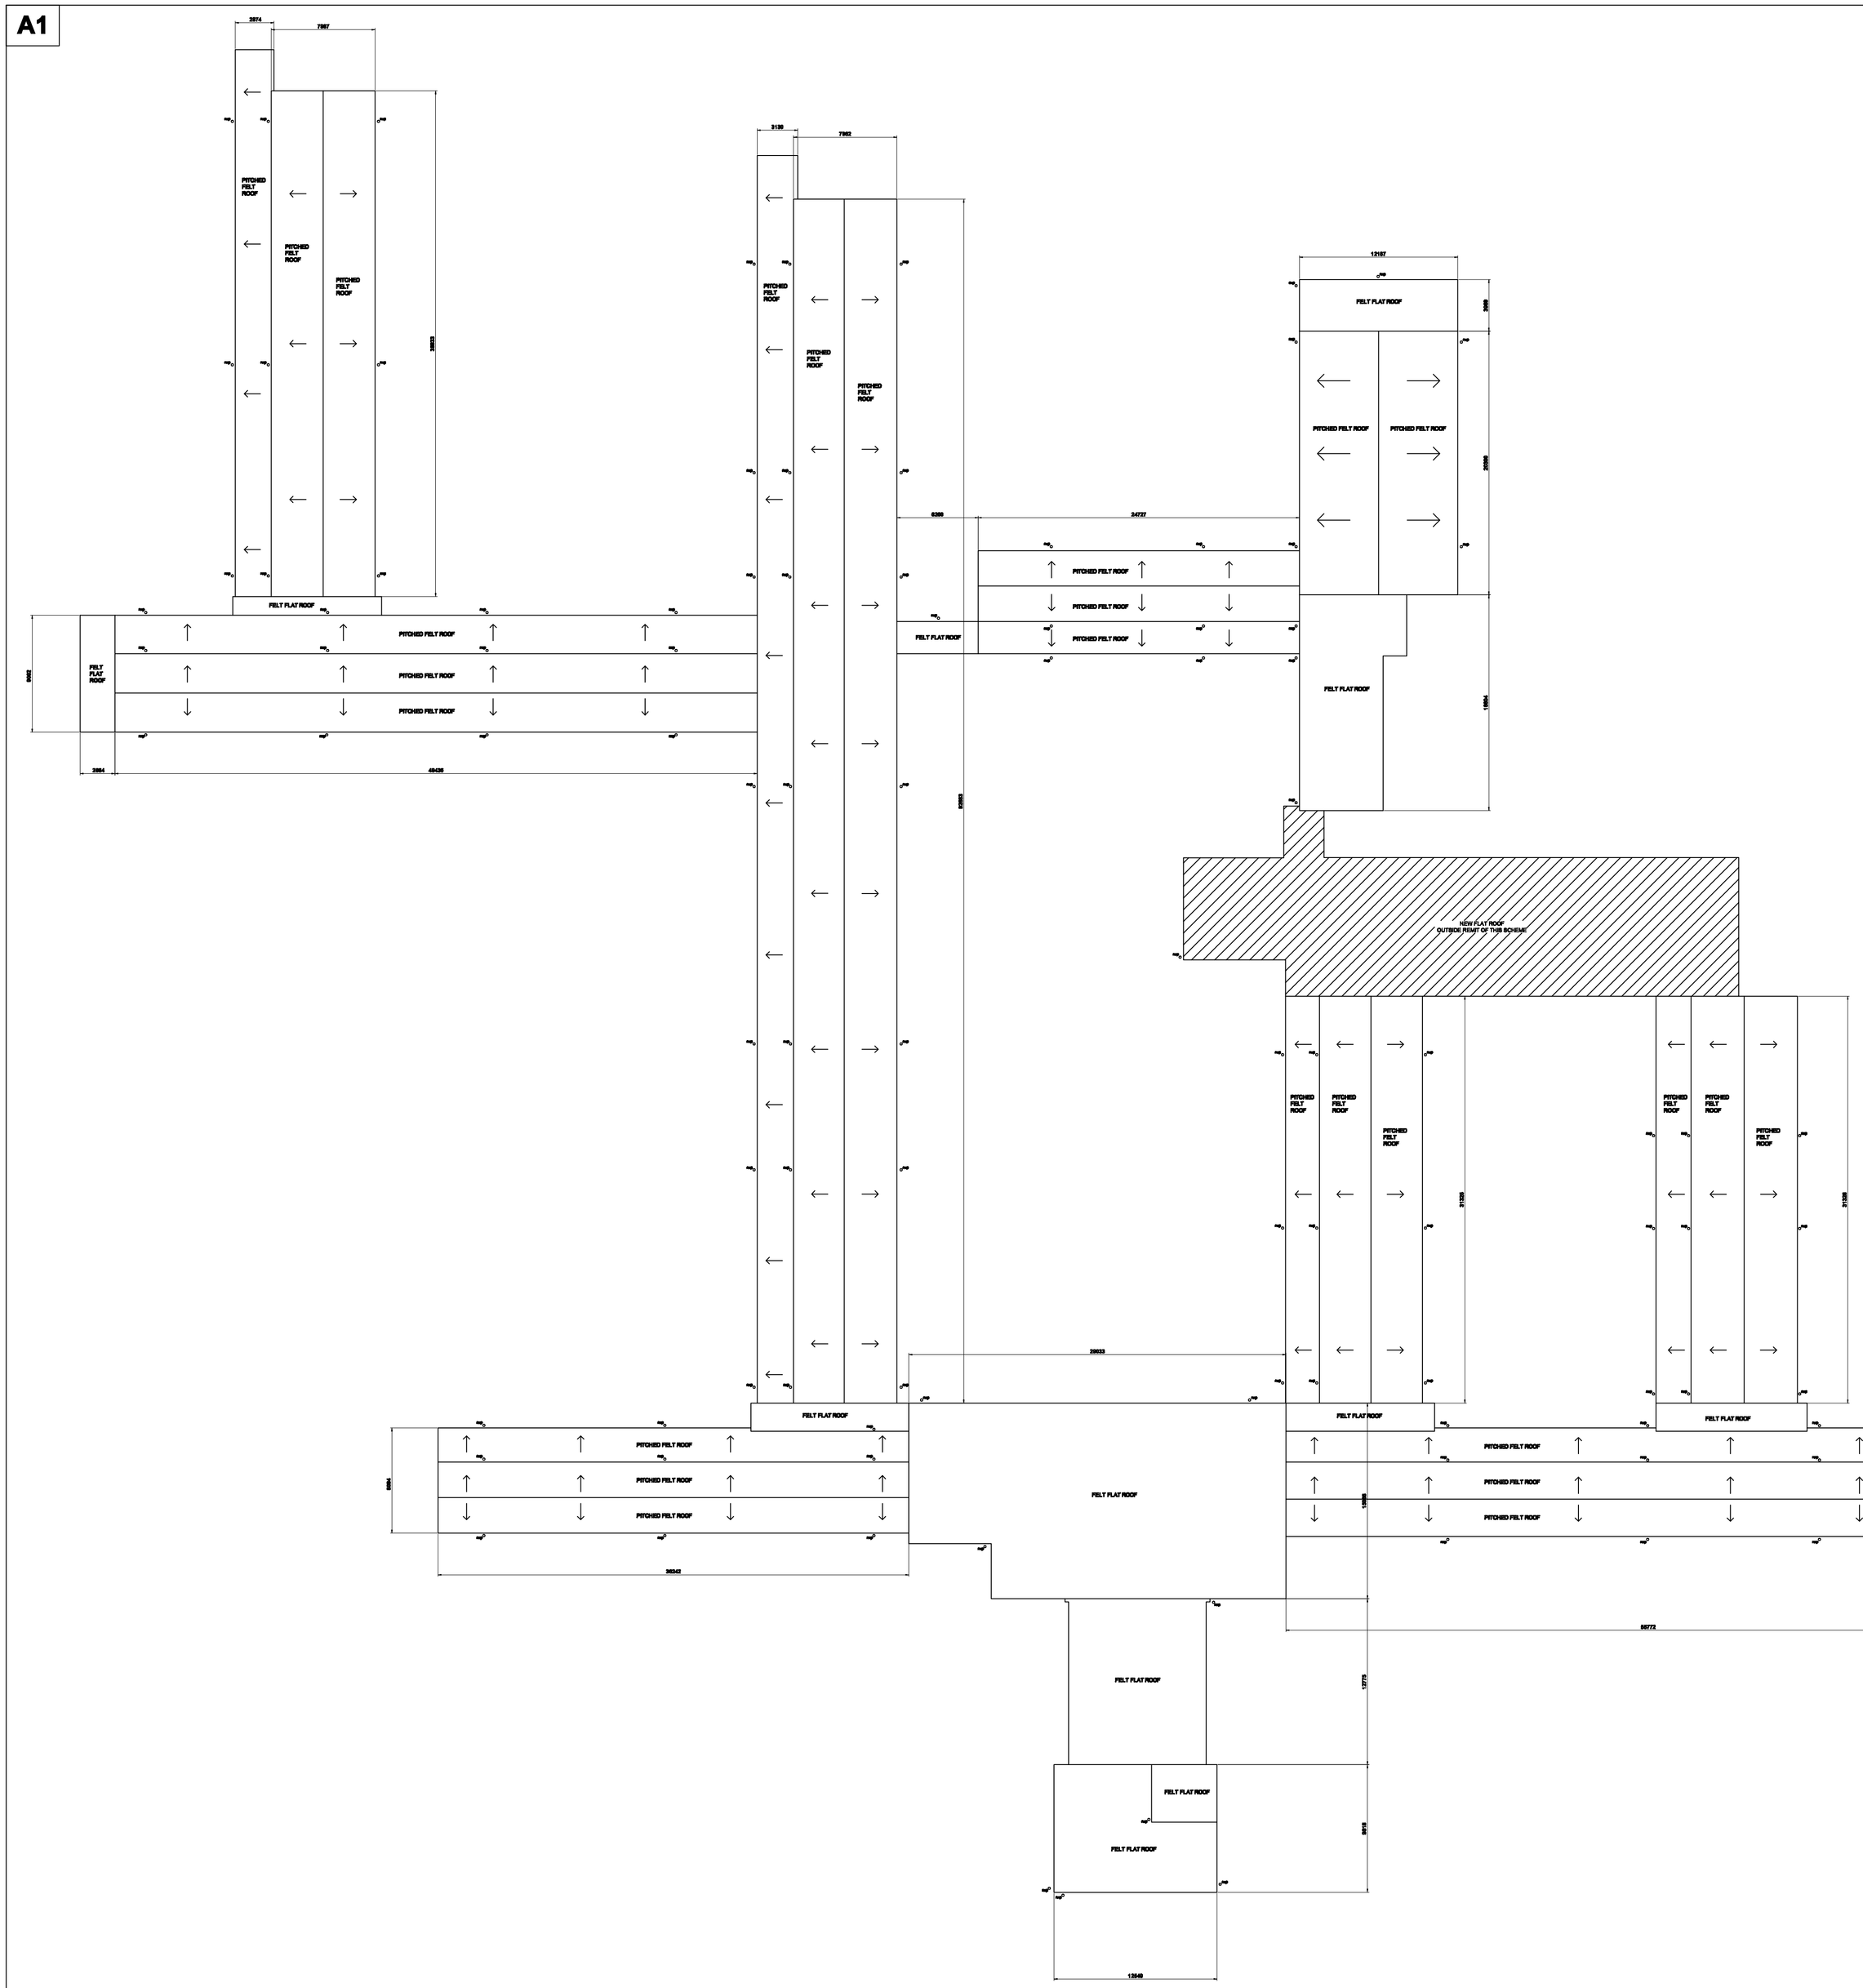

Existing roofs:

Pitched Felt Roof

Pitched felt roofs have a plywood deck, finished with a mineral capsheet bonded in bonding adhesive and heat welded at the seams.

Flat Felt Roof

Flat roofs have a concrete deck, finished with a mineral capsheet bonded in bonding adhesive and heat welded at the seams.

Soffits & Fascias

All existing soffits and fascias are softwood timber.

Rainwater Goods

All existing guttering and down pipes are UPVC.

Parapet walls

Existing pararet walls have poor detailing and in some areas the lead flashing has been vandalised.
The parapets extend three/four courses above the line of the roof covering.

Existing New Flat Roofs

Existing new flat roofs are to be omitted from project as indicated on the drawing.

Rev	Description	Date	By	Checked

MINSTRAL DEVELOPMENTS LTD

CHARTERED BUILDING SURVEYORS & ACCESS CONSULTANTS

16 The Bryceway
West Derby
Liverpool
L12 3HJ

Tel: 0161 228 8888
Fax: 0161 228 8889

This drawing is copyright. DO NOT SCALE from this drawing.
The contractor and any subcontractor shall verify ALL dimensions on site prior to making shop drawings or commencing manufacture.

JOB TITLE: **Newall Green Primary School**

DRAWING TITLE: **Existing Roof Plan**

COMPUTER FILE	DATE	SCALE	DRAWN	CHECKED
EDUCATION	JUN 09	NTS	MJ	MJ

JOB NUMBER	DRAWING NO.	REVISION
ED 36865	101	-