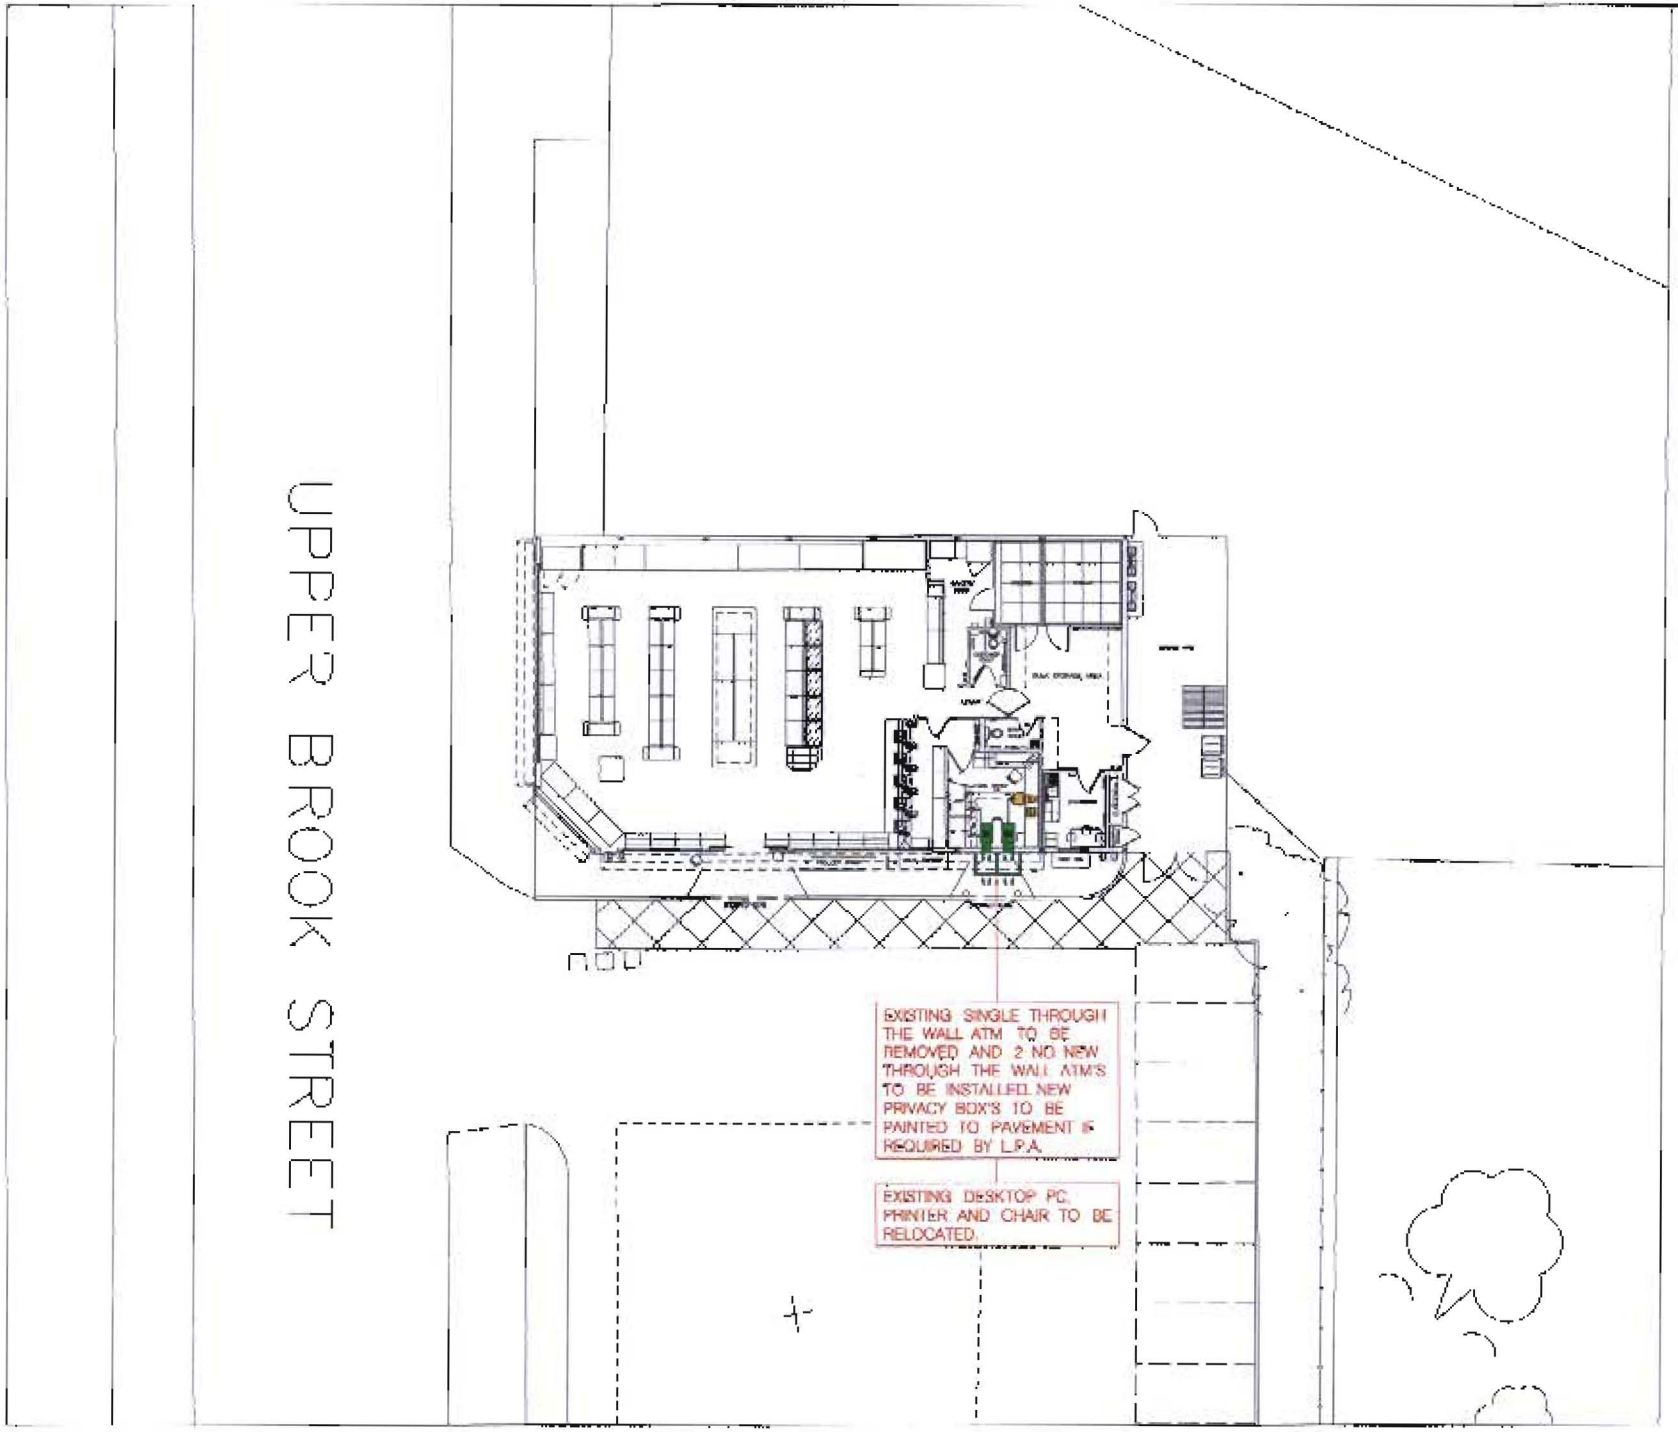

FORMAT	PROPOSED

PROJECT
3117
RUSHOLME EXPRESS

DESCRIPTION
ATM INSTALLATION
PROPOSED LAYOUT (1 of 2)

DRAWING No. 3117gag1a.dgn

REVISION A

DRAWING ID. No.

SCALE 1:200@A3

DATE NOV 2009

DRAWN C. SMITH

CHECKED D. EDWARDS

PHOENIX PLANNING & DESIGN SERVICES (UK) LTD

TESCO

TESCO STORES LIMITED
STORE PLANNING DEPARTMENT
PROPERTY SERVICES
P.O. BOX 400, CELTIC BUILDING, DEE PARK
WELWYN GARDEN CITY, HERTS, AL7 1WT

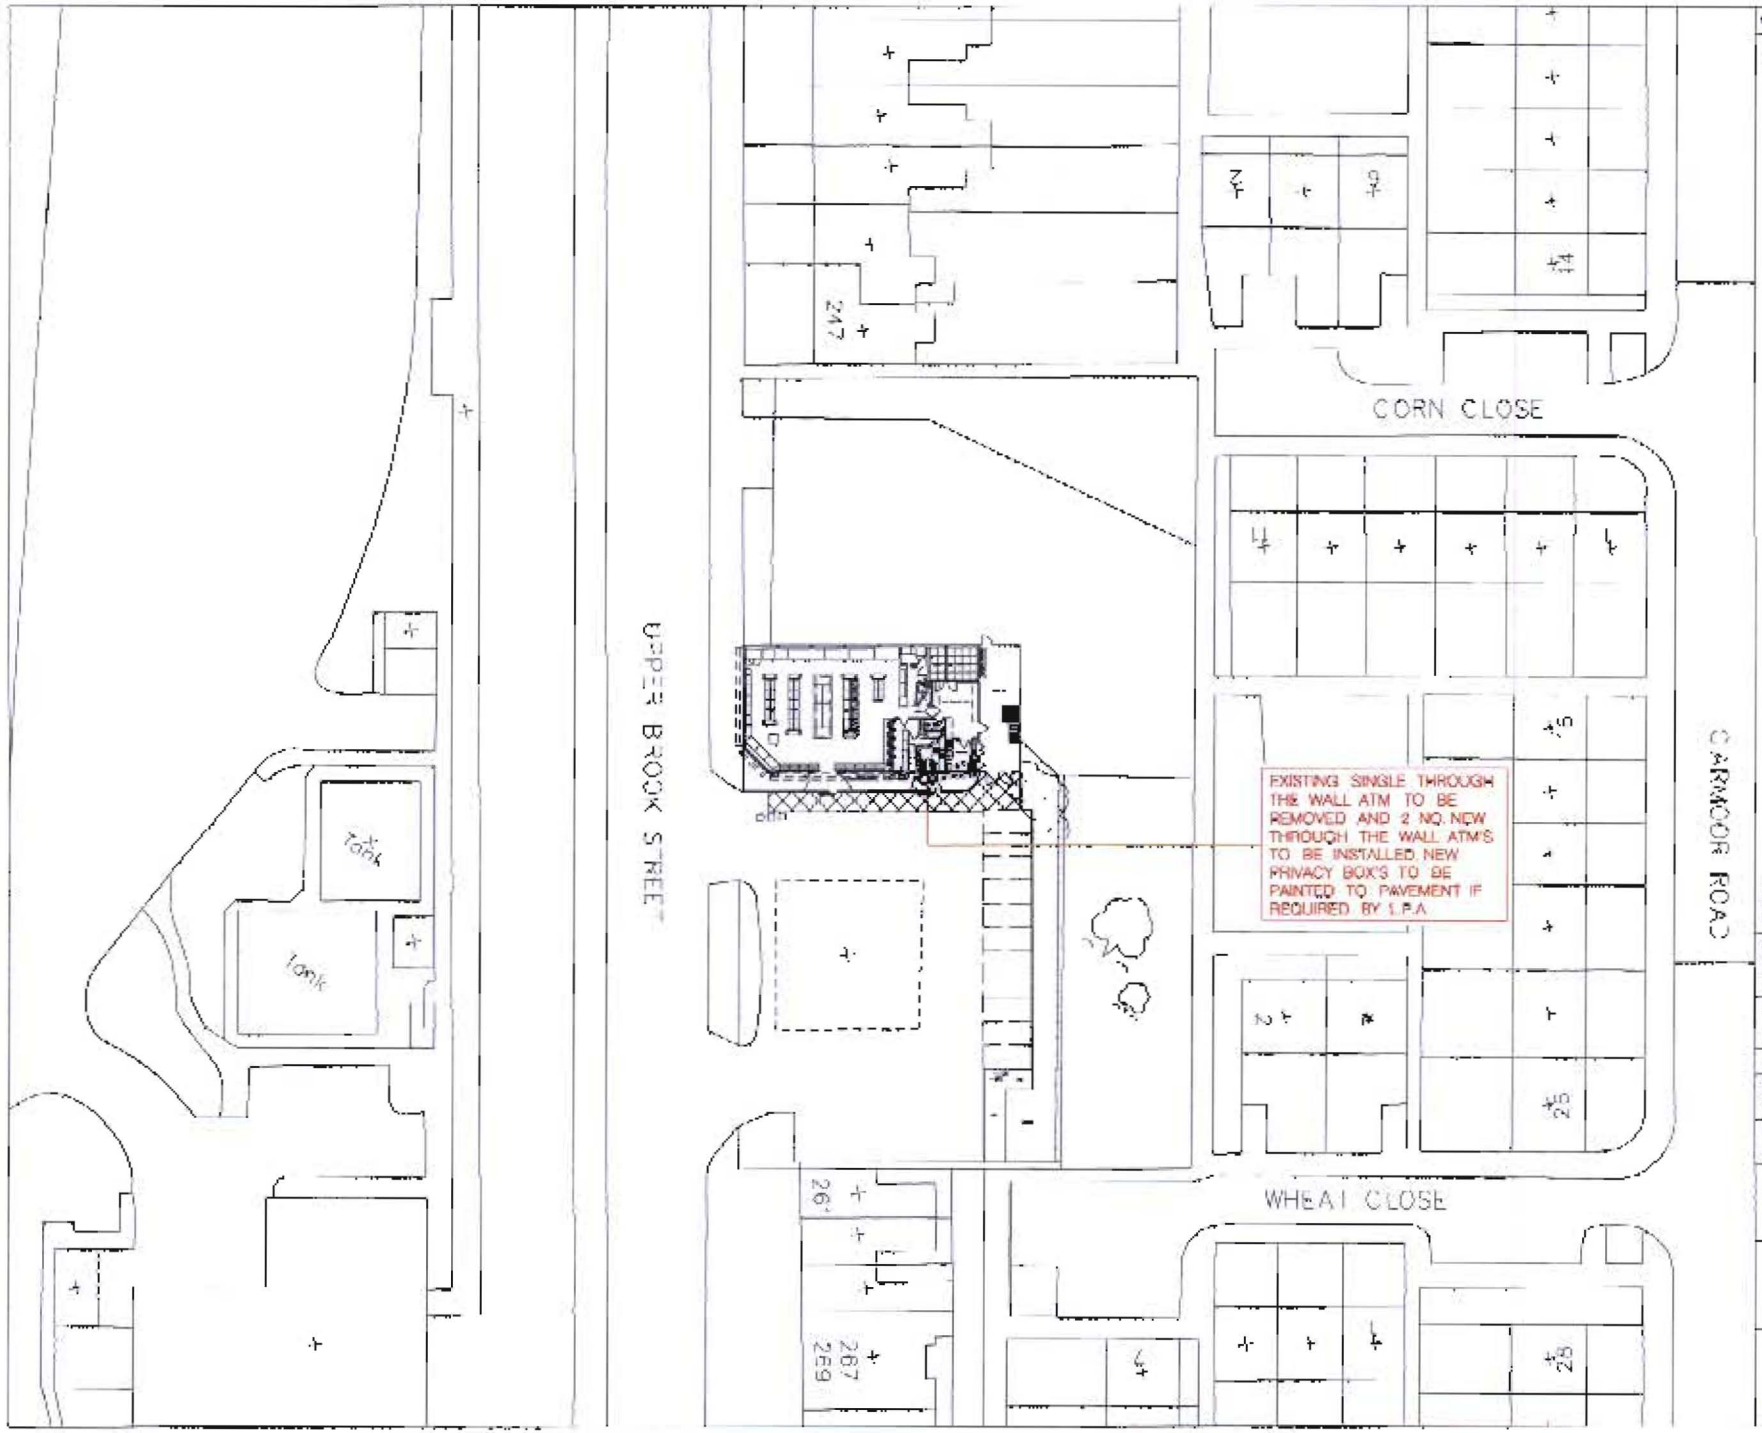

REV	AMENDMENTS	DATE
	ADDITIONAL ATM SCHEME PROPOSED	
	PROPOSED ATM'S MOVED FURTHER WEST FOR SECURITY PURPOSES	

FORMAT: -

PROPOSED: -

APPROVED BY:

REMOVED EQUIPMENT

RESISTED EQUIPMENT

NEW EQUIPMENT

PROJECT
3117
RUSHOLME EXPRESS

DESCRIPTION
ATM INSTALLATION
PROPOSED SITE PLAN

DRAWING NO. 3117sp1a.dgn

PHASE | SCALE A

SYSTEM ID. No.

SCALE 1:500@A3 | DATE NOV 2009

DRAWN C SMITH

CHECKED D EDWARDS

PHOENIX
PLANNING & DESIGN SERVICES (UK) LTD

TESCO

TESCO STORES LIMITED
STORE PLANNING DEPARTMENT
PROPERTY SERVICES
P.O. BOX 400, CIRRUS BUILDING, DIRIC TRAIL
WELWYN GARDEN CITY, HERTS AL7 1AB

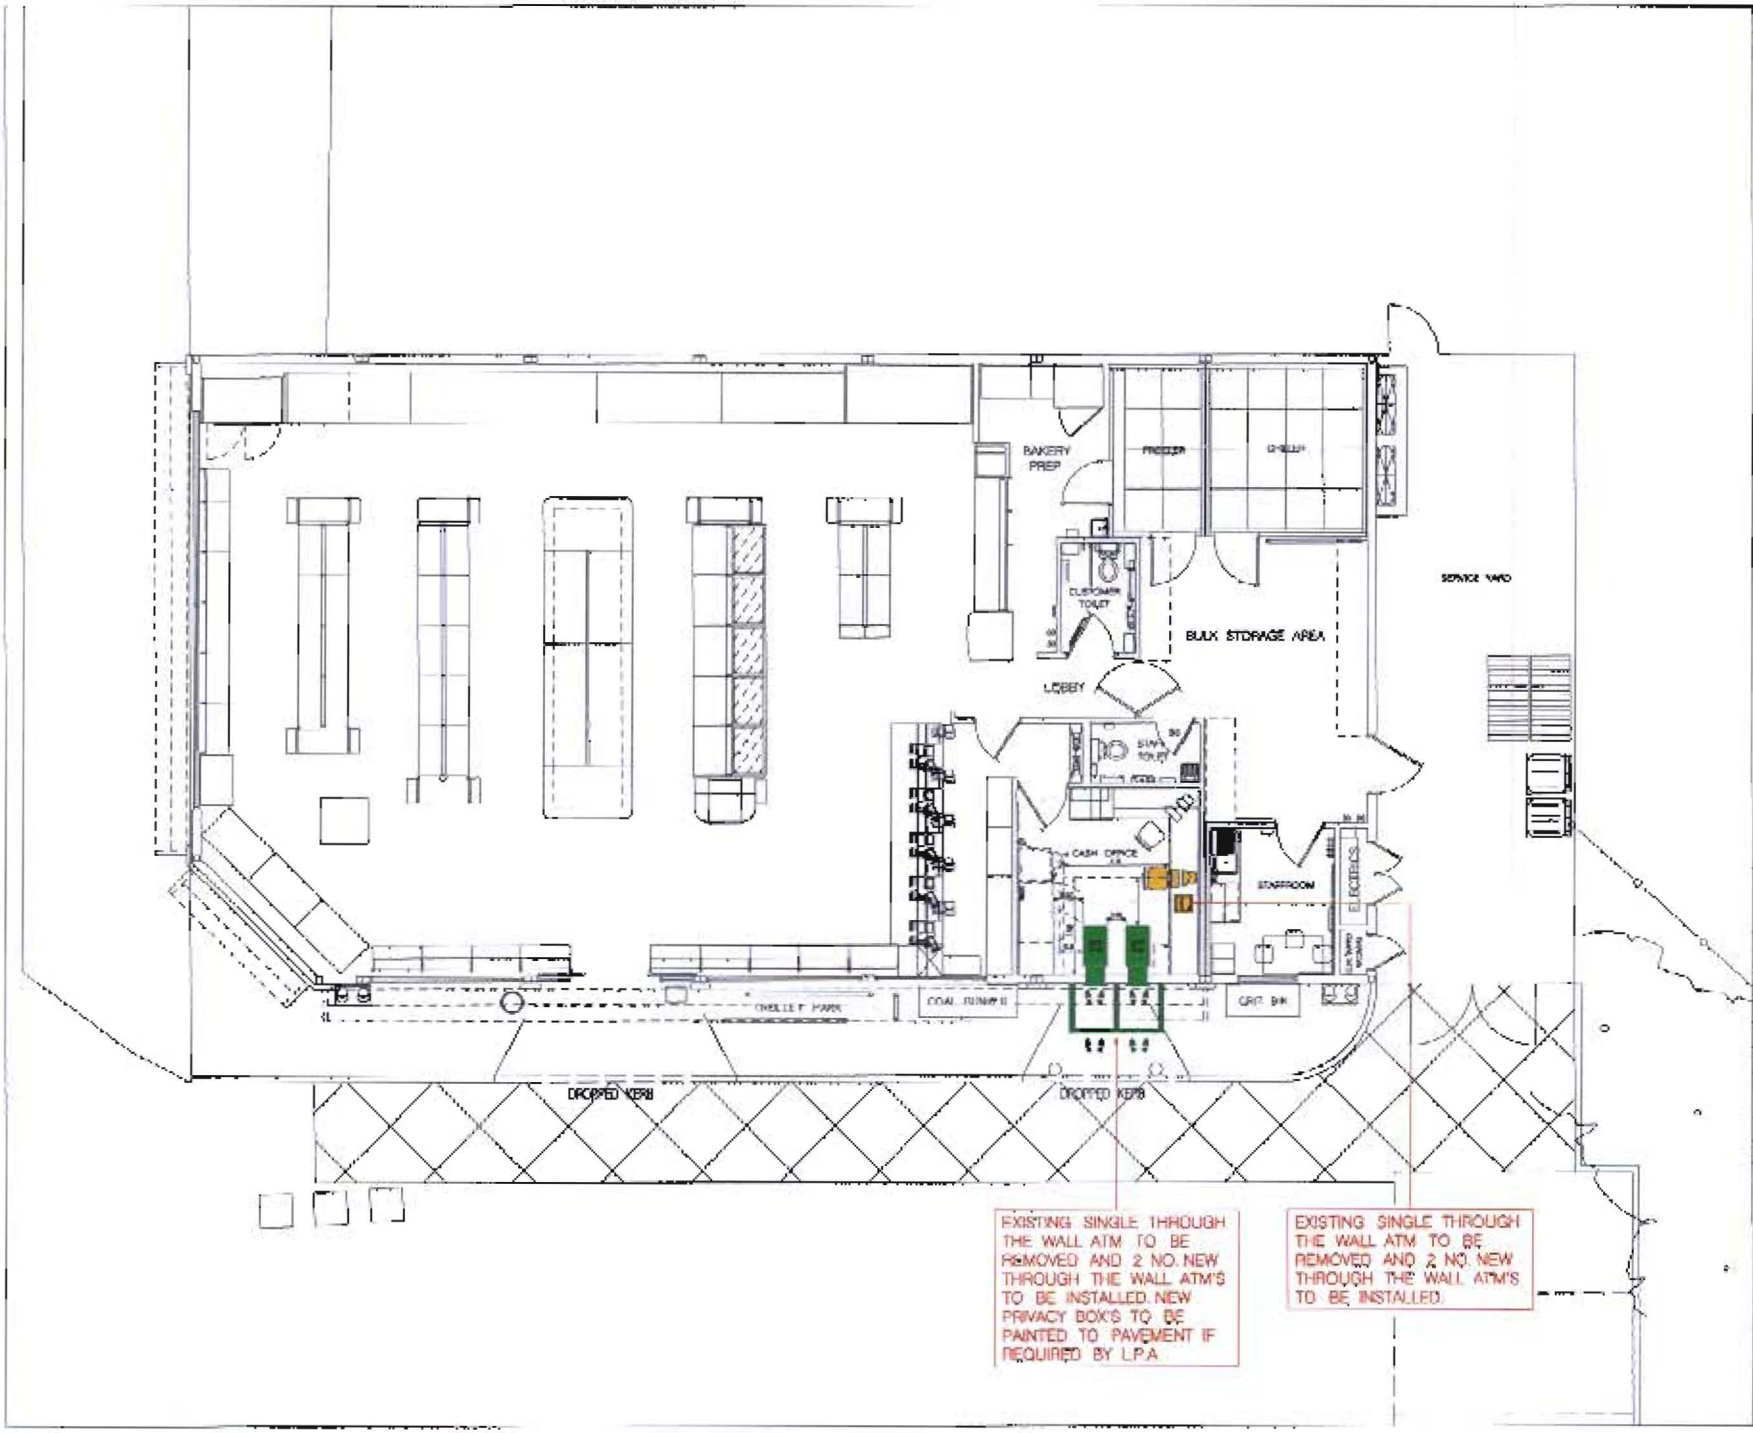

REV	AMENDMENTS	DATE
B	ADDITIONAL ATM SCHEME PROPOSED	30.09
A	PROPOSED ATMS MOVED FURTHER APART FOR SECURITY PURPOSES.	30.11

FORMAT. PROPOSED

APPROVED BY

REMOVED EQUIPMENT
RESITED EQUIPMENT
NEW EQUIPMENT

PROJECT
3117
RUSHOLME EXPRESS

DESCRIPTION
ATM INSTALLATION
PROPOSED LAYOUT (2 of 2)

DRAWING No. 3117gaq1a.dgn

STAGE ISSUE A

SCALE 1:100@A3 DATE NOV 2009

DRAWN C SMITH

CHECKED D EDWARDS

PHOENIX PLANNING & DESIGN SERVICES (UK) LTD

TESCO

TESCO STORES LIMITED
STORE PLANNING DEPARTMENT
PROPERTY OFFICES

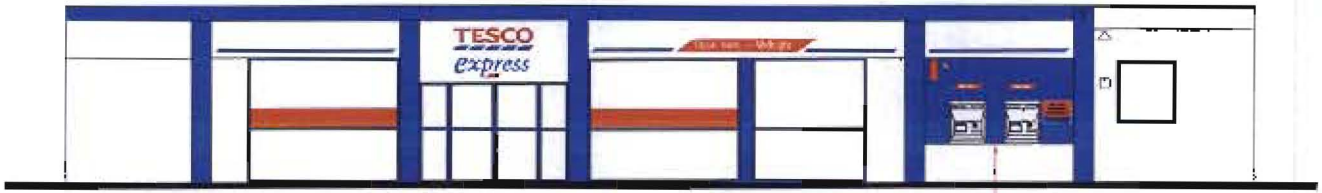

PROPOSED FRONT ELEVATION

EXISTING SINGLE THROUGH THE WALL ATM TO BE REMOVED AND 2 NO. NEW THROUGH THE WALL ATM'S TO BE INSTALLED.

1 NO. EXISTING 24hr CASH SIGN TO BE RELOCATED AND 1 NO. NEW 24hr CASH SIGN TO BE INSTALLED. 1 NO. NEW 'FREE CASH WITHDRAWALS SIGN TO BE INSTALLED.

REV	AMENDMENTS	DATE
A	ADDITIONAL ATM SCHEME PROPOSED	[illegible]
A	PROPOSED ATM'S MOVED FURTHER APART FOR SECURITY PURPOSES.	[illegible]

FORMAT. PROPOSED.

APPROVED BY:

PROJECT
3117
RUSHOLME EXPRESS

DESCRIPTION
ATM INSTALLATION
PROPOSED ELEVATION

DRAWING NO. 3117gag-e1a.dgn

PAPER SIZE A

SCALE 1:100@A3 DATE NOV 2009

DRAWN C SMITH

CHECKED D EDWARDS

PHOENIX
PLANNING & DESIGN SERVICES (UK) LTD

TESCO

TESCO STORES LIMITED
STORE PLANNING DEPARTMENT
PROPERTY SERVICES
P.O. BOX 400, CITRUS BUILDING, SHIRE PARK
WELWYN GARDEN CITY, HERTS AL7 1AD
TELEPHONE: 01707 [illegible]