


Notes
No dimensions to be scaled from this drawing.
All setting out dimensions to be checked on site.

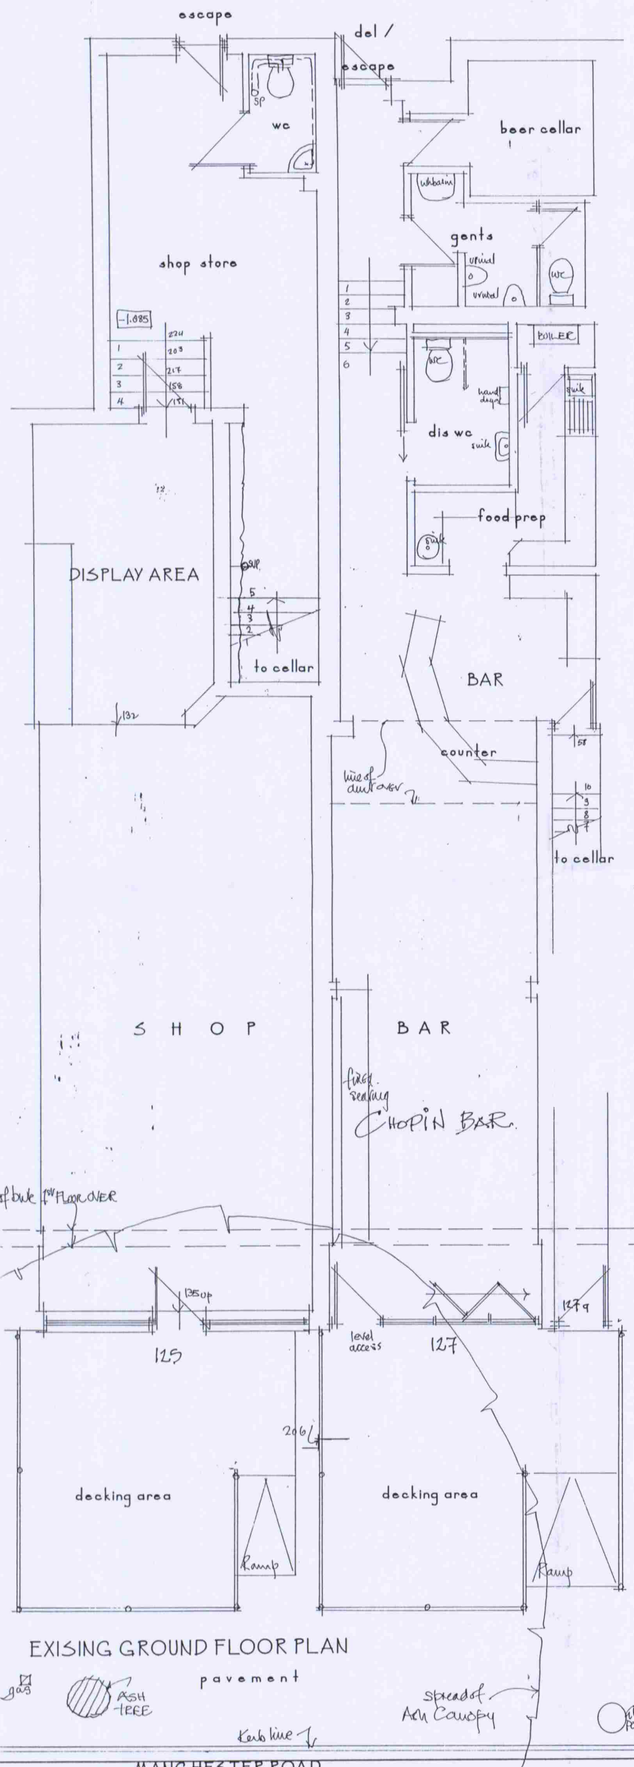


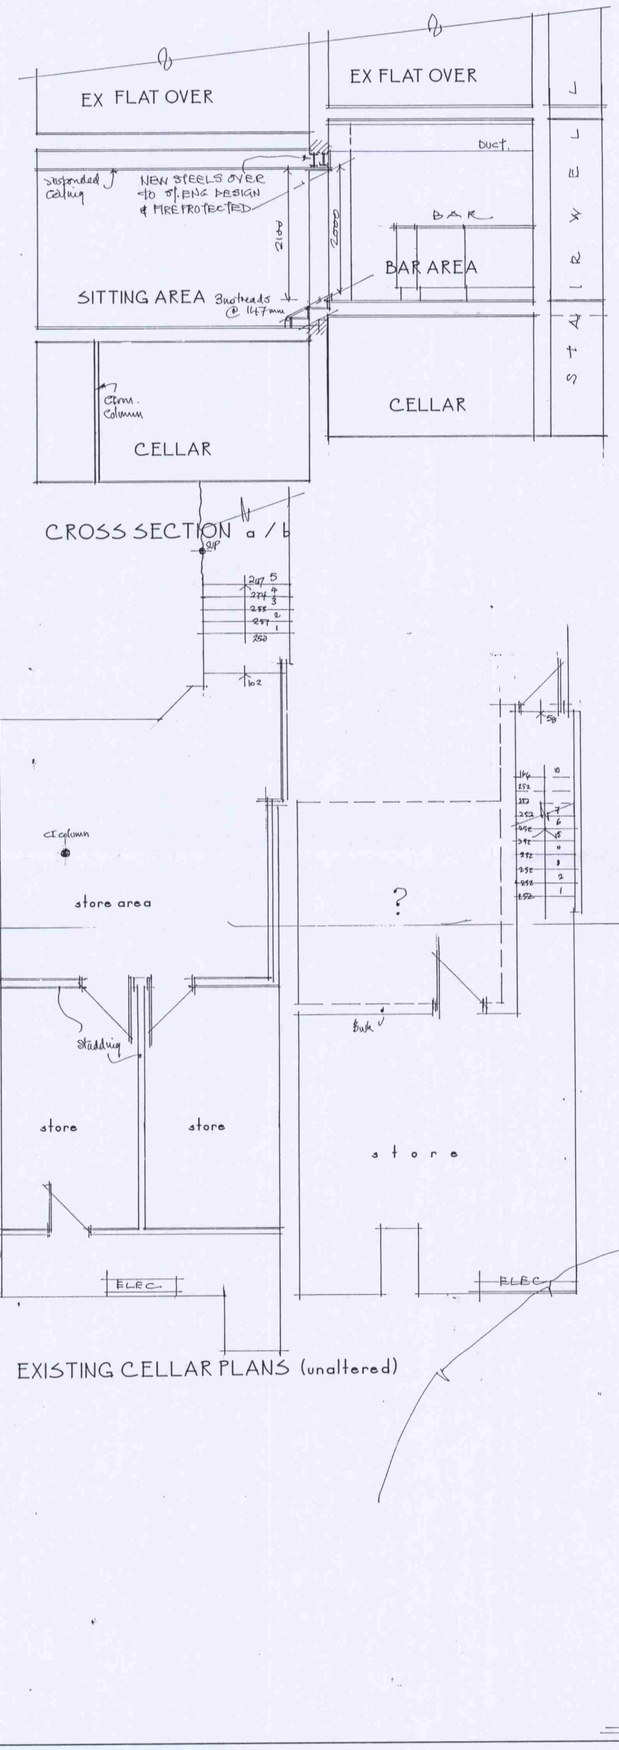

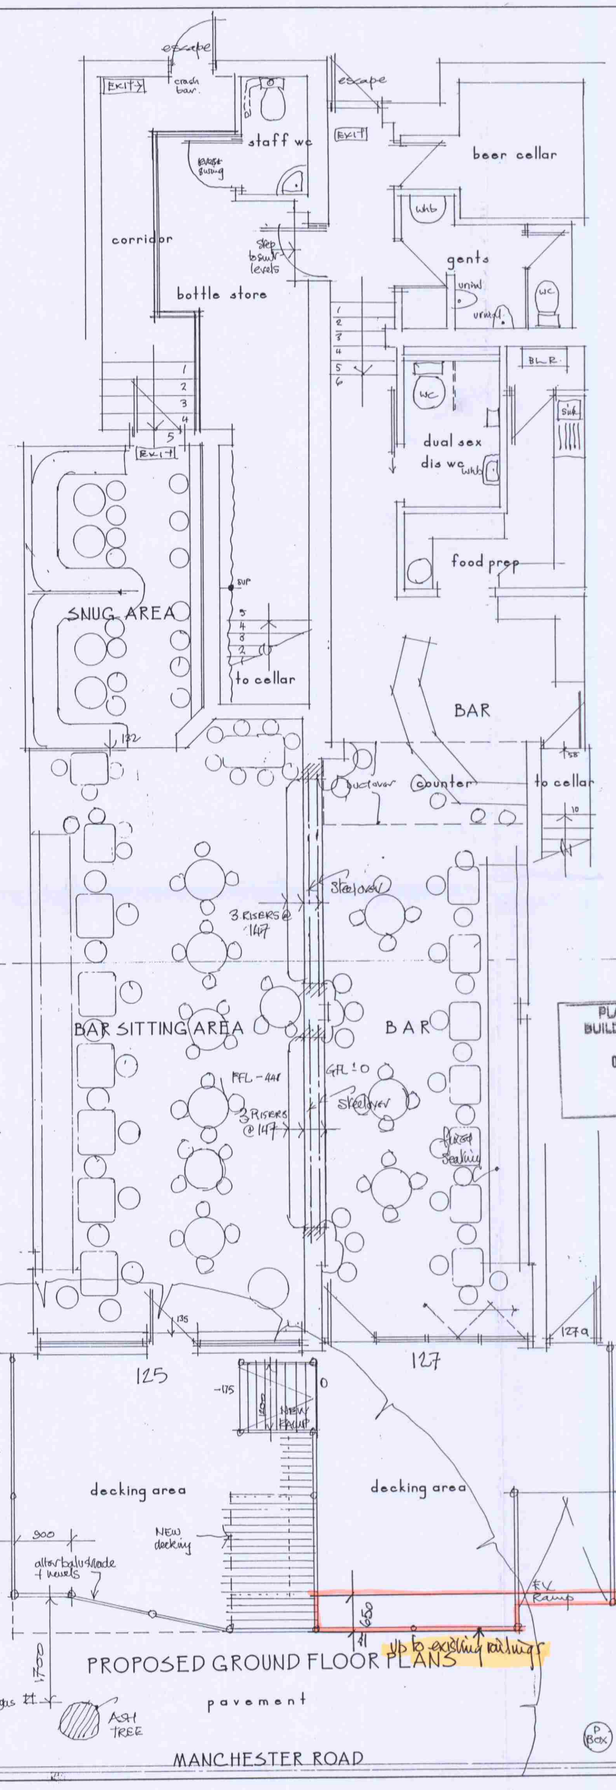



PLANNING AND BUILDING CONTROL
01 AUG 2012

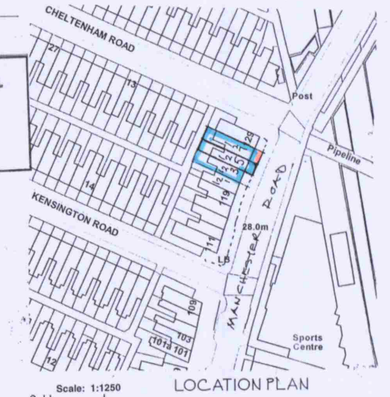

Job Title
Change of Use at
125 Manchester Road
Chorlton, Manchester for
Mrs M Wronko

Scale: 1:1250

Davenport and Flinn Ltd. Chartered Architects
Planning & Design Consultants, Surveyors
3A Hamnett Street Hyde SK14 2EX 0161-368 3064

Drawing Title
EXISTING & PROPOSED

Date	Scale	Job No.	Drg No.	Rev
Aug'11	1/50	6487	1	