
PLANNING
ACK'D
REPLIED
RECD 27 FEB 2008
M
M
M
FOIL ACTION

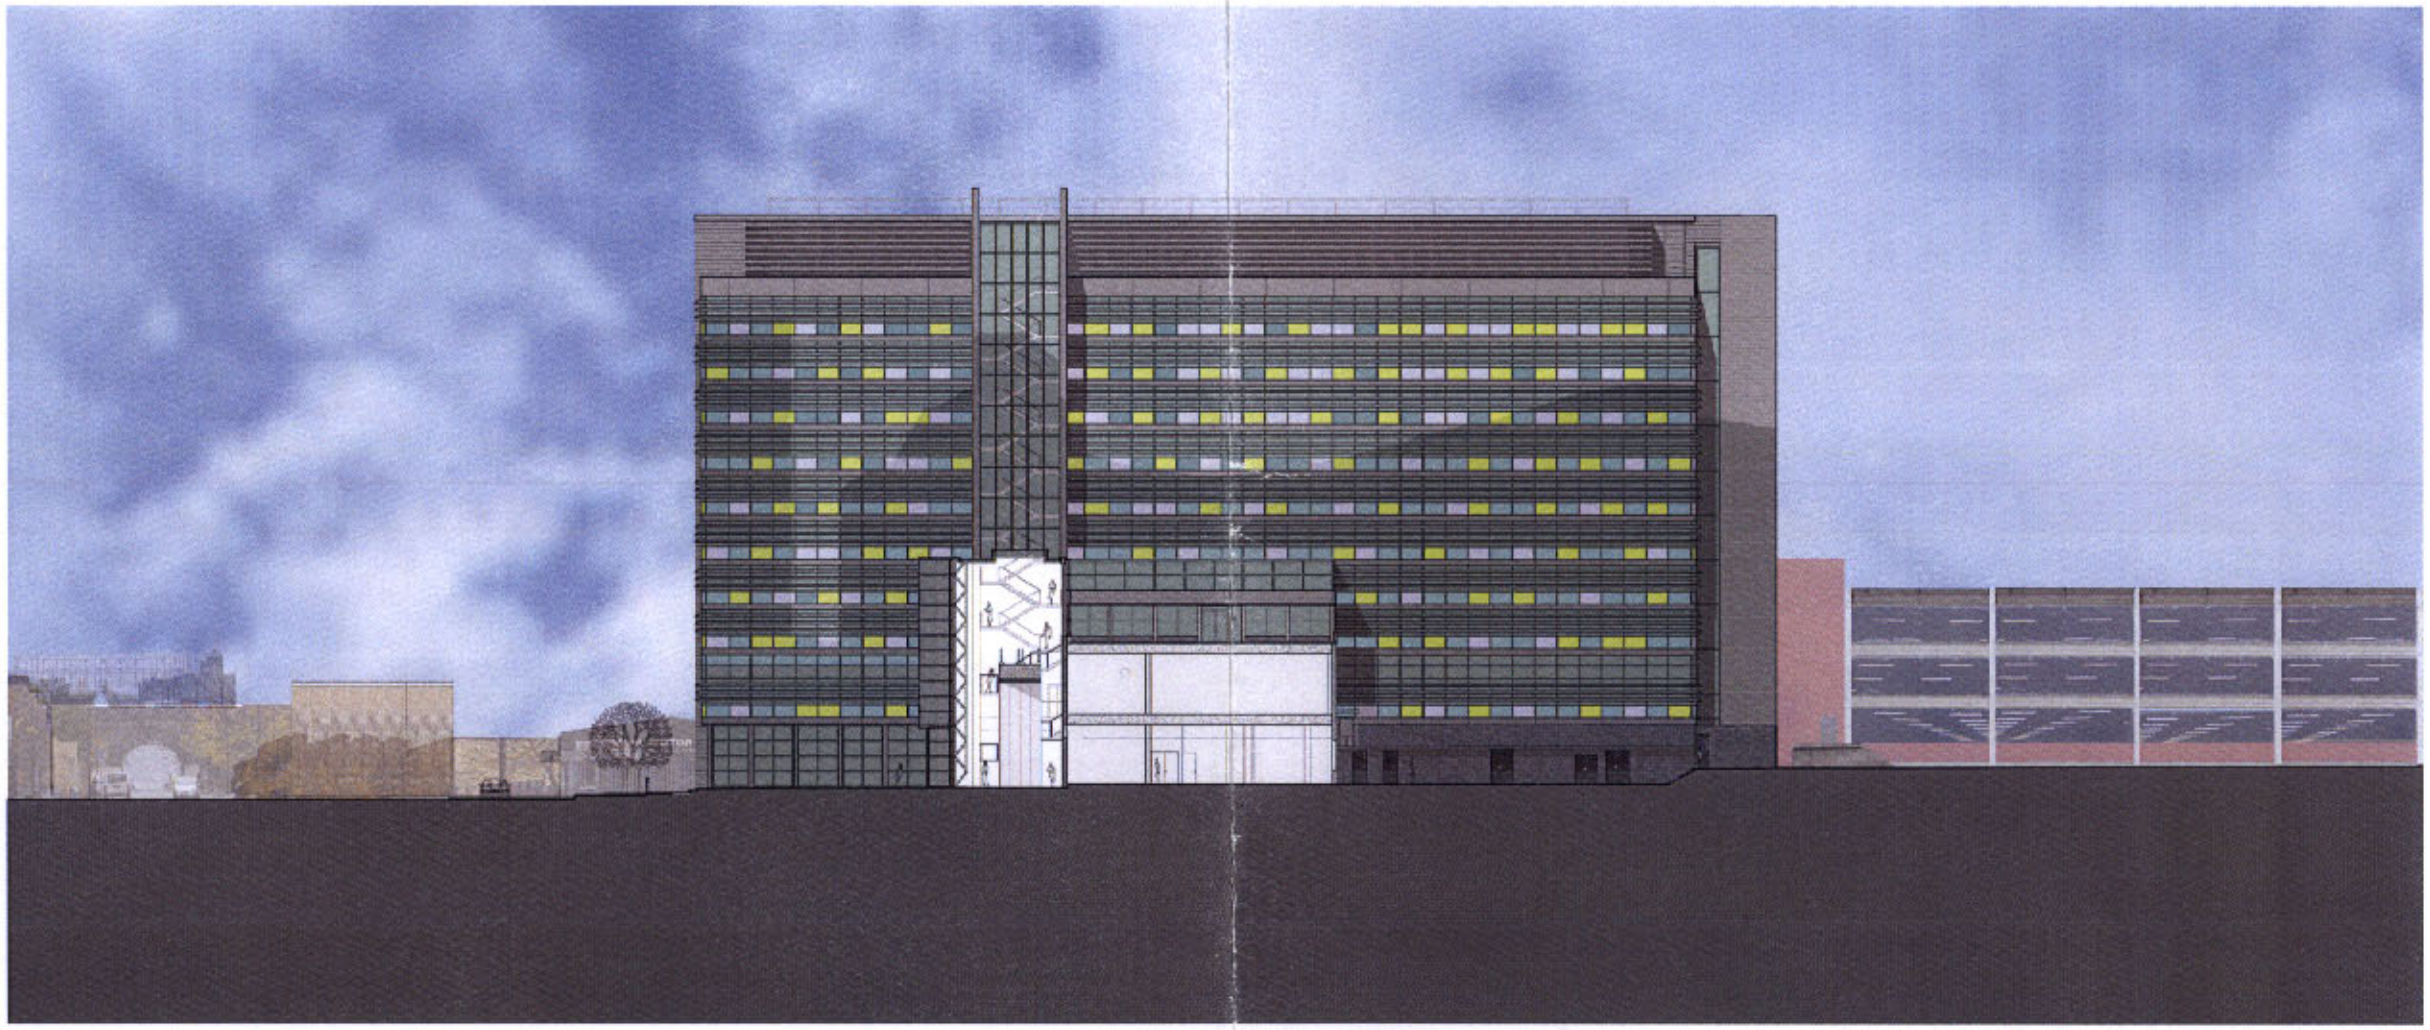


PROPOSED REDEVELOPMENT

RAIL HOUSE, MANCHESTER

Coloured Elevation - Proposed South West Elevation Scale 1:500

SMC
DTR:UK

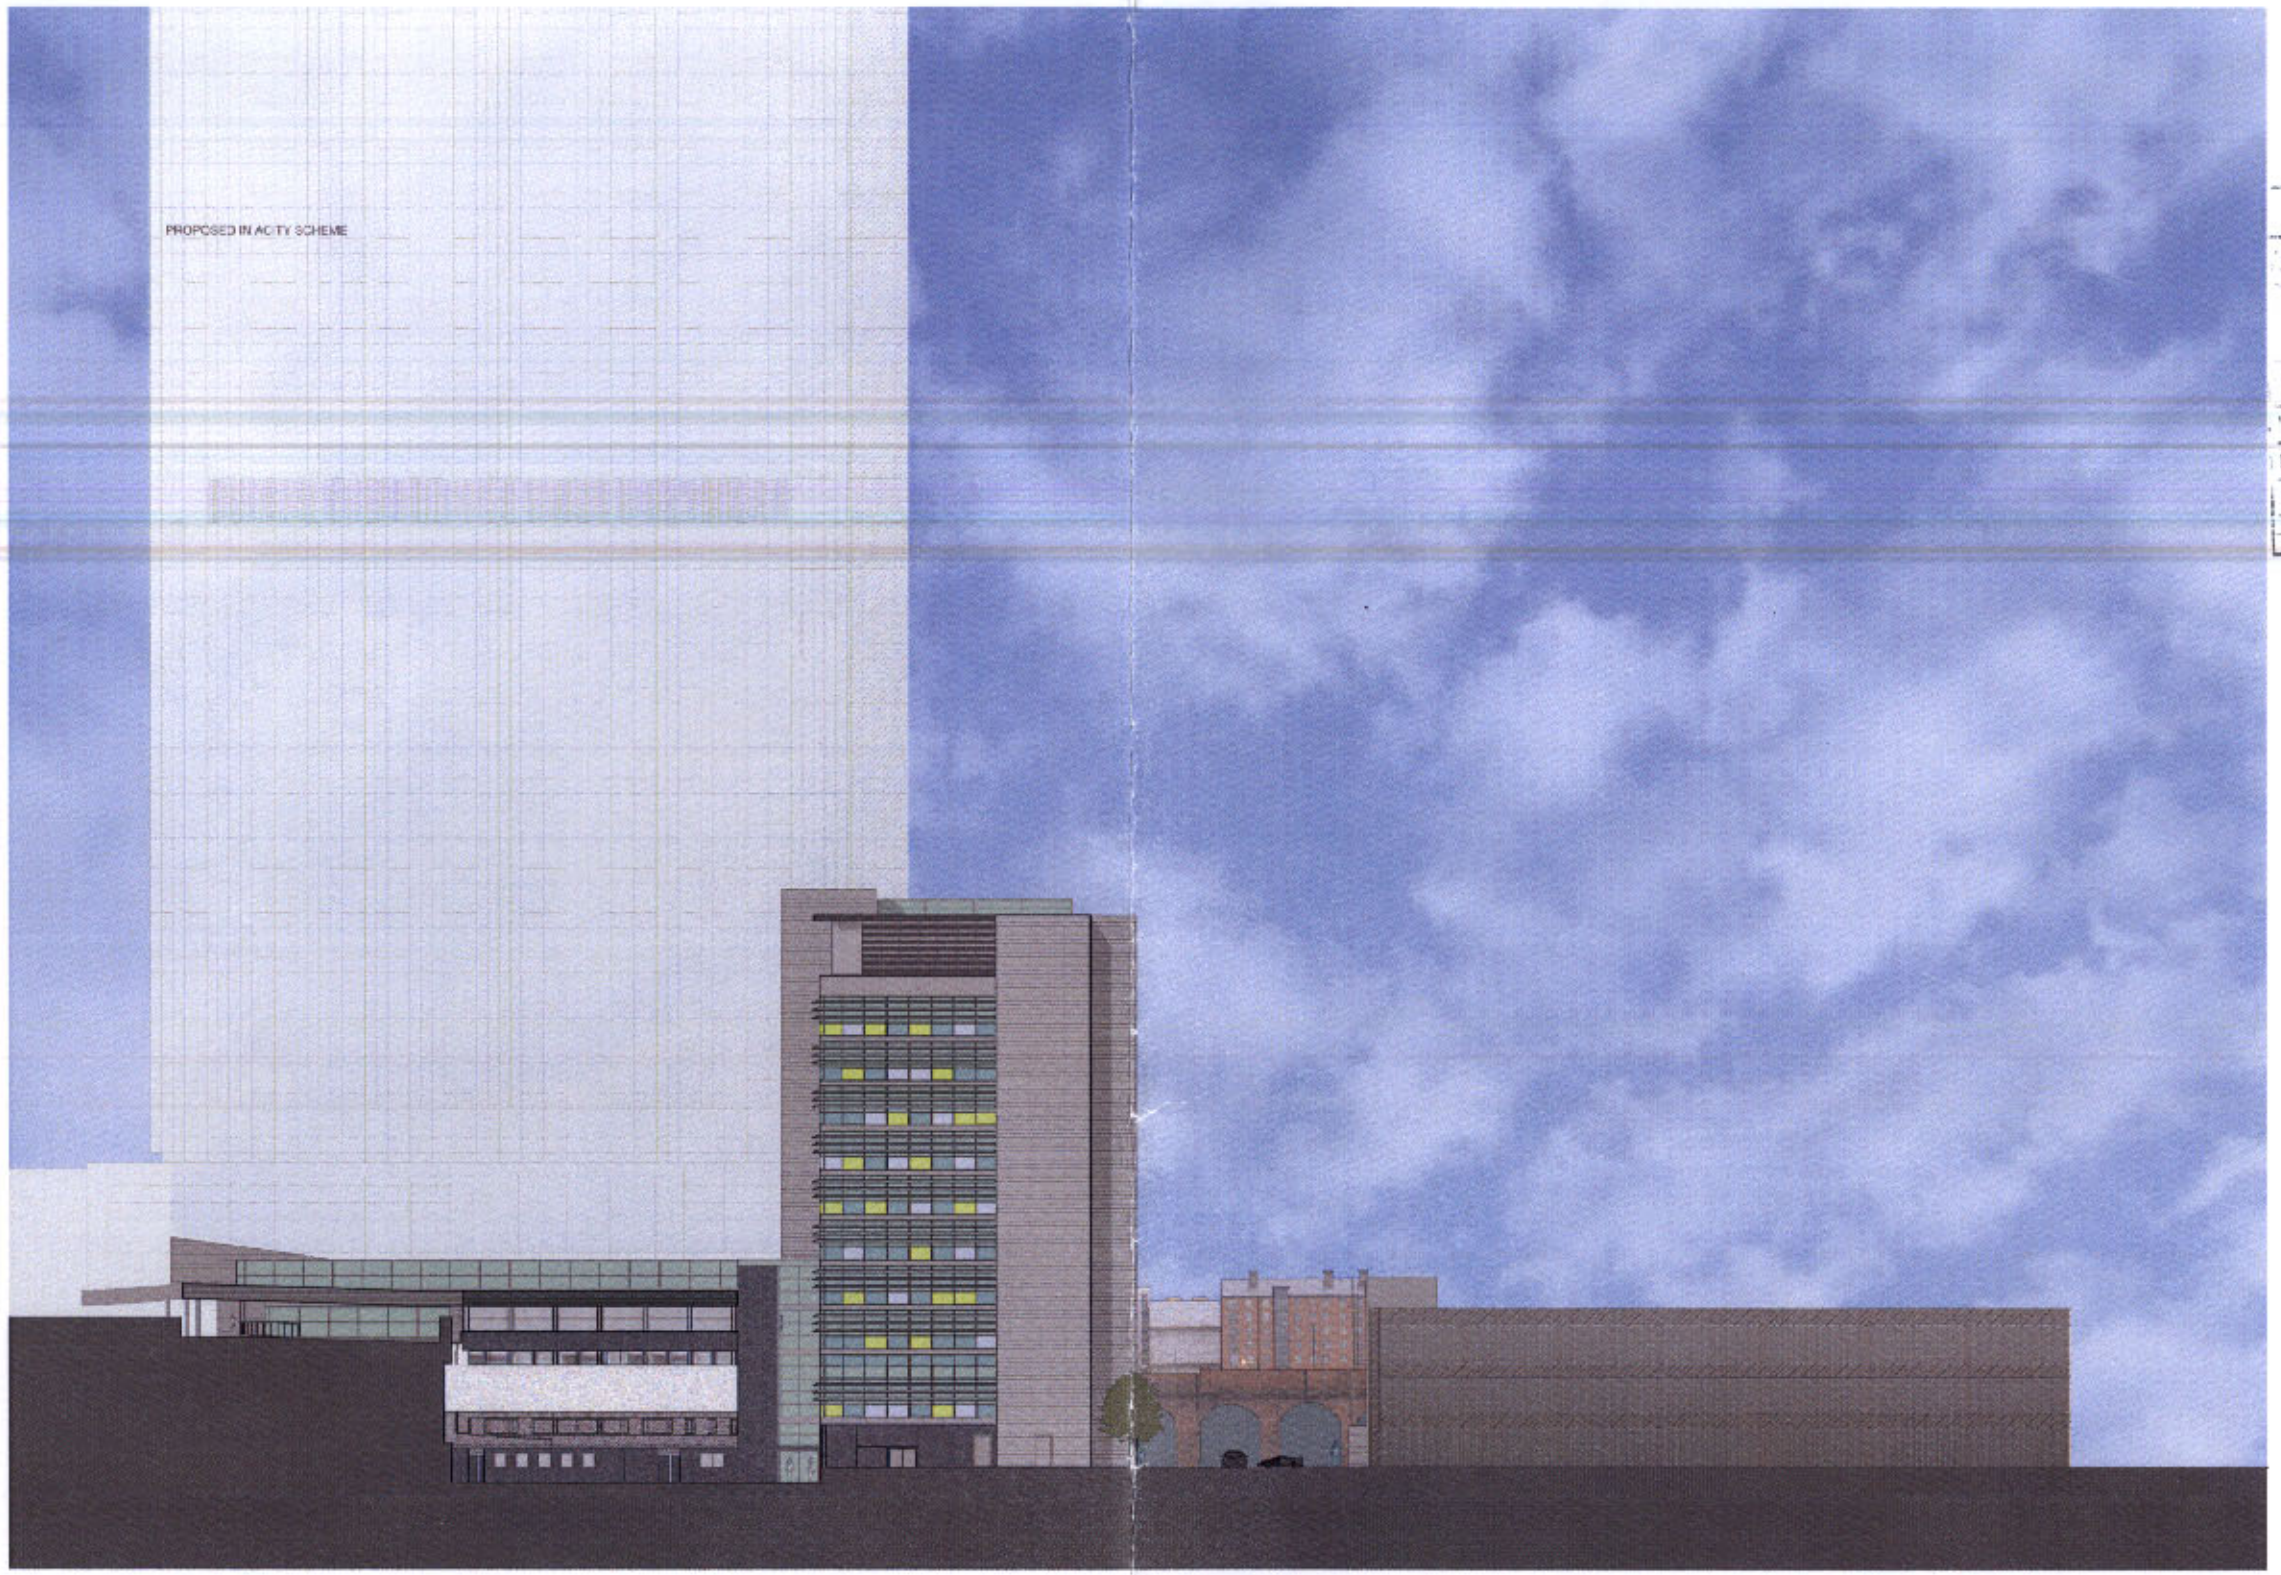

PLANNING
LOG'D
ISTRIED
RECD 27 FEB 2008
NT RECD | CK
M
M
PPLICATION

PROPOSED REDEVELOPMENT

RAIL HOUSE, MANCHESTER

Coloured Elevation - Proposed South East Elevation Scale 1:500

SMC
DTR:UK

PLANNING
ION
SUED
VED 27 FEB 2008
FOR ACTION



PROPOSED REDEVELOPMENT

RAIL HOUSE, MANCHESTER

Coloured Elevation - Proposed North West Elevation Scale 1:500

SMC
DTR:UK

PLANNING
ACK'D
2 . . . 08



PROPOSED REDEVELOPMENT

RAIL HOUSE, MANCHESTER

Coloured Elevation - Proposed North East Elevation Scale 1:500

SMC
DTR:UK