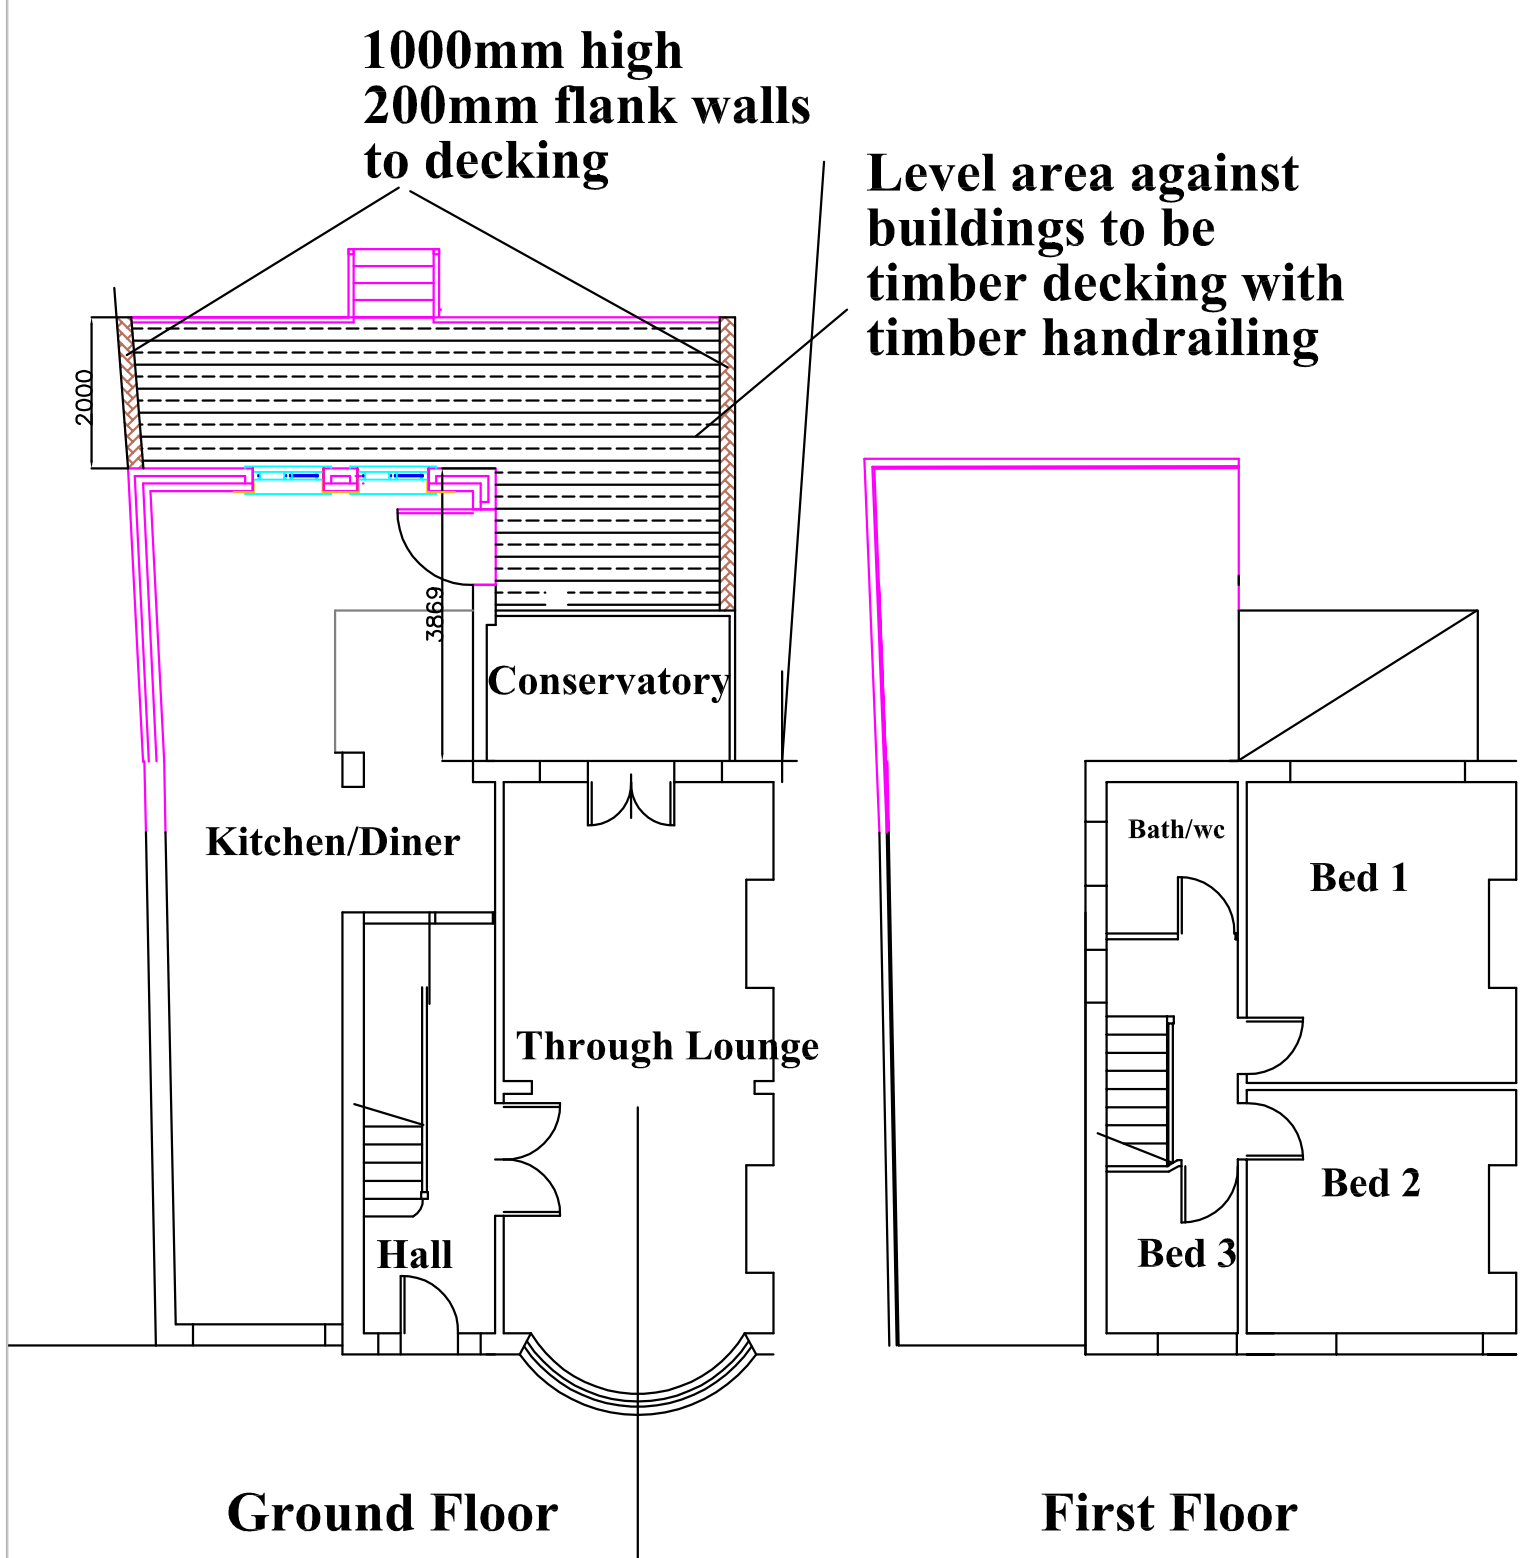

Proposed

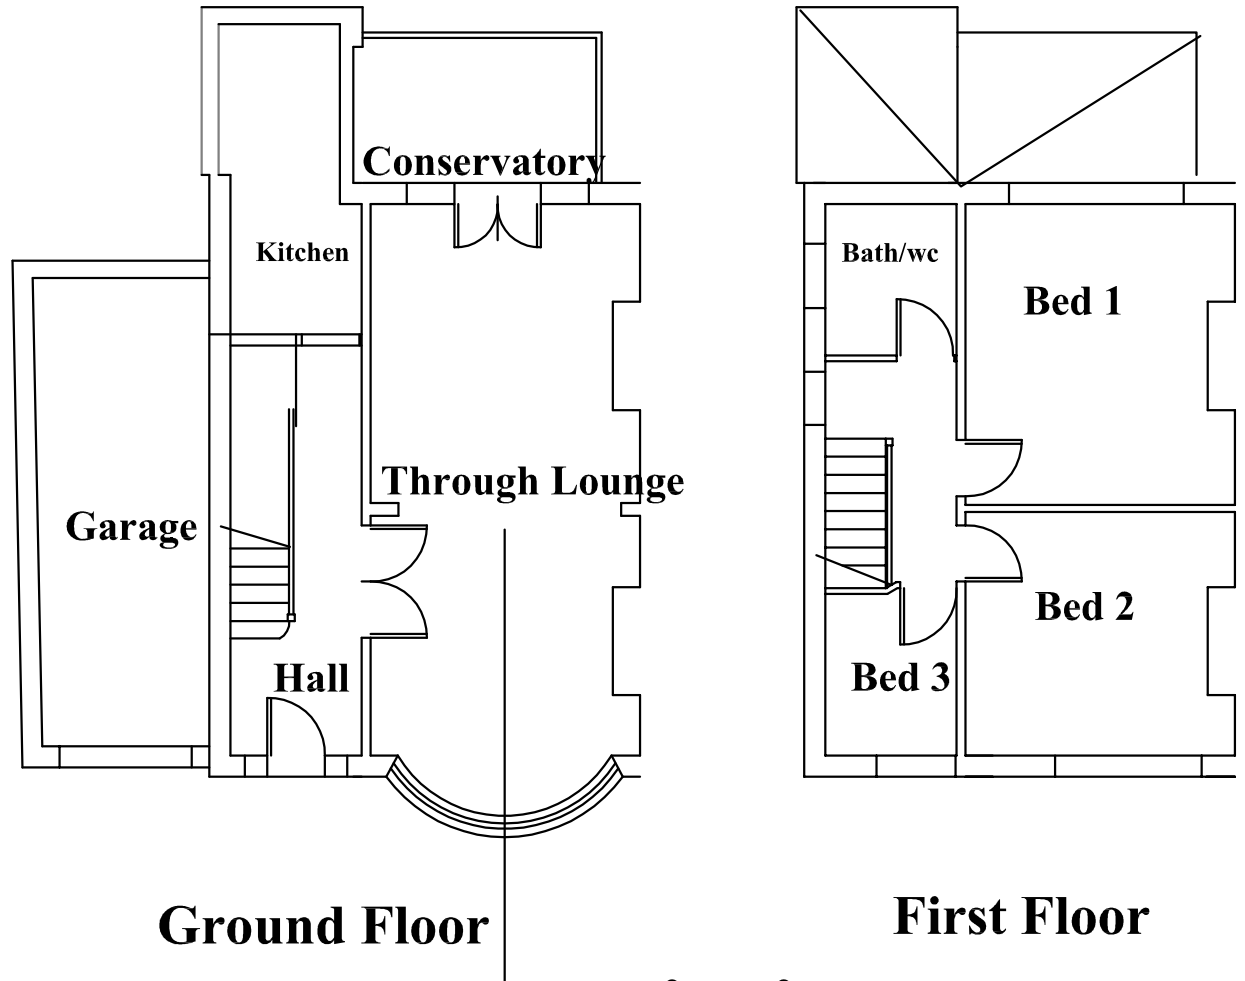

Existing

No.	Revision/Issue	Date
B	Window added and decking construction defined	11/05/09
A	Decking material added	16/03/09

F SUMMERFIELD
BSc Tech Hons, CEng, FICE, MStructE
Chartered Consulting, Civil, Structural & Municiple Engineer,
Planning Supervisor & Party Wall Surveyor. [Part Of Torplan Ltd]
216 Heaton Moor Road, Stockport, SK4 4DU
Tel: 0161-443 1881 . Mobile: 07802-296027 . Fax 0161-431 0786 .
Web Site: http://www.torplan.co.uk/engineer; e-mail: fs@torplan.co.uk

Project Name and Address

20 Homestead Crescent
Burnage, Manchester
Existing & proposed plans - with door

Project	Sheet
09.01.29	03
Date: 28.01.09	
Scale: 1:100 @ A3	Rev B