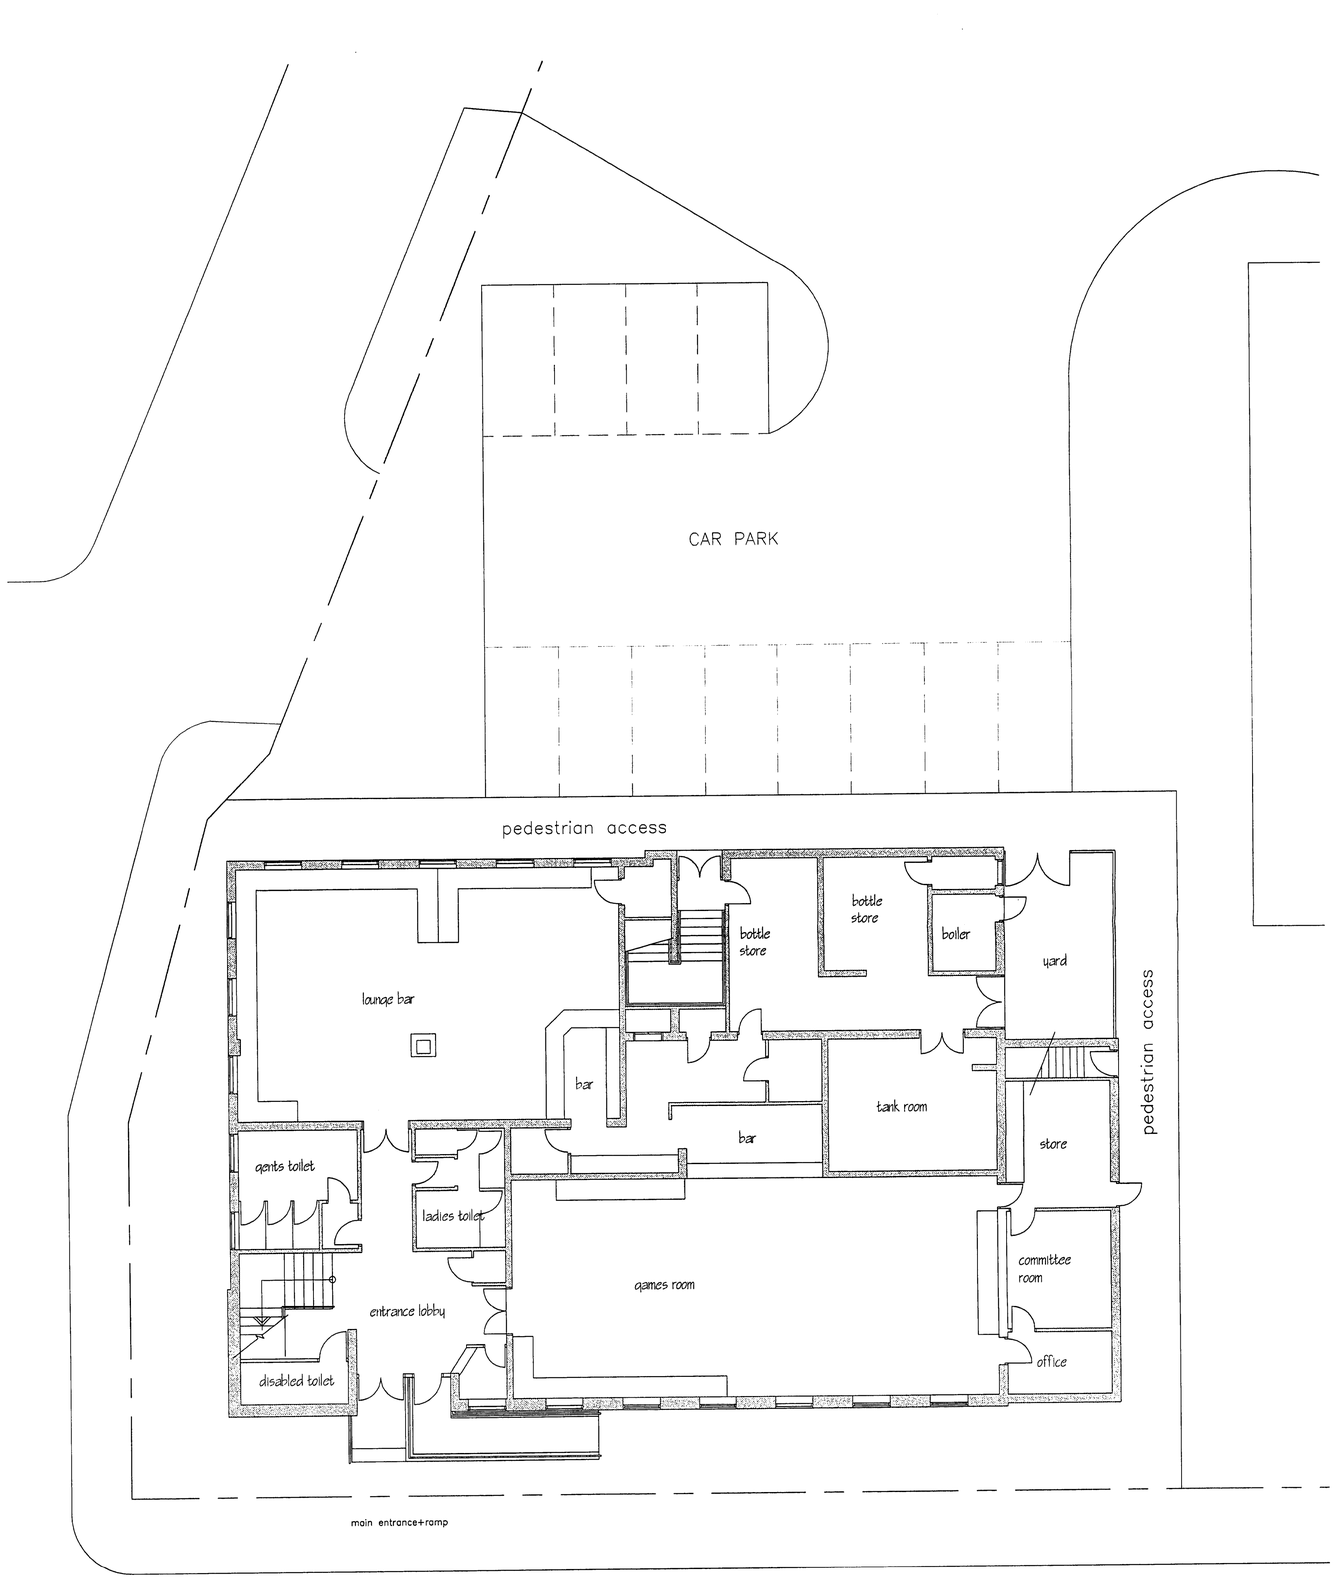

GROUND FLOOR PLAN
scale 1:100

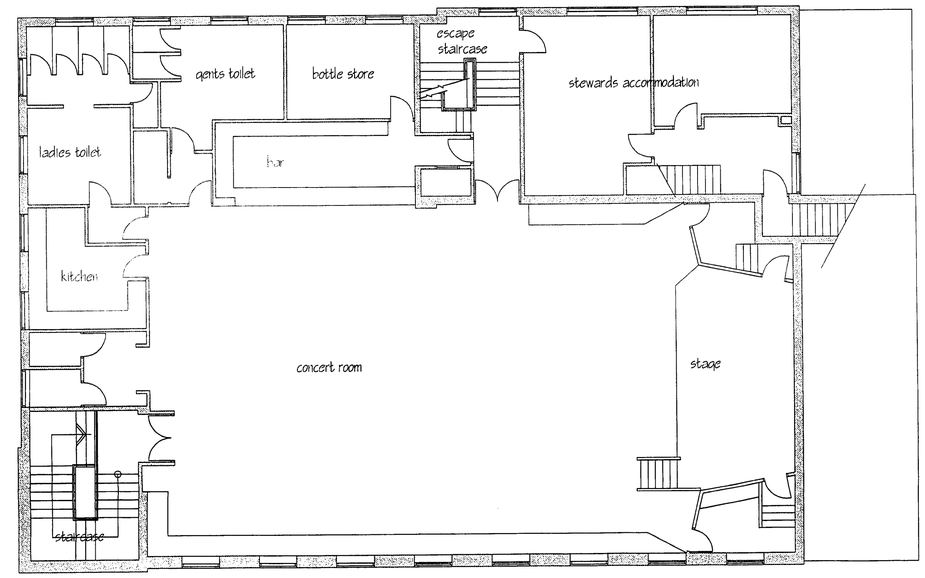

FIRST FLOOR PLAN
scale 1:100

PLANNING
RECD 04 APR 2008

Project
The NEWTON HEATH WORKING MENS CLUB
PROPOSED SMOKING AREAS

Drawing
PLANNING APPLICATION
EXISTING FLOOR PLANS

Scale
as shown

Date
March 2008

Drawing Number
NHWMC/07/03

David Clayton MCIAT ACIOB Building Design Consultant
7 Alders Green Avenue, High Lane, Stockport, SK6 8EB Tel./Fax. 0161 427 9798