

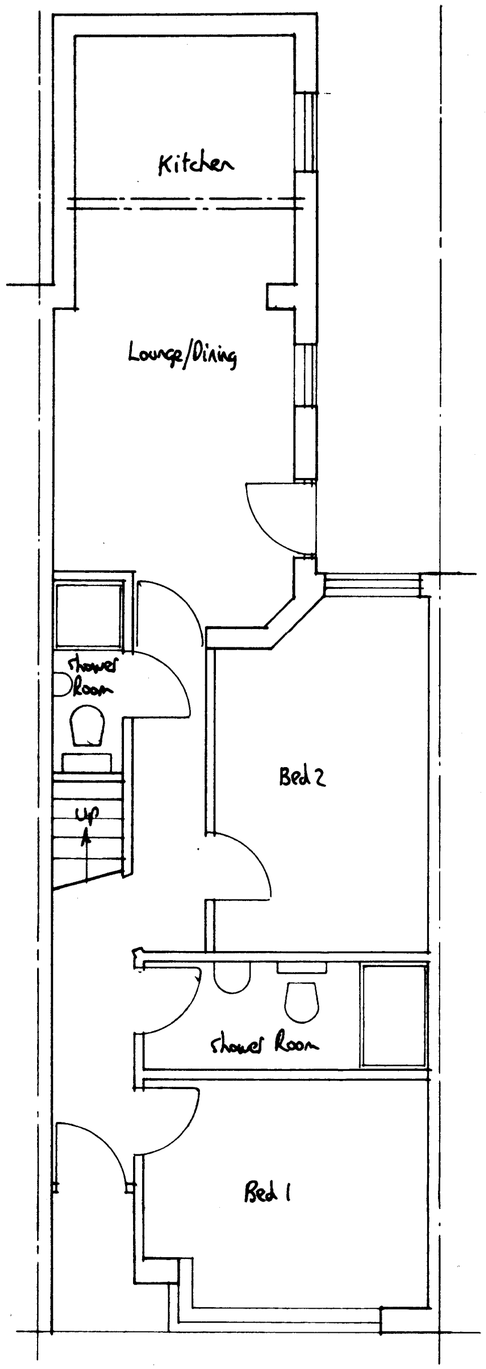


Proposed Ground Floor Plan

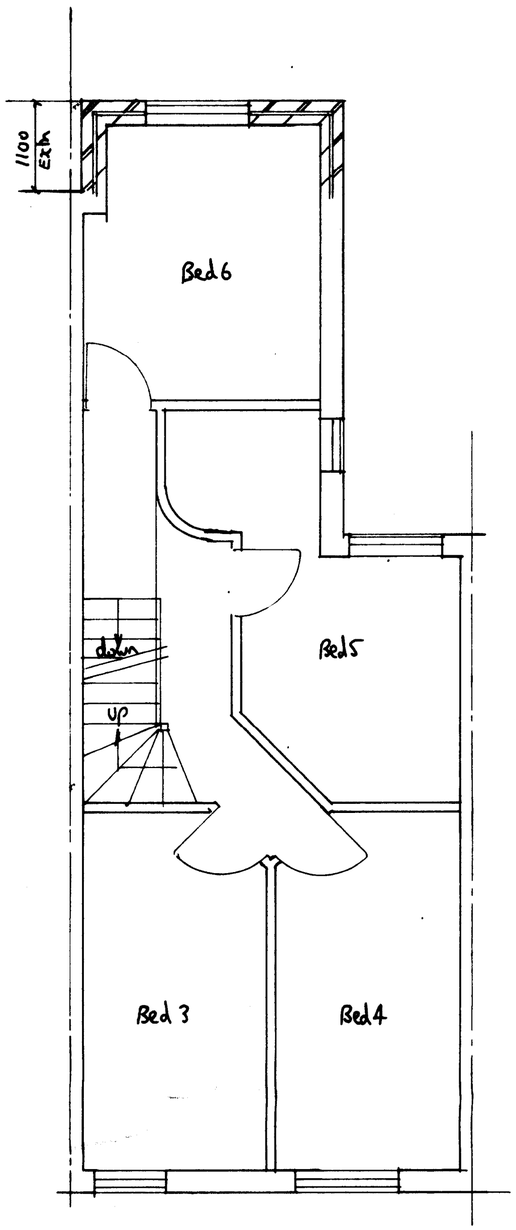

Propored First Floor Plan

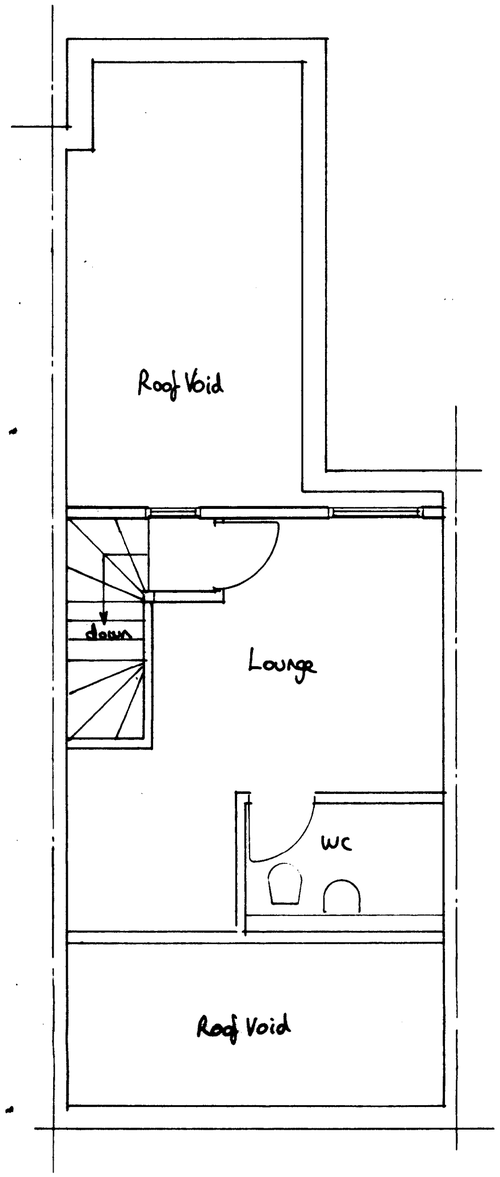

Proposed Loft Floor Plan

NOTES

All dimensions must be checked on site and not scaled from this drawing.

A		
	Date	Revisions

© copyright

Client

Mr. S. Connell

Job Title

Proposed Extensions and Alterations

70 Braemar Road
Fallowfield
Manchester

Drawing Title

Floor Plans
(as Proposed)

Scale 1:50

Date June 2008 **Drawn by** M Barratt

M.R.I.A. BARRATT Tel. No. 01625 522962

Drg No. 08/0601/02 **Rev.**

594 x 420mm **A2**