
Do not scale dimensions
if in doubt please ask

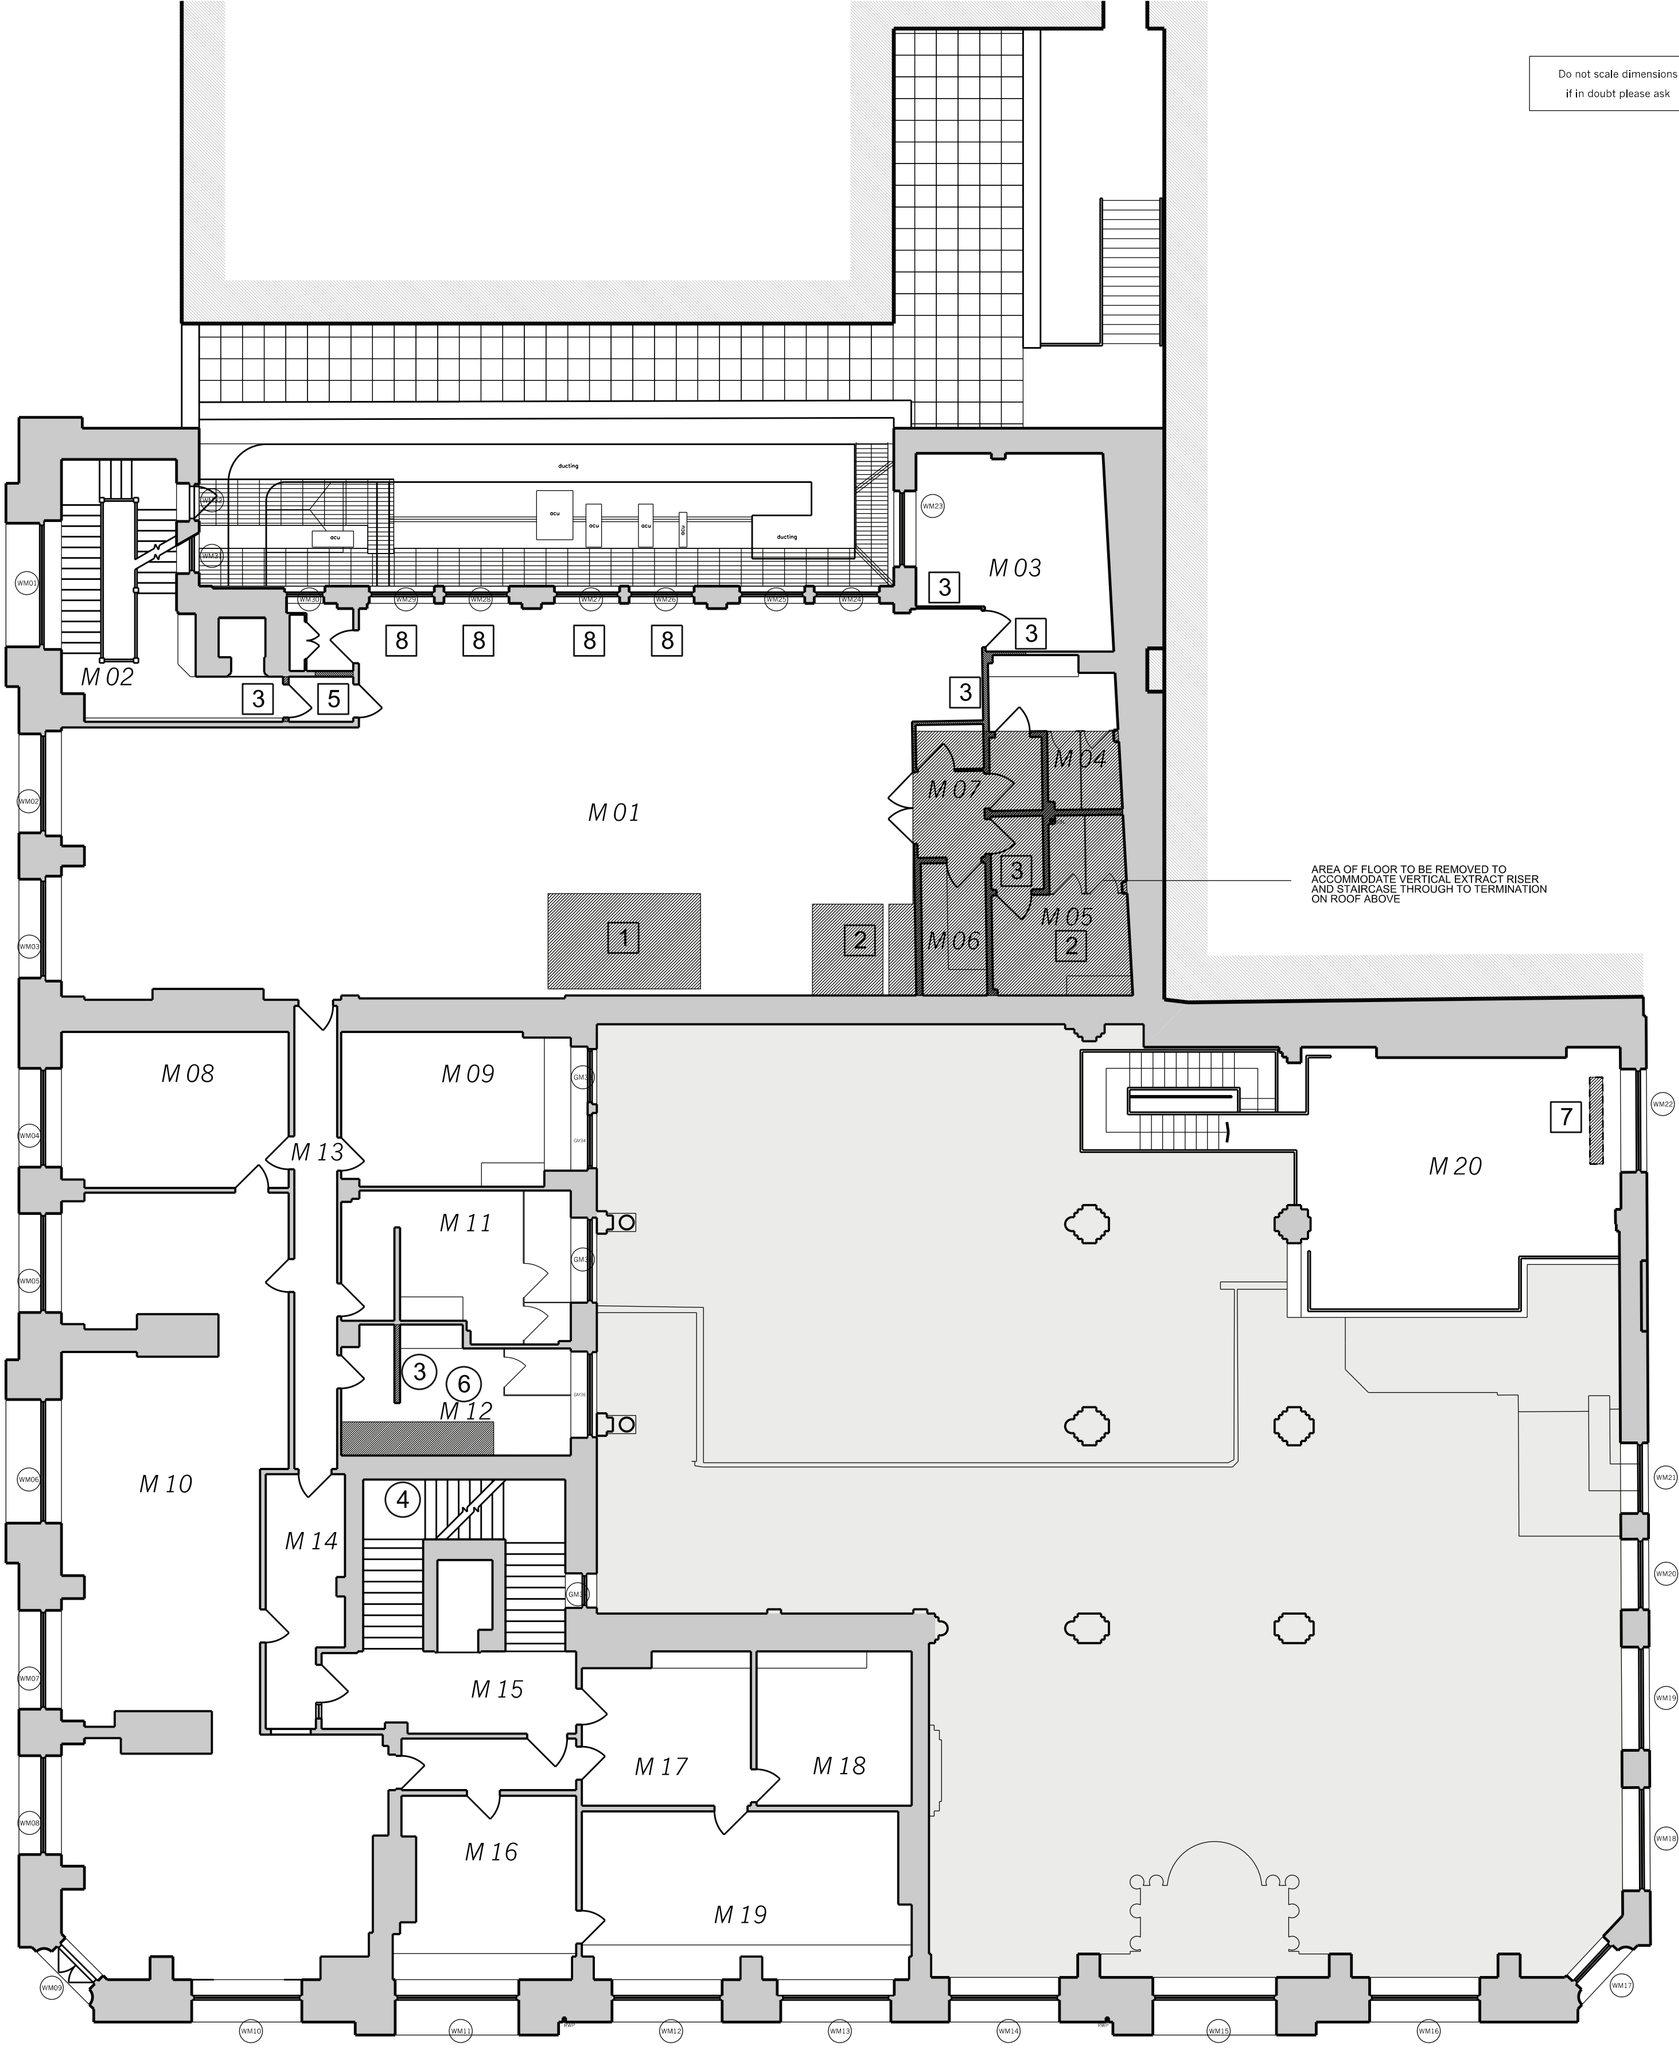

Key:

Previously approved amendments

New amendments

1. New opening in floor for tenant staircase subject to tenant fit out applications
2. Area of floor to break out to form new stair, lift and extract riser
3. Wall to be removed
4. Masonry to be removed
5. New opening
6. Floor to be removed to form vertical extract riser through to roof
7. Area of floor to be removed to allow access of duct to louvres in wall below
8. Partially remove window pane to install louvres. see elevations

53 King Street LLP
53 King Street, Manchester

EXISTING PLANS
Mezzanine

PLANNING

Drwg. No: **7361 (01)004** Rev: _
Date : 21/05/12 Scale: 1:100 @A2 Drawn by : RA

buttress fuller alsop williams · architects
31-33 Princess Street, Manchester, M2 4BF · telephone + 44 (0)161 236 3303
fax + 44(0)161 236 3603 · web site:www.bfaw.co.uk · email:contact@bfaw.co.uk
Buttress Fuller Alsop Williams Ltd is Registered in England and Wales: 5363573