REVISION	DATE	DESCRIPTION
D	APRIL 10	NEW SITE. SCHEME AMENDMENTS
E	30.04.10	PLANNING ISSUE

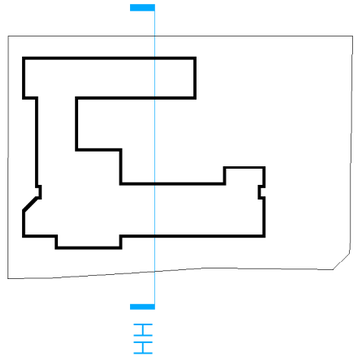

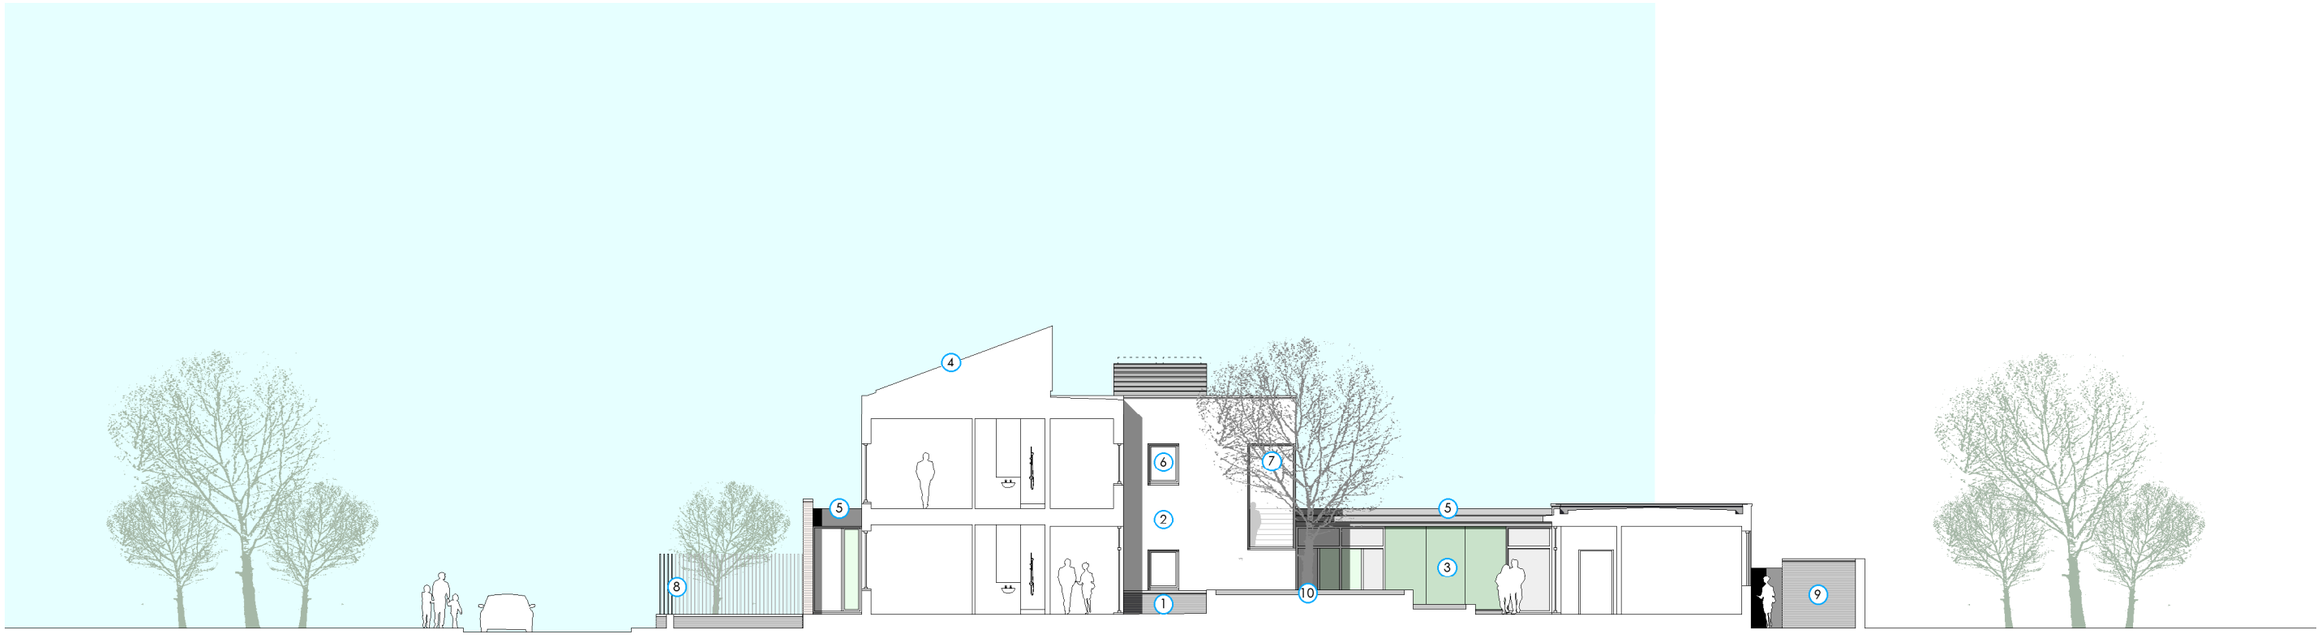

ELEVATION **H-H**

MATERIALS KEY:

1. FACING BRICKWORK
2. SELF COLOURED RENDER
3. PREFINISHED FIBRE CEMENT BOARD
4. ZINC ROOF
5. ALUMINIUM FASCIA
6. ALUMINIUM FRAMED GLAZING WITH MESH COVERED OPENING WHERE SHOWN
7. FRAMELESS GLAZED FEATURE CORNER WINDOW
8. LOW BRICKWORK WALL WITH RAILINGS
9. HIGH BRICKWORK BOUNDARY WALL
10. LOW BRICKWORK PLANTER

OMI ARCHITECTS

31, Blackfriars Road, Salford, Manchester M3 7AQ

t 44(0)161 832 3242
f 44(0)161 832 3623
e info@omiarchitects.com
w www.omiarchitects.com

PROJECT	TURNING POINT: GILTBROOK AVE, MANCHESTER				
DRAWING	PROPOSED ELEVATION H-H				
DATE	SEPT 09	DRAWN BY	AA	SCALE	1:200 @ A3
JOB NO.	1303	DWG.NO.	L - 1607 REV E		