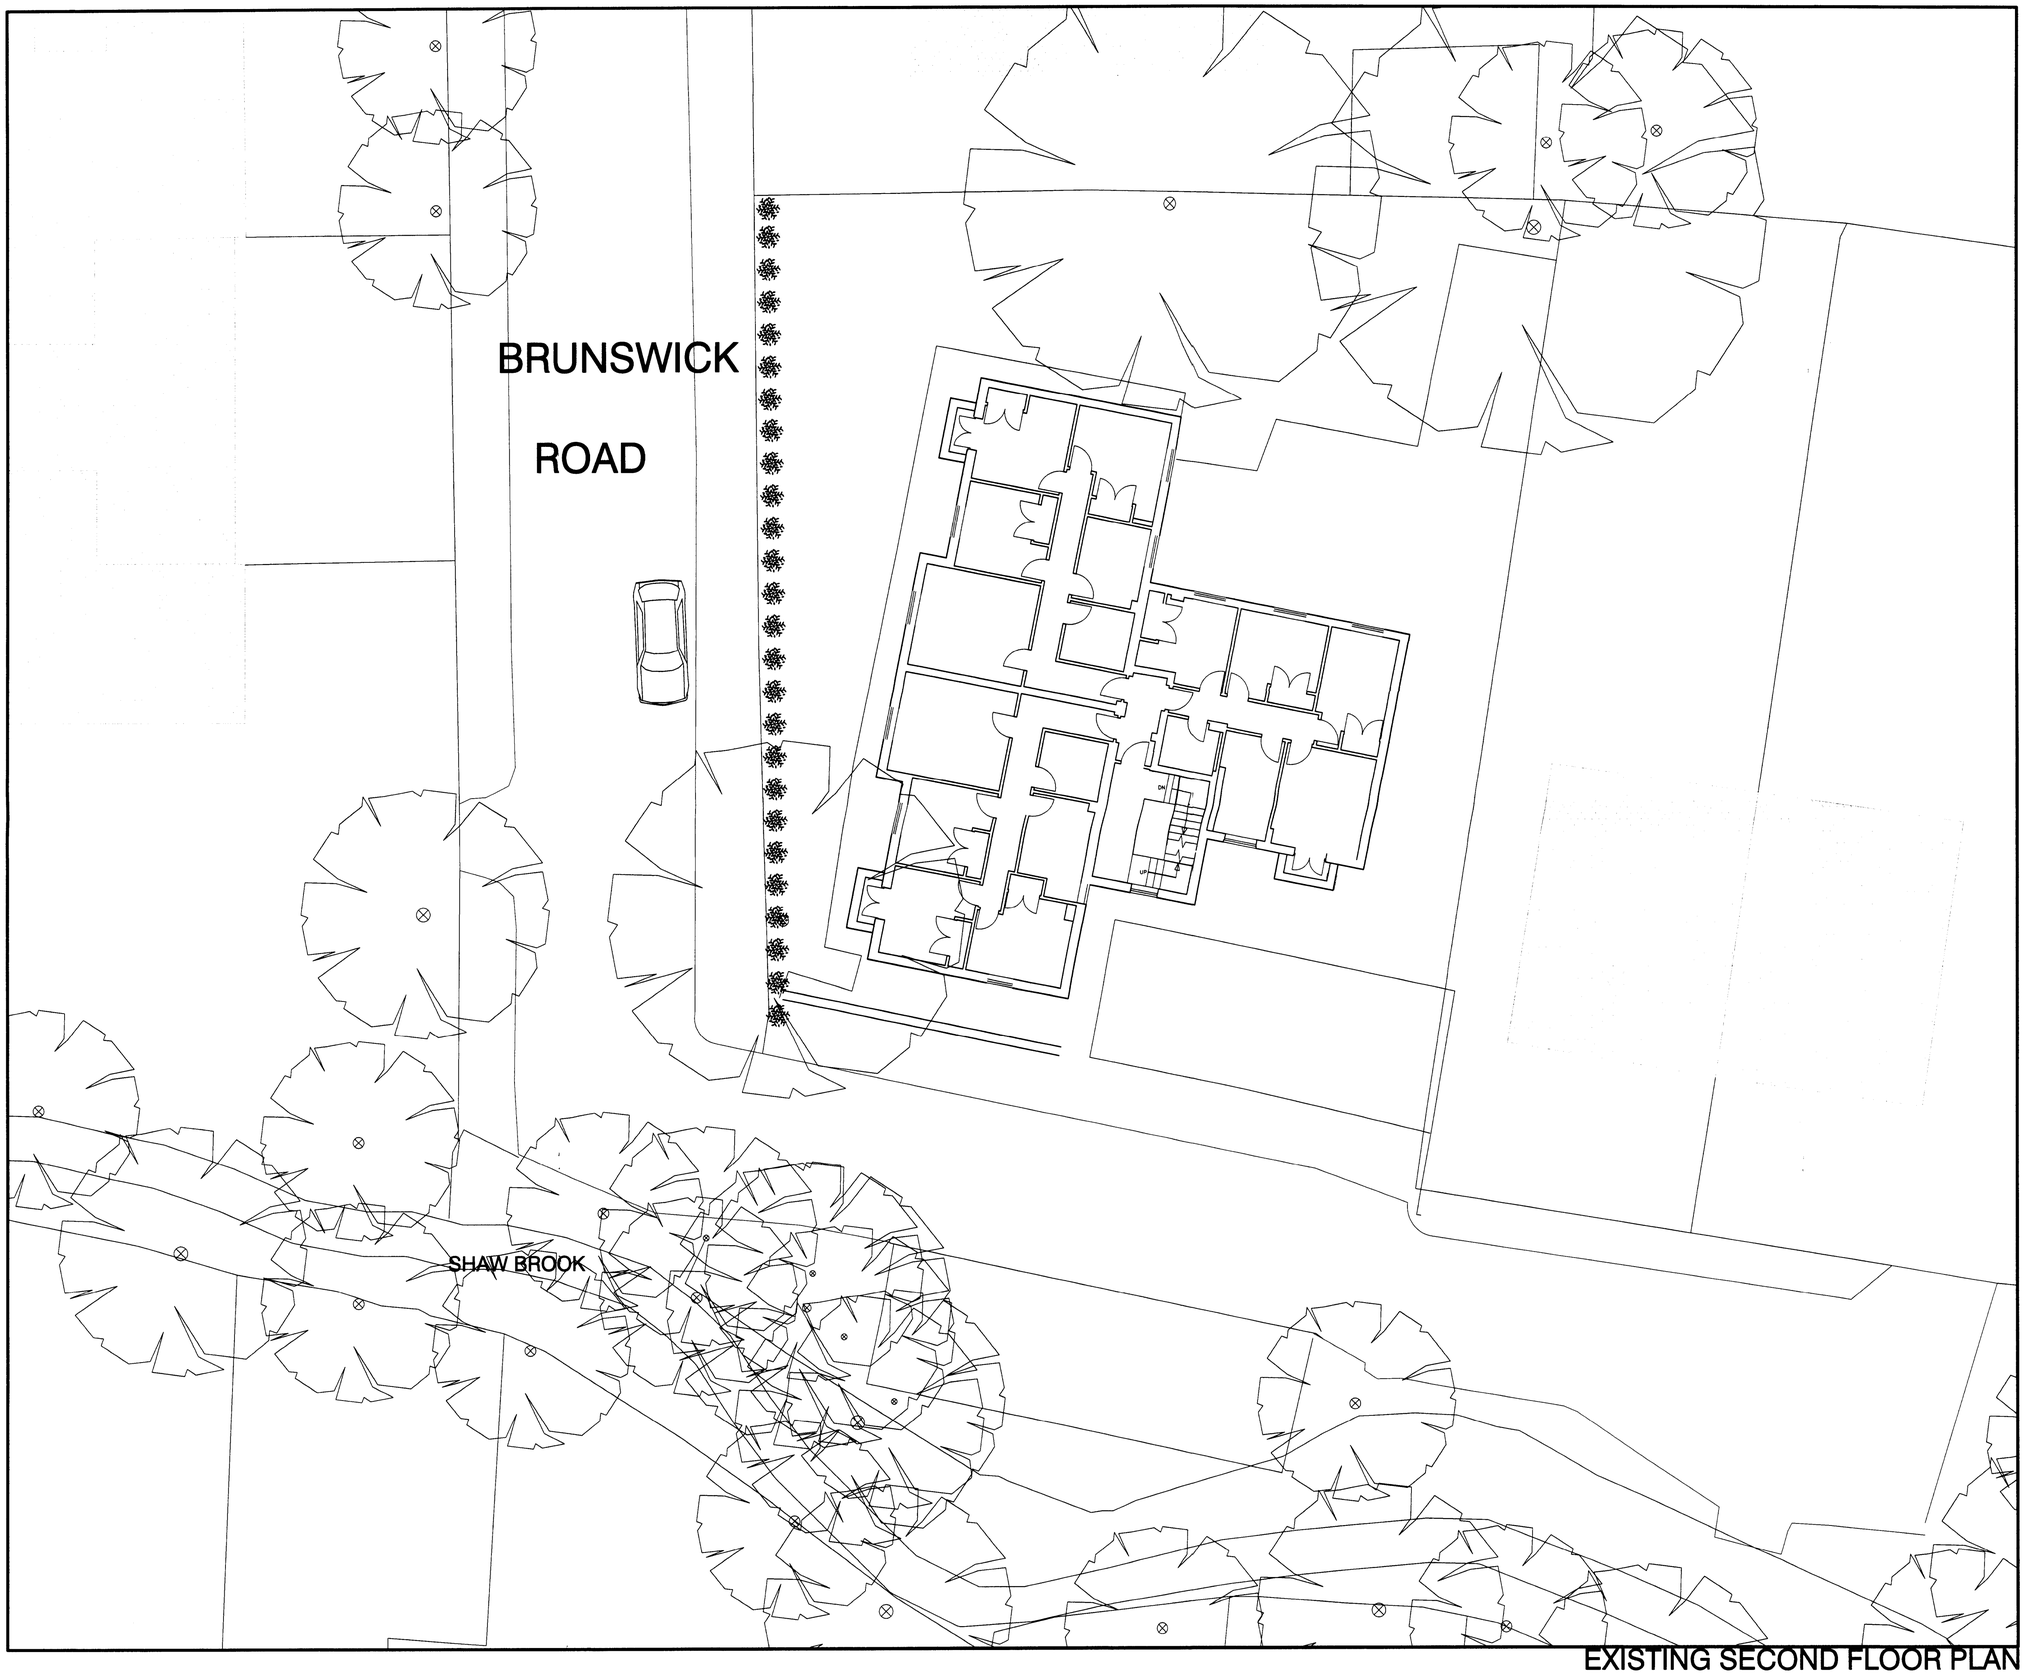

EXISTING SECOND FLOOR PLAN

Where dimensions are not given,drawings must not be scaled and the matter referred to the Architect. In the event of any detail or dimensional conflict between drawings, the matter must be referred to the Architect for clarification. Do not scale from this drawing.

This drawing is not to be copied or disclosed by or to any unauthorised persons without the prior written consent from Urbane Forms Ltd .

Notes

-- --- --- XX,XX,08 XX

Status	PLANNING
Drawn	JA
Date	10 Feb 2008
Scale @ A1	1/100
Review	
Client	A 2 Z INVESTMENTS
Project	RESIDENTIAL
Drawing Number	07016-(0-)05 CAD File
Drawing Title	EXISTING SECOND FLOOR PLAN

URBANE FORMS
architects designers project managers
57 Princess Street
Manchester
M2 4EQ
T : +44(0)161 236 0688
F : +44(0)161 236 0690
E : info @urbaneforms.com
www.urbaneforms.com