




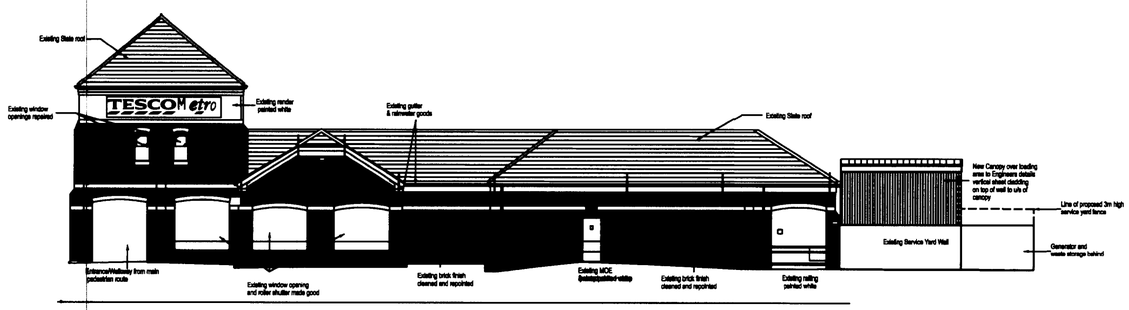


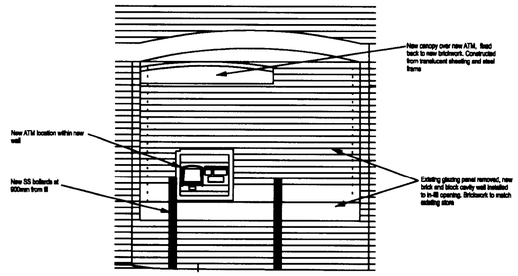



ATM ELEVATION
SCALE 1:50

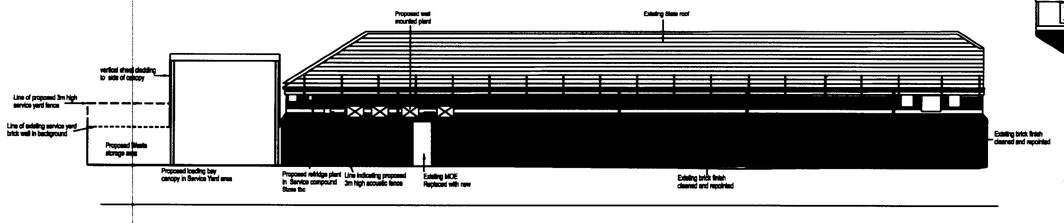

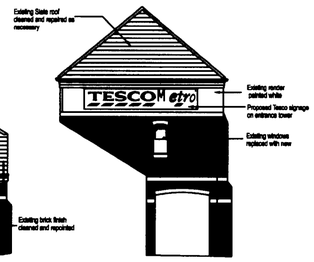

Do not scale this drawing.
Architects to be notified of any discrepancies.
Contractors must check all dimensions on site.
This drawing is copyright and is for the use on this project only.
This drawing is to be used solely for the information as titled. For other information refer to the latest revision of any cross referenced drawings.

PLANNING
ACK'D
REPLIED
RECD 4 AUG 2008
INIT | RECD | DATE
FOIL ACTION

Rev	Date	Description	Amd	Ckd
P		First Issue		

Amendments

Client: TESCO

Project: LEVENSHULME METRO CONVERSION

Title: PROPOSED ELEVATIONS

Project No:	Dwg No:	Amendment:
4832	/ P06	rev D

Scale:	Sheet:	Date:
1:200 @	A2	MAY '08

SMITH SMALLEY ARCHITECTS
CRAVEN LODGE
VICTORIA AVENUE
HARROGATE
HG1 5PX
TEL +44 (0) 1423 531 100
www.smithsmalley.co.uk

LEVENSHULME, MANCHESTER 4832