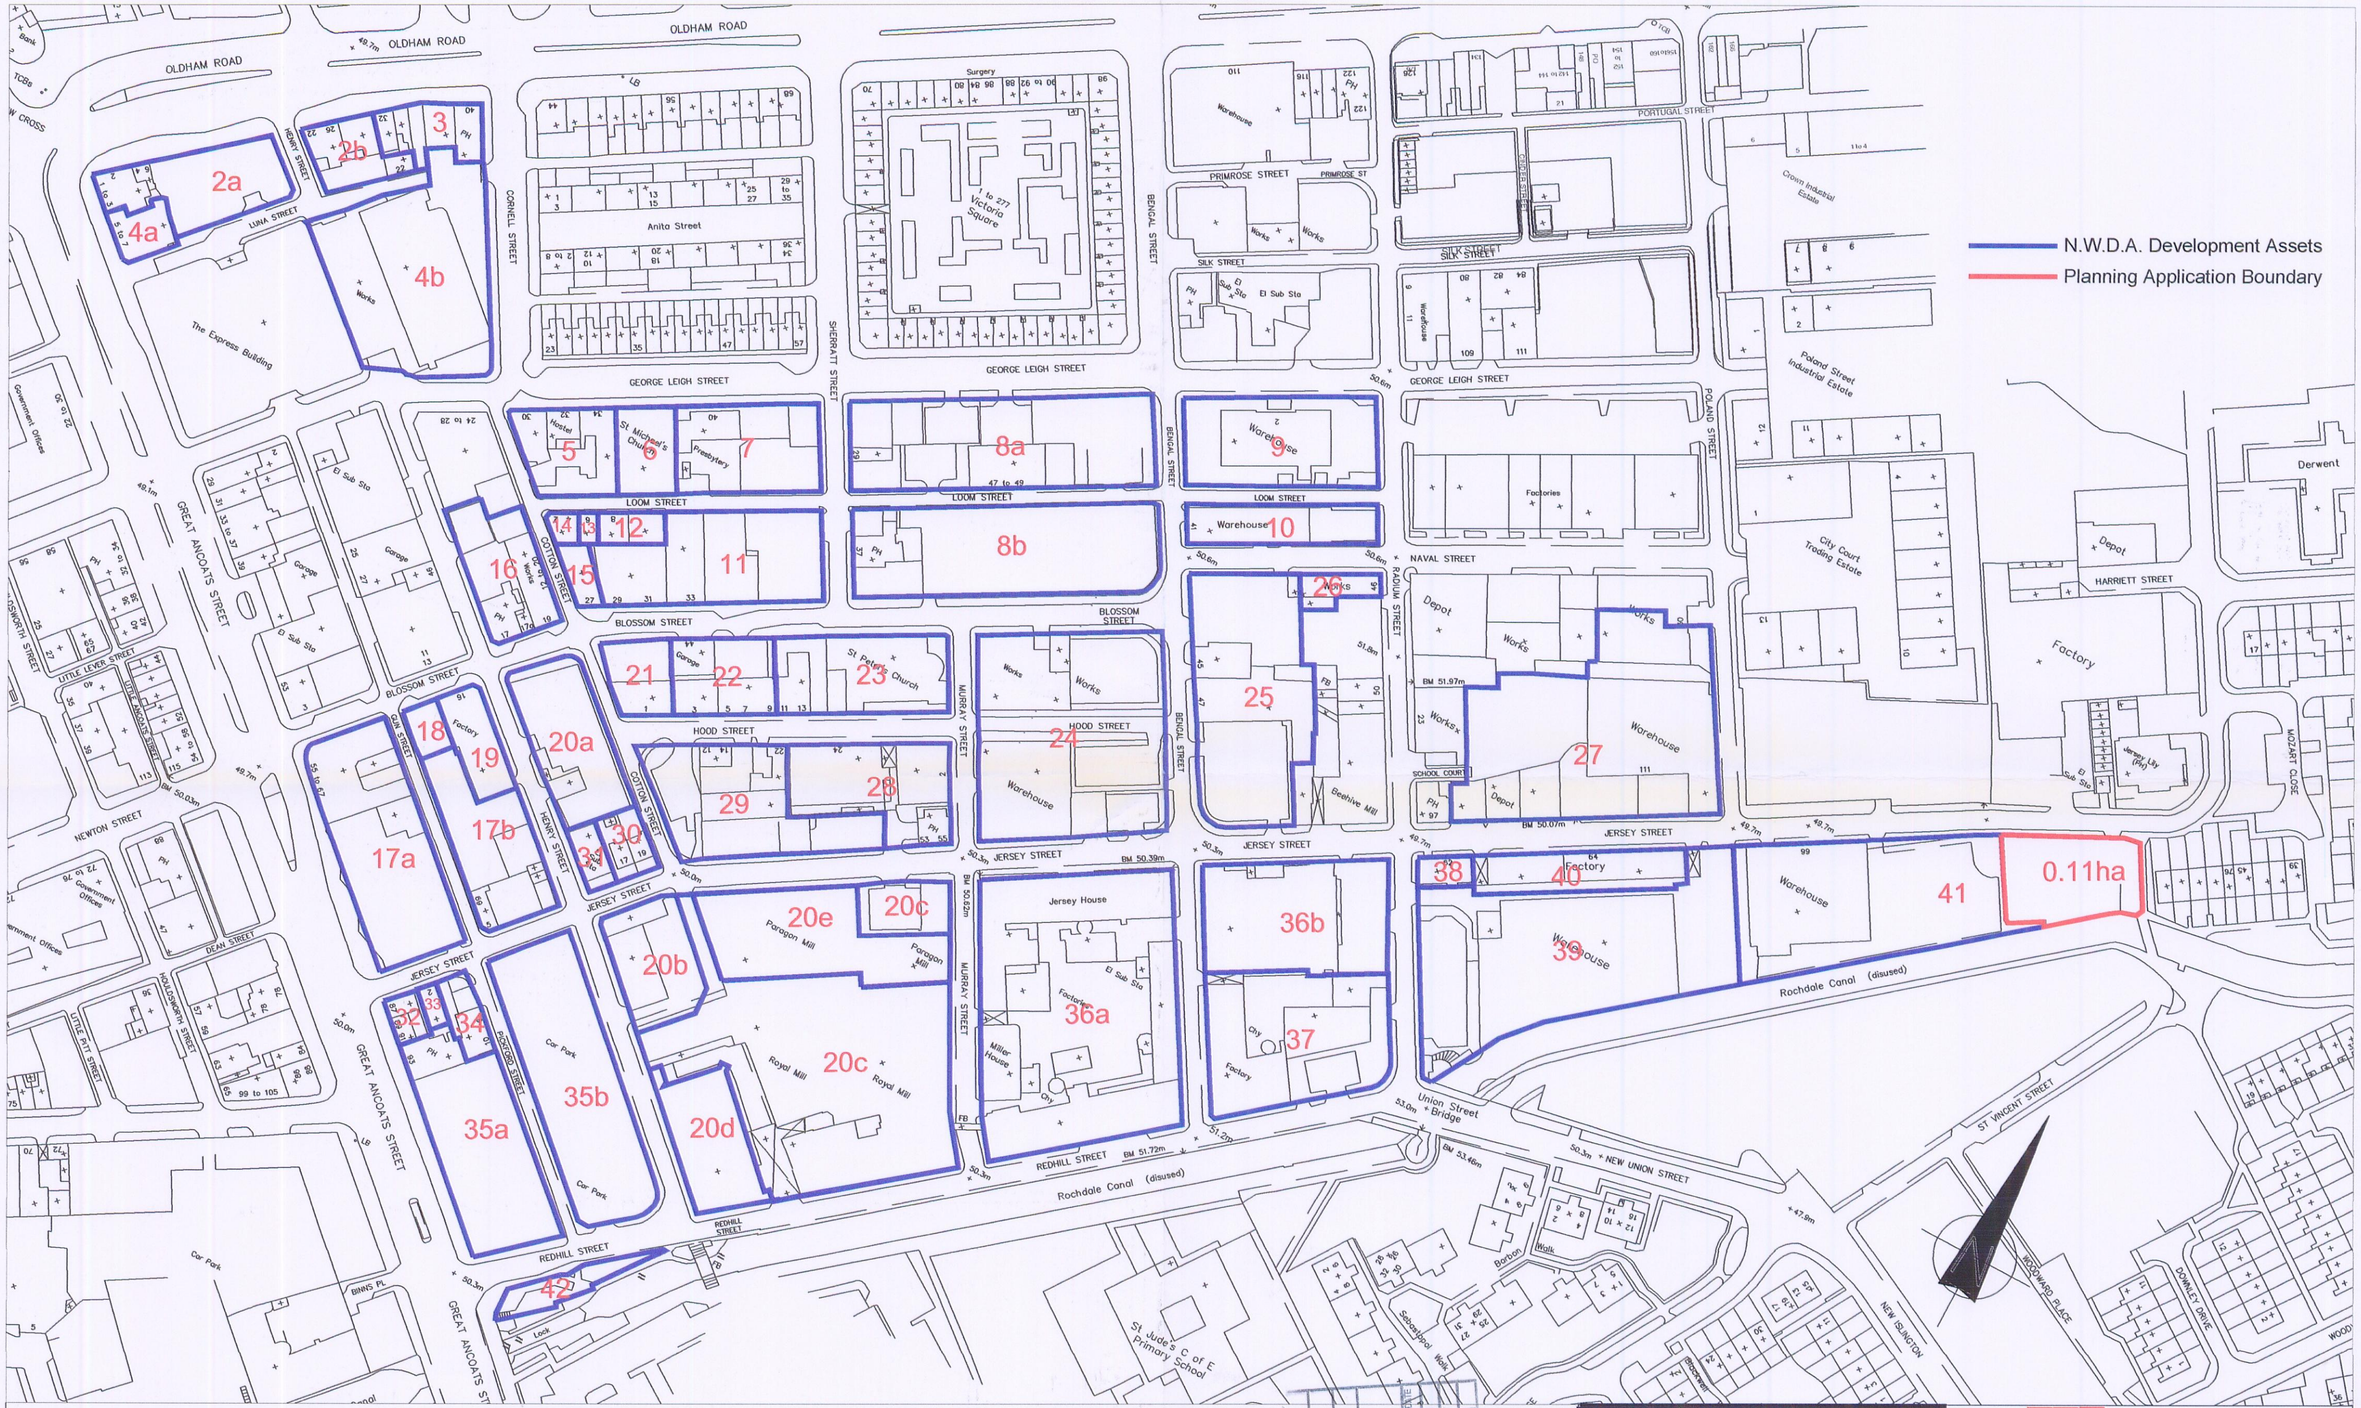

"Reproduced from the Ordnance Survey map by permission of Ordnance Survey on behalf of the Controller of Her Majesty's Stationery Office, © Crown Copyright GD 100021102"

PLANNING - 5 MAR 2009 RECEIVED

title	8060 MANCHESTER, Ancoats Planning Application - Jersey Street Fence
drg. no.	8060/050/A2
scale	1:1250@A2
date	19th February 2009
drawn	G.J

Northwest
REGIONAL DEVELOPMENT AGENCY
18-24 Faraday Road, Wavertree Technology Park, Liverpool L13 1EH. Telephone: 01925 400100