PURPOSE OF ISSUE	PLANNING

Do not scale from this drawing. All information should be checked by the contractor on site before commencing work. Any discreprencies should be reported to the architect immediately. All rights are reserved and are not transferable. Unauthorised reproductions of this drawing are not permitted.

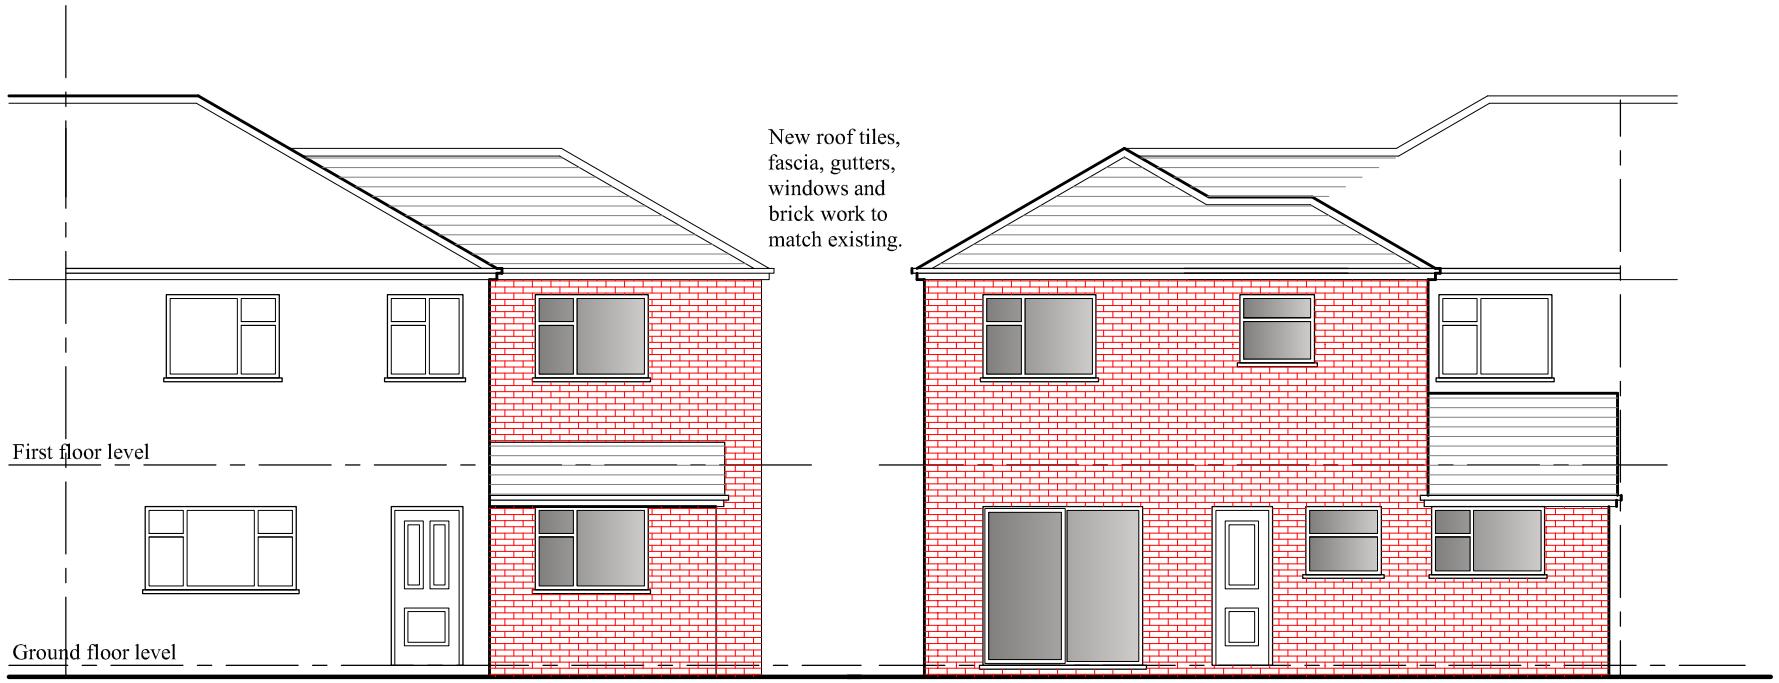

PROPOSED FRONT ELEVATION

PROPOSED REAR ELEVATION

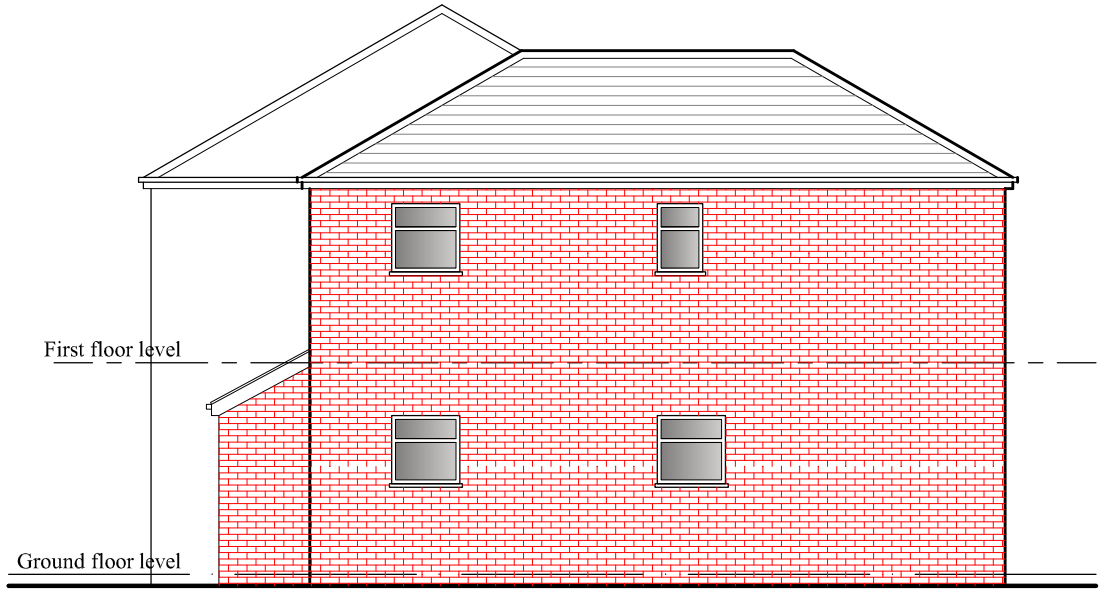

EXISTING SIDE ELEVATION

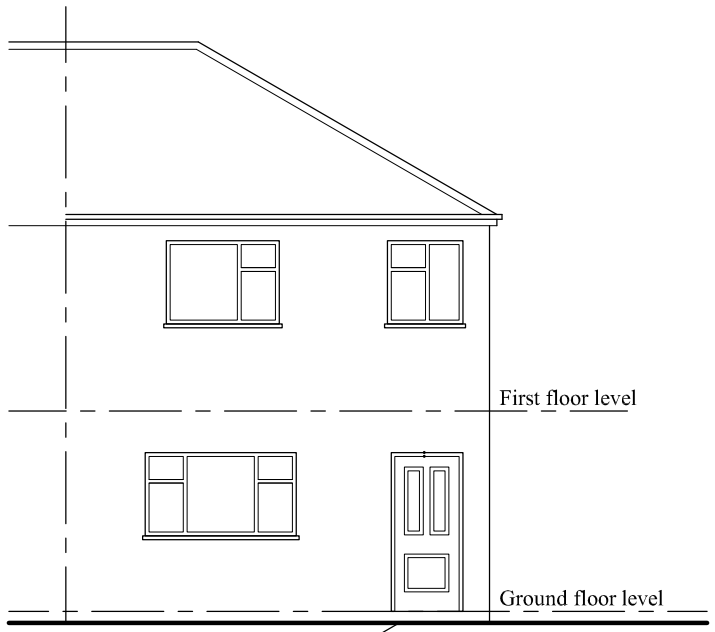

EXISTING FRONT ELEVATION

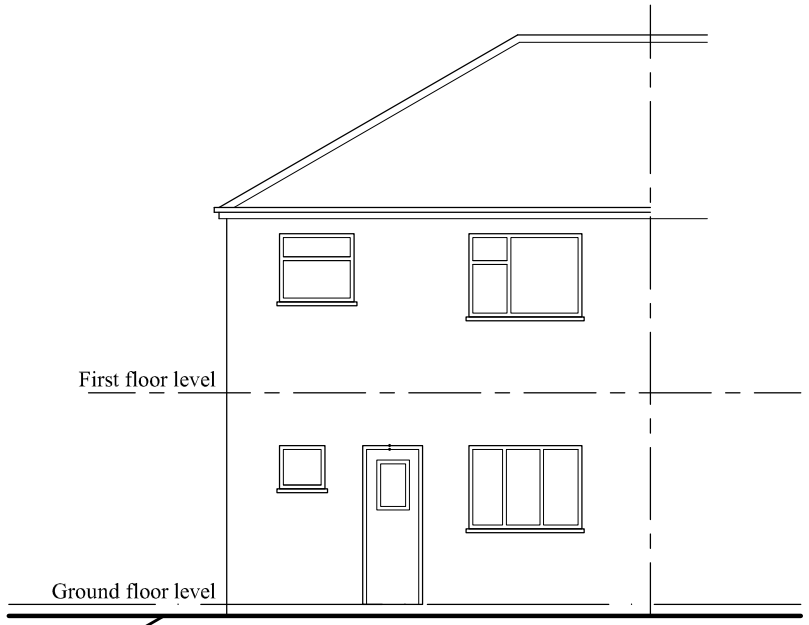

EXISTING REAR ELEVATION

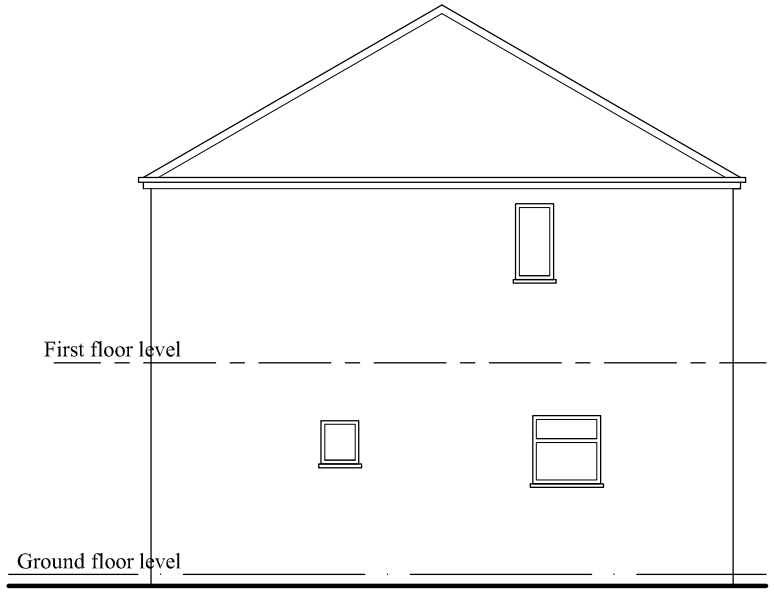

EXISTING SIDE ELEVATION

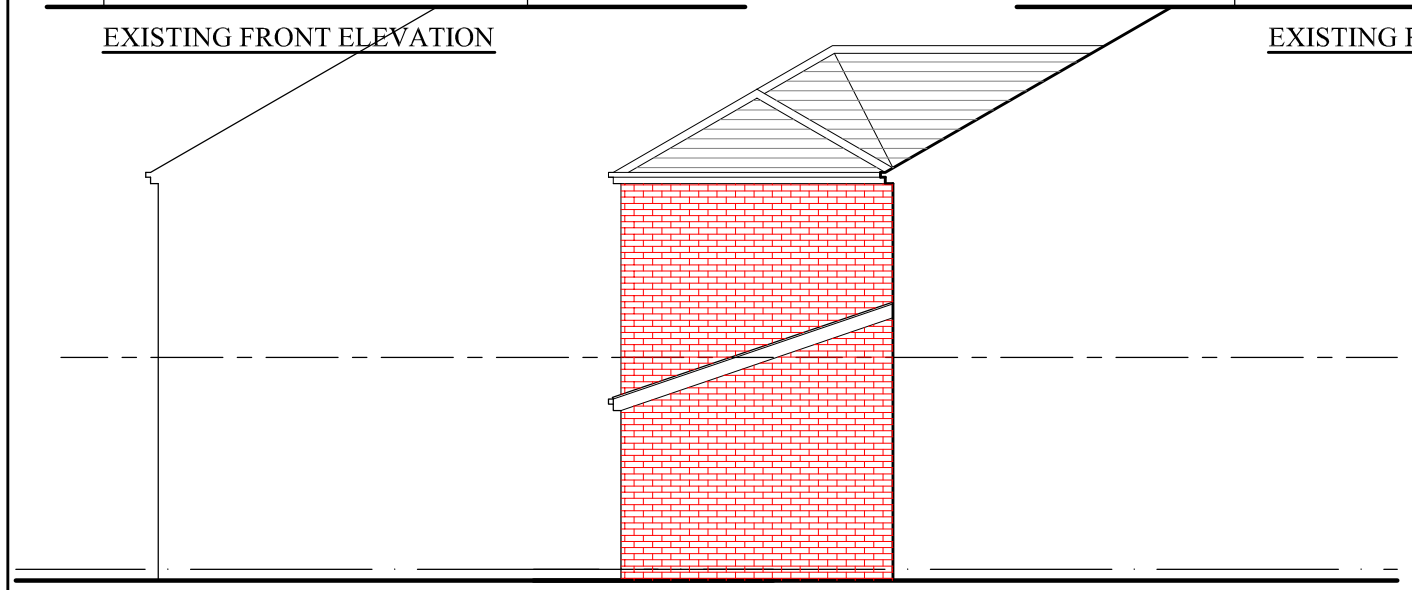

EXISTING SIDE ELEVATION

PROPOSED SIDE ELEVATION

PROJECT
Site @ 15 Clee Avenue
Longsight M13 0UN

CLIENT
Mr. Raees Bhutta

DRAWING TITLE
Elevation

DATE	REV
-	

JOB No	DRAWING No
-	NA-P02

SCALE	DATE	REVISION
1:100 @ A4	Jun. 2012	-

DRAWN	CHECKED BY
NA	

t: 0782 895 3405
e: niamat@hotmail.co.uk
w: www.naarchitecture.co.uk

na architecture