This drawing must not be scaled. Discrepancies are to be reported to the Architect immediately.
All dimensions to be checked from site. All information to be subject to full site surveys.
This drawing or any portion of it may not be reproduced in any way without the consent of the Architect.

REV.	DETAILS	BY	DATE

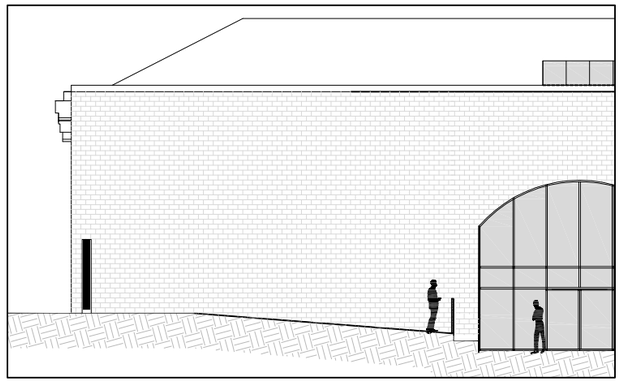

PROPOSED NORTH ELEVATION @ 1:200

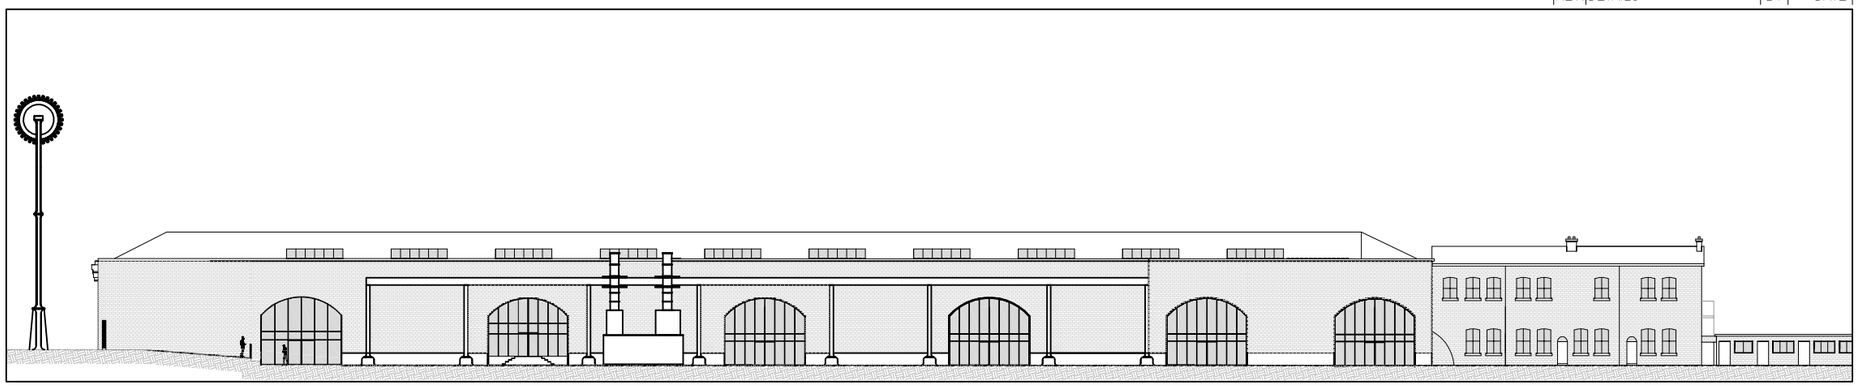

PROPOSED NORTH ELEVATION OF THE POWER HALL @ 1:500

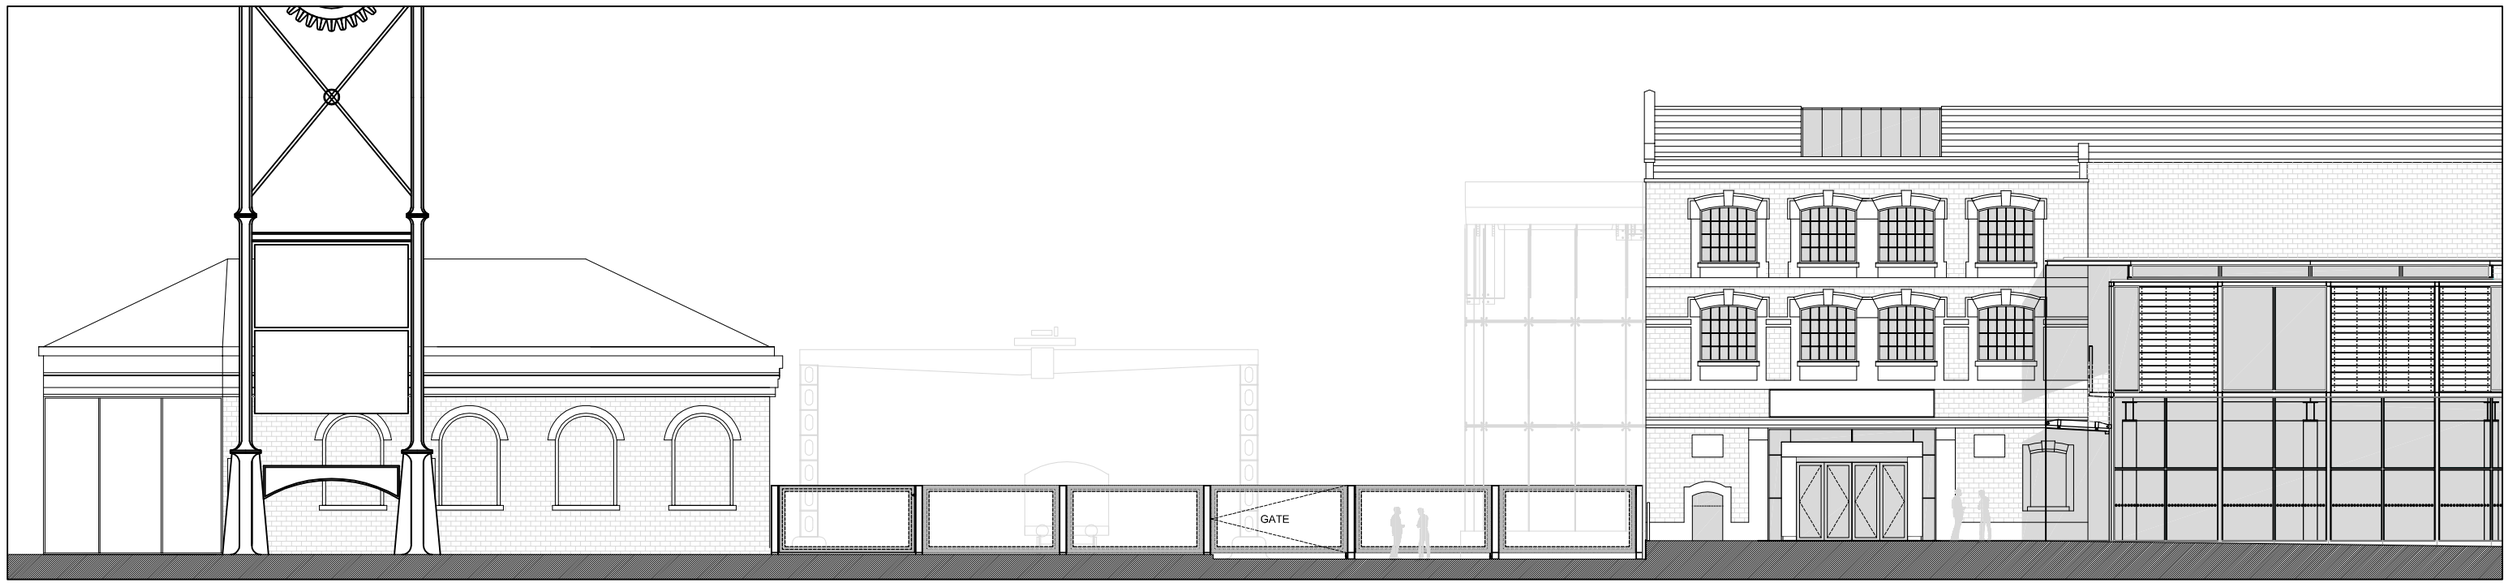

PROPOSED EAST ELEVATION OF THE POWER HALL @ 1:200

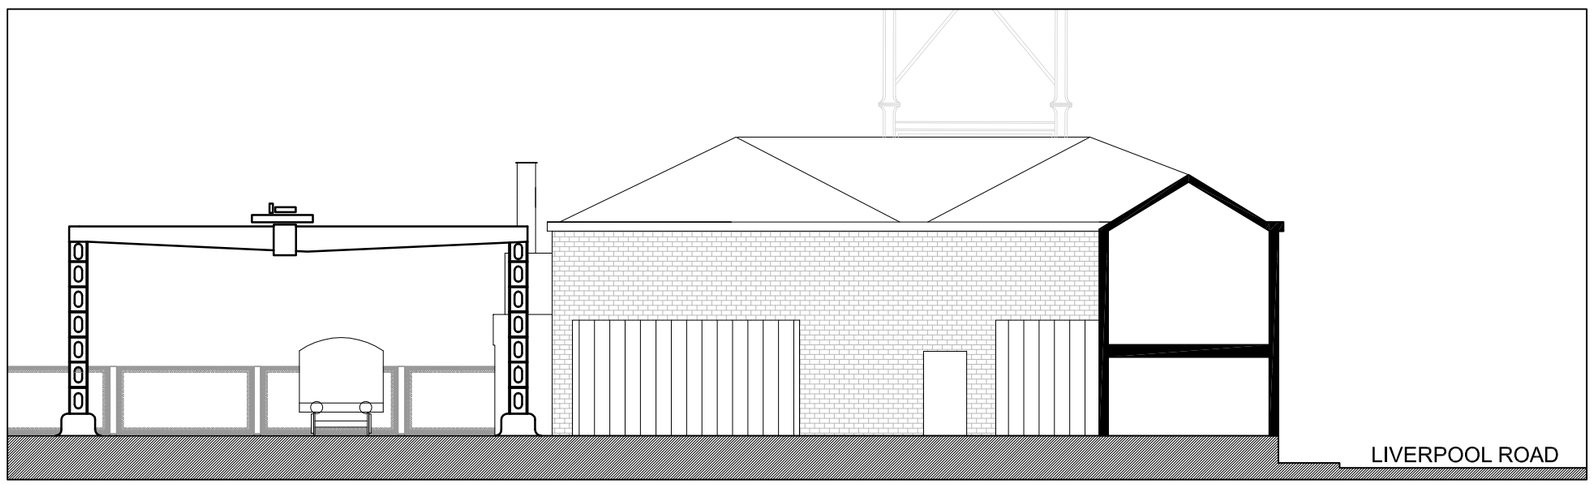

PROPOSED WEST ELEVATION OF THE POWER HALL @ 1:200

FOR PLANNING

walker simpson architects

33 Piccadilly Manchester M1 1LQ
Tel 0161 228 7406 Fax 0161 228 7046

PROJECT: MOSI Entrance Gates

TITLE: PROPOSED ELEVATIONS OF THE POWER HALL

SCALE: 1:500 & 1:100@A3 DATE: 130812

DRAWN: AG NUMBER: WSA.0302.P.07