Southmoor Park - Site Location Plan

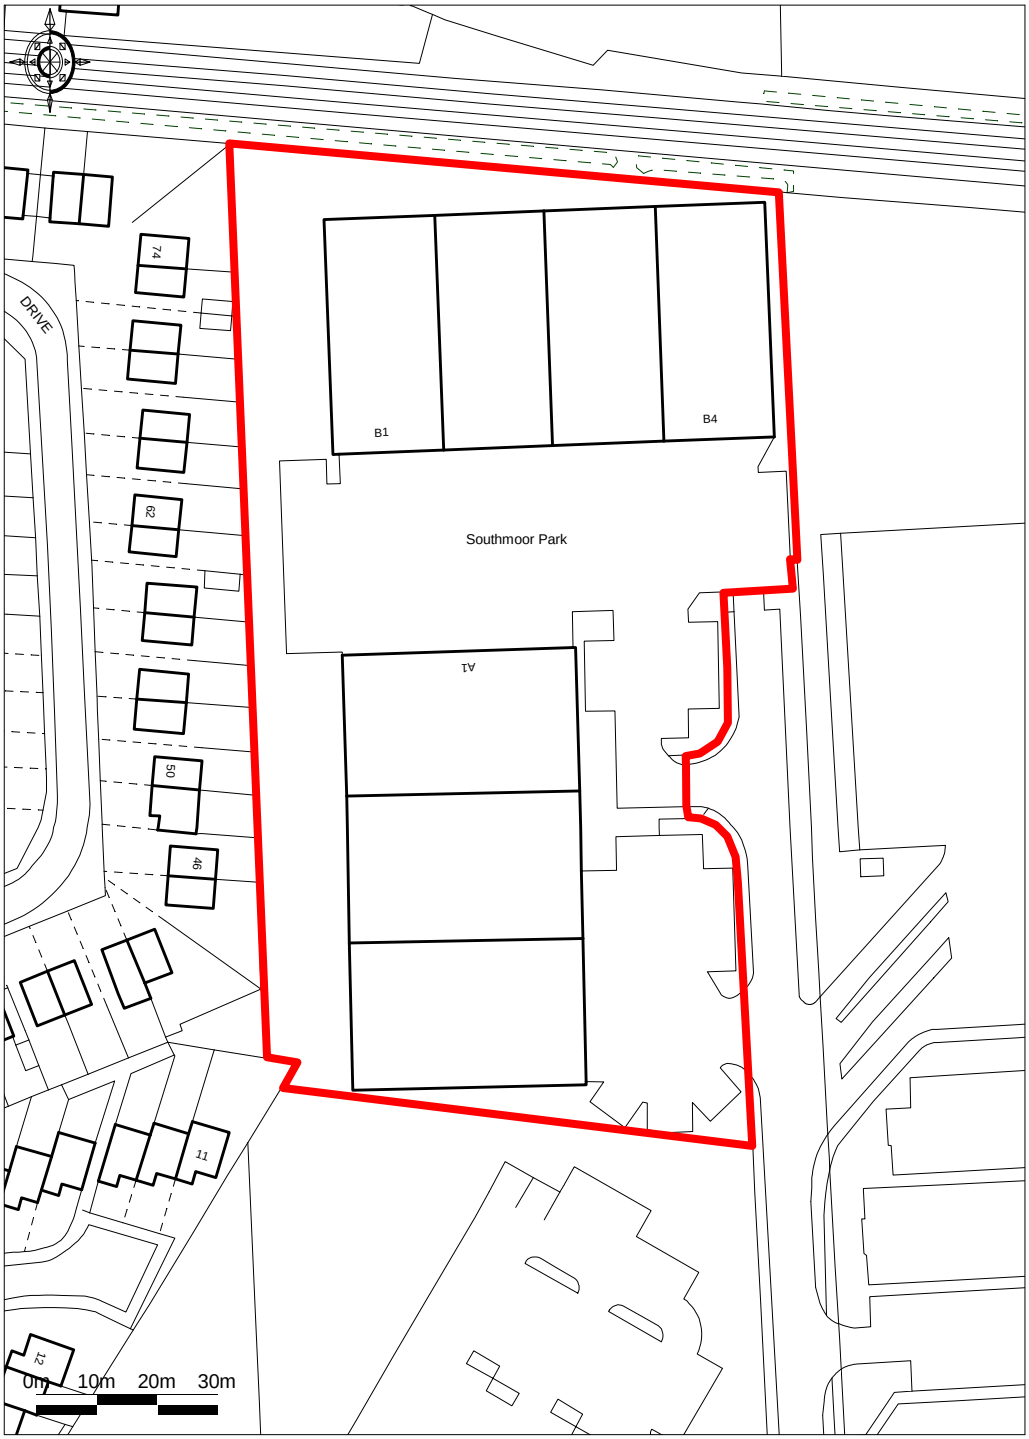

Ordnance Survey © Crown Copyright 2011. All rights reserved.
Licence number 100020449. Plotted Scale - **1:1250**

Promap®