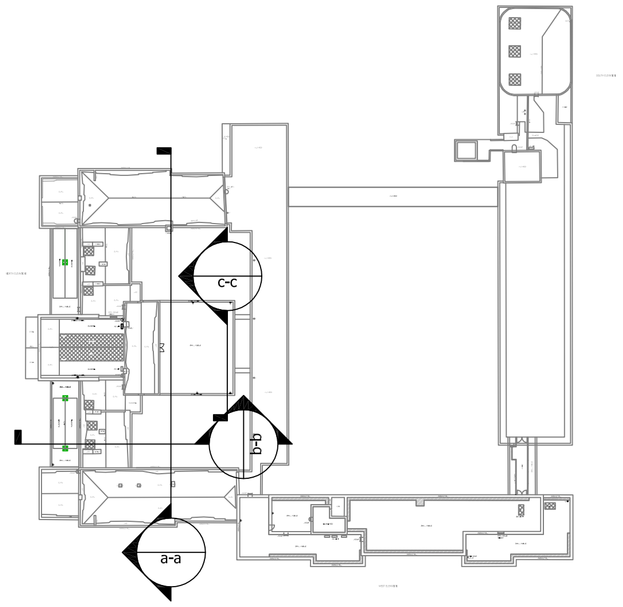

1 Location Plan
Scale: NTS

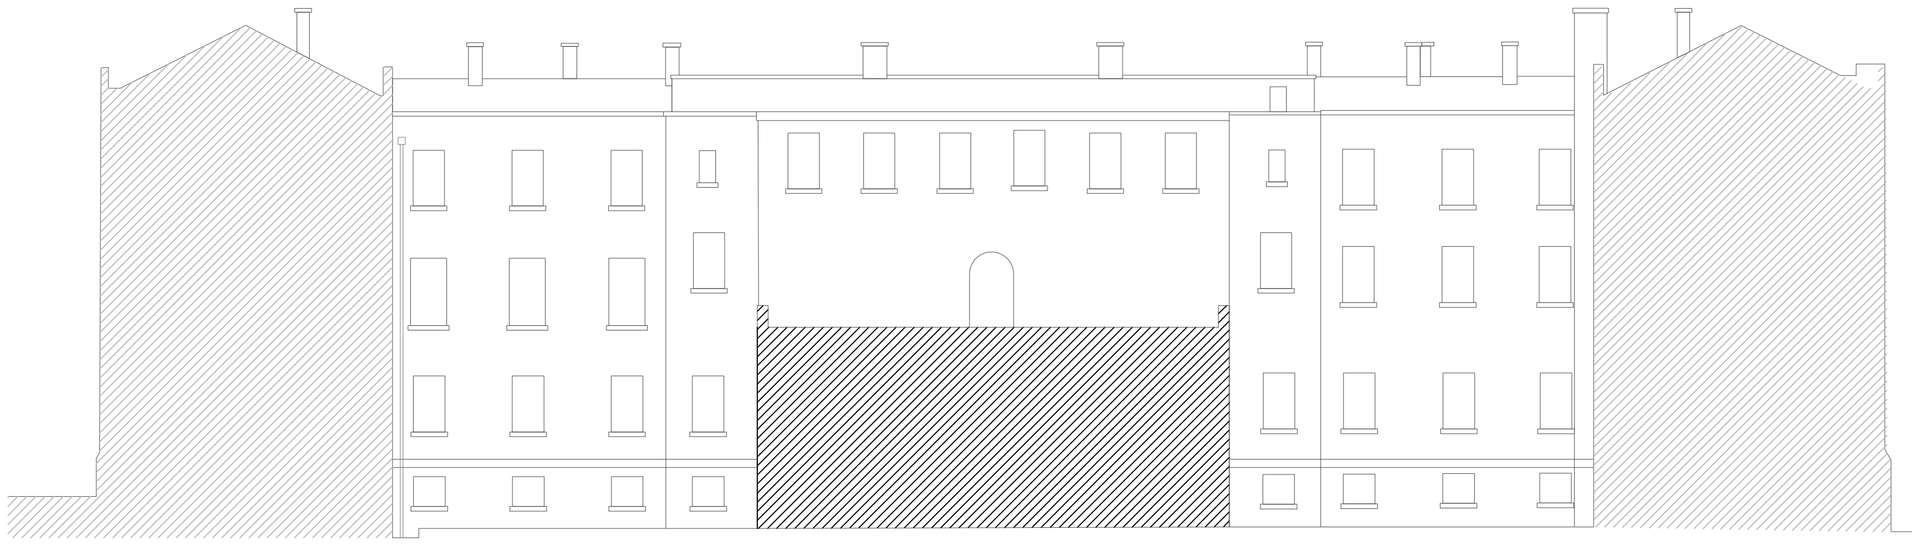

2 Elevation a-a
Scale: 1:150



3 Elevation b - b
Scale: 1:150

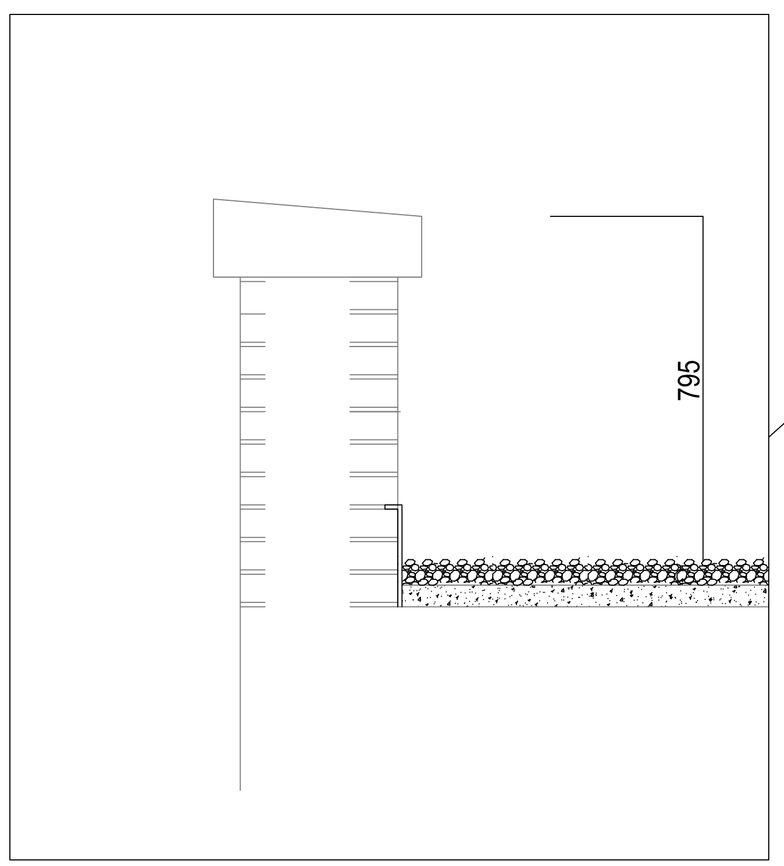

4 Section thro Parapet Detail
Scale: 1:10

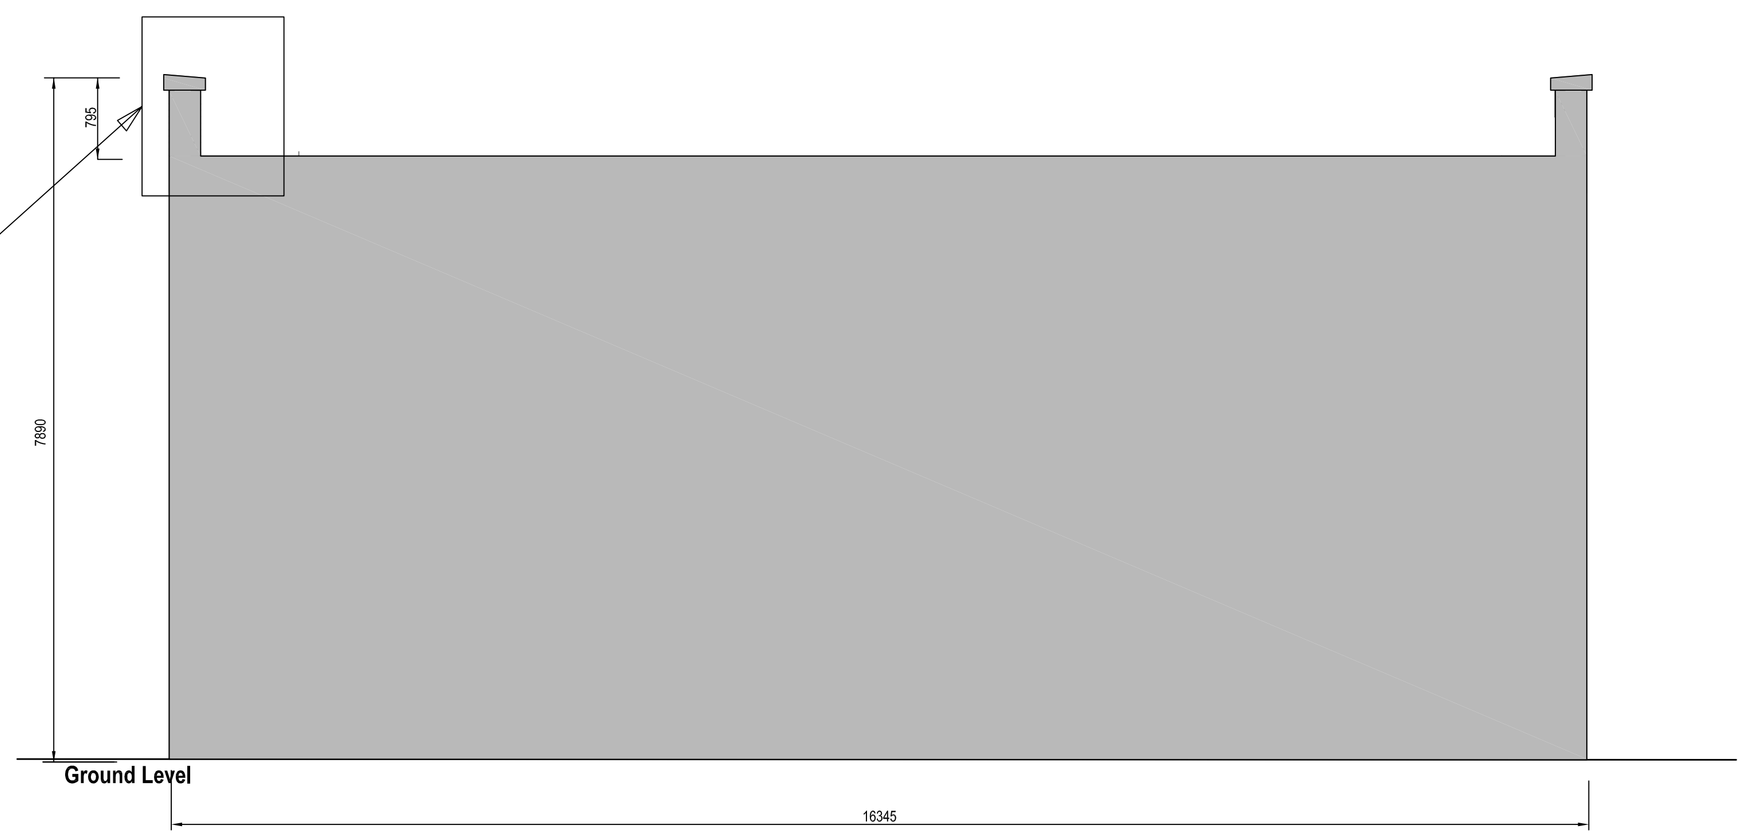

5 Section c-c
Scale: 1:50

RLB | Rider Levett Bucknall

DO NOT SCALE THIS DRAWING, CHECK ALL DIMENSIONS ON SITE

This drawing is to be read in conjunction with all specifications and drawings issued. For discrepancies or omissions contact Rider Levett Bucknall.
The contractor is to check and verify all building and site dimensions and check levels before work commences

© Rider Levett Bucknall UK Limited.

Date:	Revision:	Dr:

Client:
University of Manchester

Drawing Issue:
Planning

Project:
SAMUEL ALEXANDER
LTM WORKS PROJECT

Drawing Title:
Existing Roof Edge Protection
Classics Lecture Theatre Roof

Scale:	Drawing Nr:		
as stated@A1	5086-054-PL806		
Revision:	Drawn:	Authorised by:	Date:
	SBC	SC	March 2013

Drawing Ref:
5086-054-PL806

8 Exchange Quay
Salford Quays
Manchester
United Kingdom
M5 3EJ
Tel : +44 (0)161 868 7700
Fax : +44 (0)161 868 7701
Email : first.surname@uk.rlb.com
WEB : www.rlb.com

RLB | Rider Levett Bucknall

Drawing Nr: 5086-054-PL806
Drawing Title: Roof Edge Protection
Project: SAMUEL ALEXANDER
Client: University of Manchester