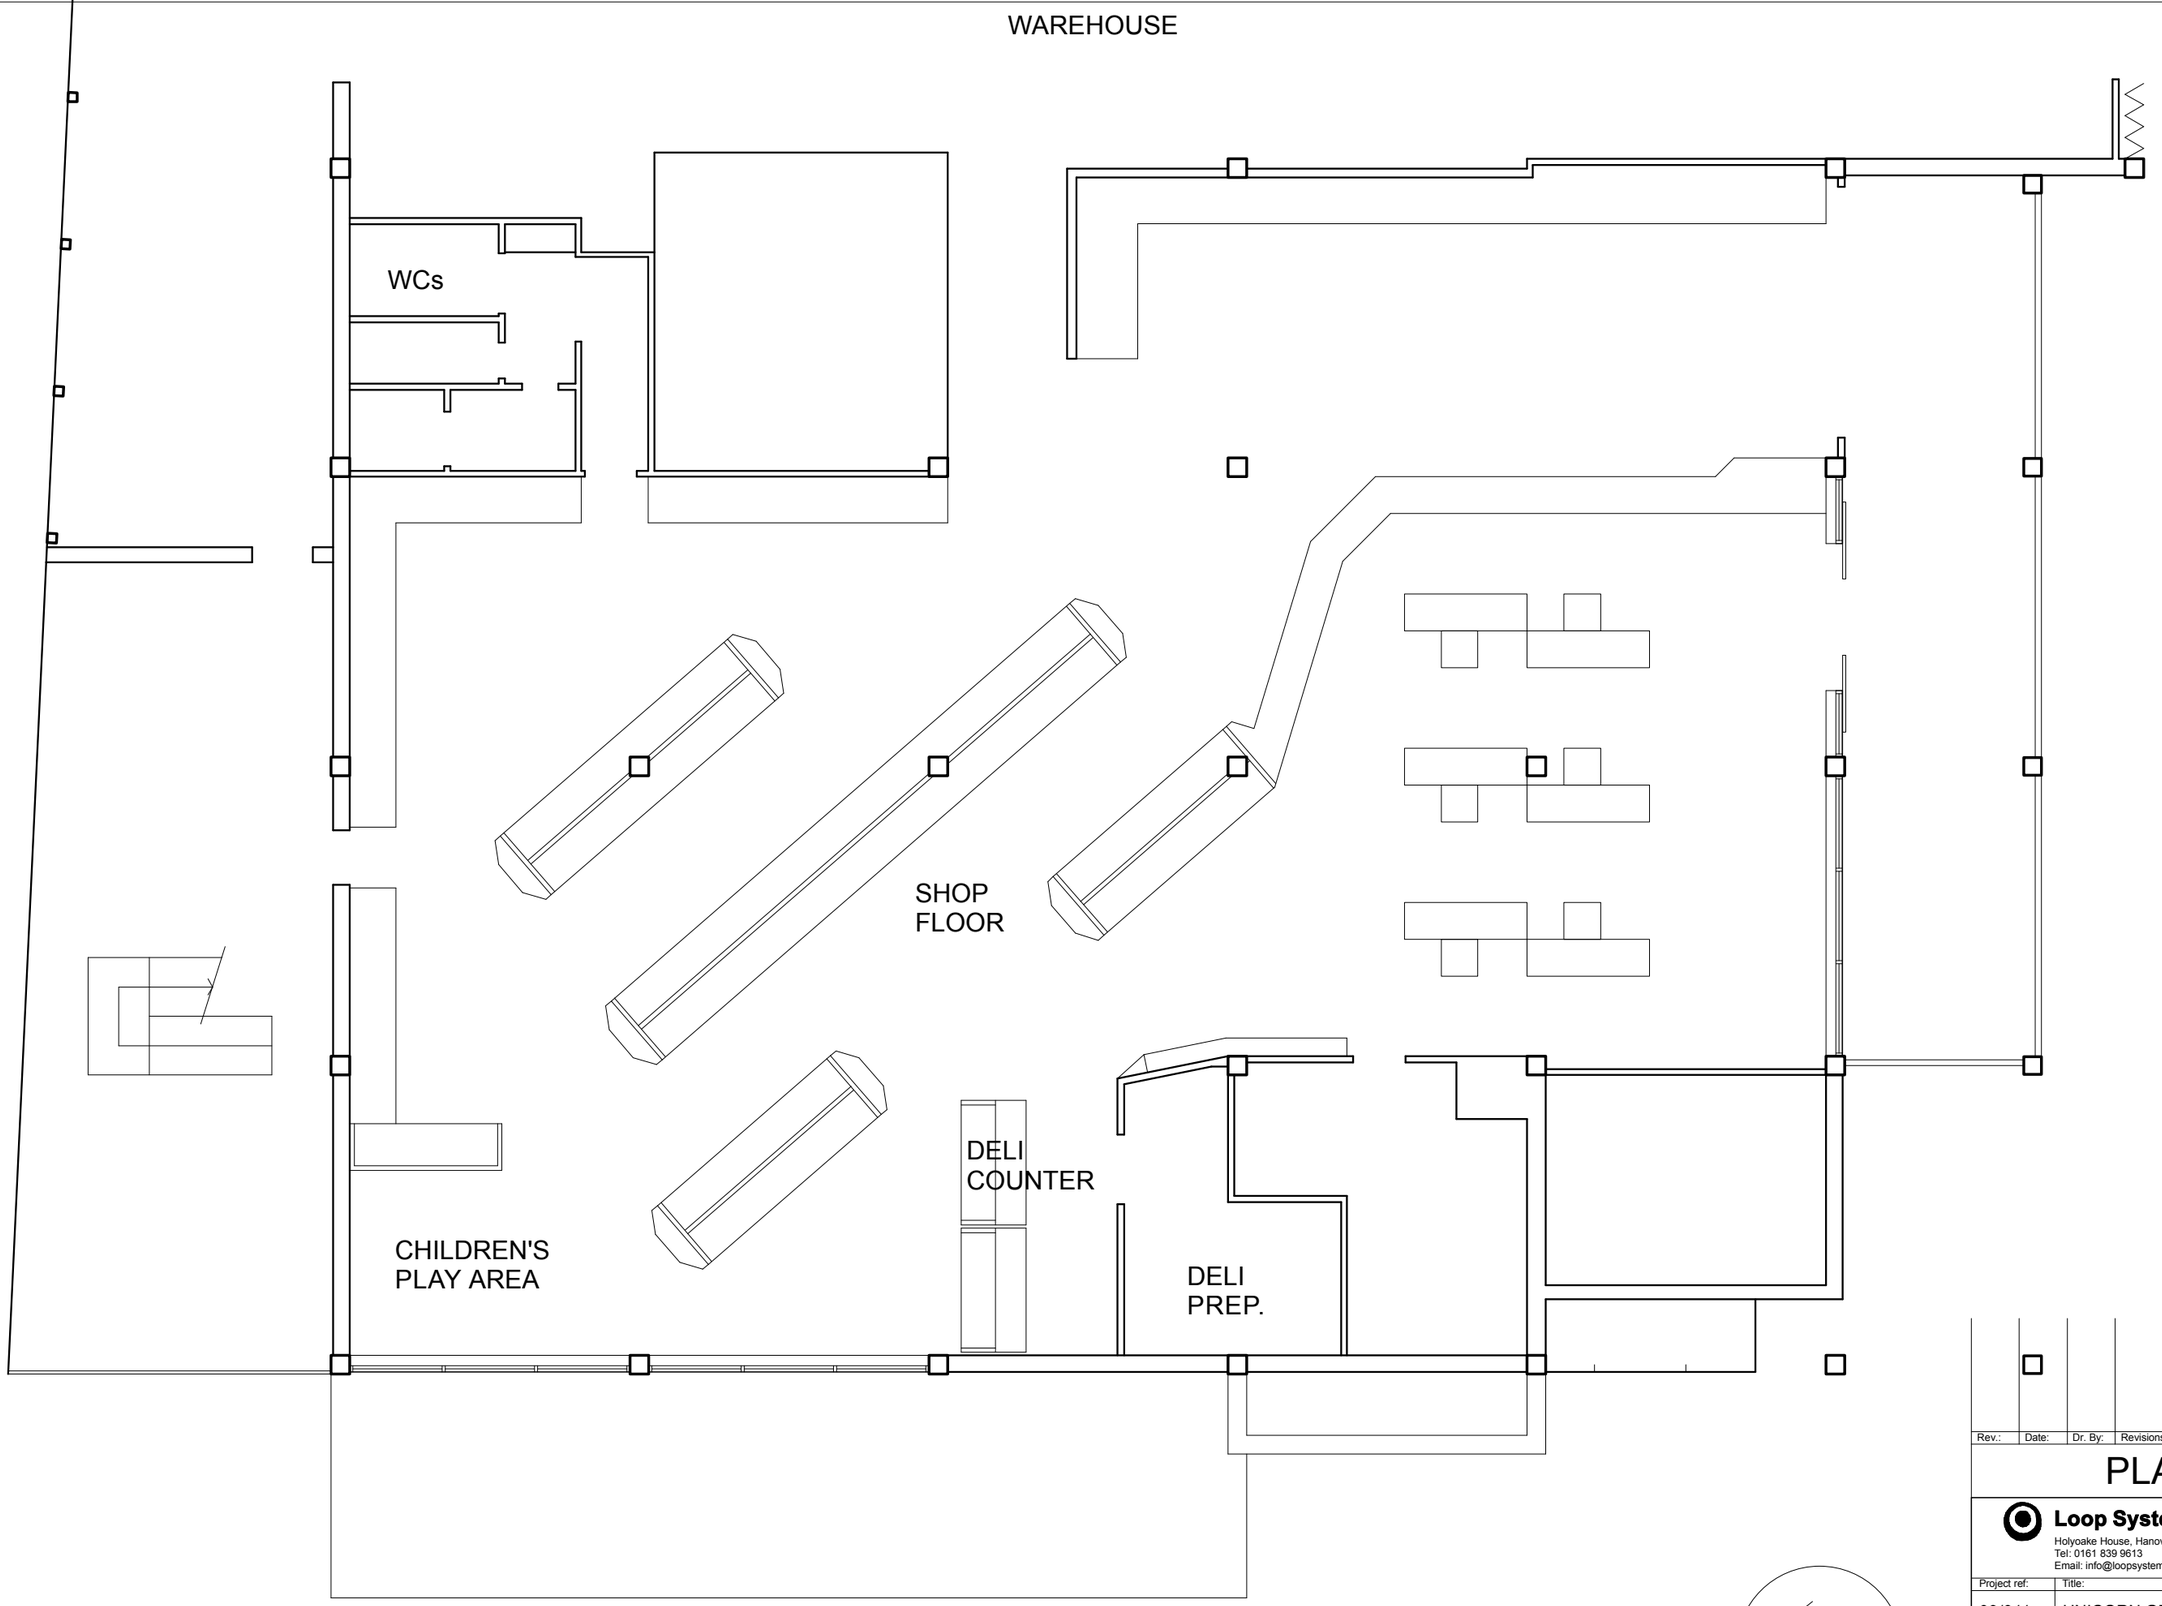


GROUND FLOOR - EXISTING

N

Rev.:	Date:	Dr. By:	Revisions:

PLANNING

Loop Systems Limited
Holyoake House, Hanover Street, Manchester, M60 0AS
Tel: 0161 839 9613
Email: info@loopsystems.co.uk Web: www.loopsystems.co.uk


Project ref:	Title:
09/011	UNICORN GROCERY ALTERATIONS

Drawing Title: GROUND FLOOR PLAN AS EXISTING

Scale:	Size:	Date:	Original by:	Drawing no.:	Rev.:
1:100	A3	26.04.11	ARW	201	-

Subject to all local authority & statutory approvals.
Do not scale from drawing. Work to figured dimensions.
Check all dimensions on site. In the event of any discrepancy refer query to architect.

(C) Copyright

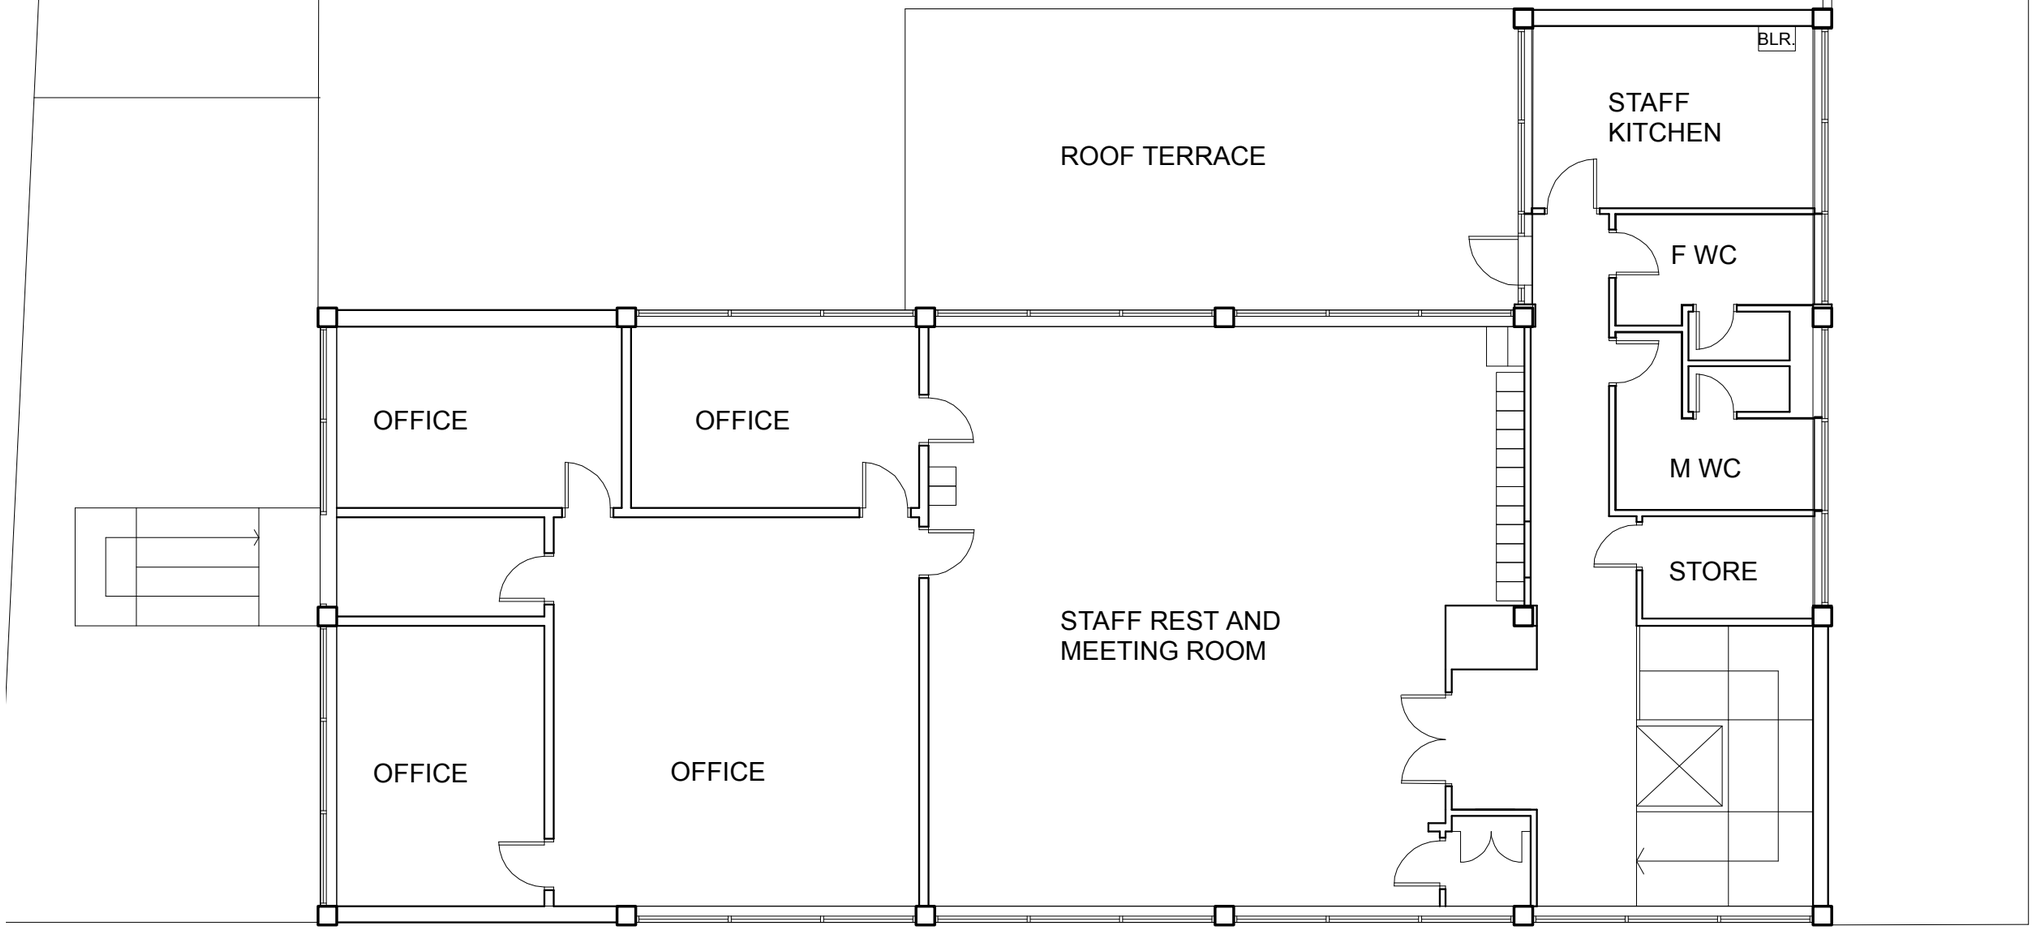

FIRST FLOOR - EXISTING

N

Rev.:	Date:	Dr. By:	Revisions:

PLANNING

Loop Systems Limited
Holyoake House, Hanover Street, Manchester, M60 0AS
Tel: 0161 839 9613
Email: info@loopsystems.co.uk Web: www.loopsystems.co.uk


Project ref:	Title:
09/011	UNICORN GROCERY ALTERATIONS

Drawing Title:
FIRST FLOOR PLAN AS EXISTING

Scale:	Size:	Date:	Original by:	Drawing no.:	Rev.:
1:100	A3	26.04.11	ARW	202	-

Subject to all local authority & statutory approvals.
Do not scale from drawing. Work to figured dimensions.
Check all dimensions on site. In the event of any discrepancy refer query to architect.

(C) Copyright

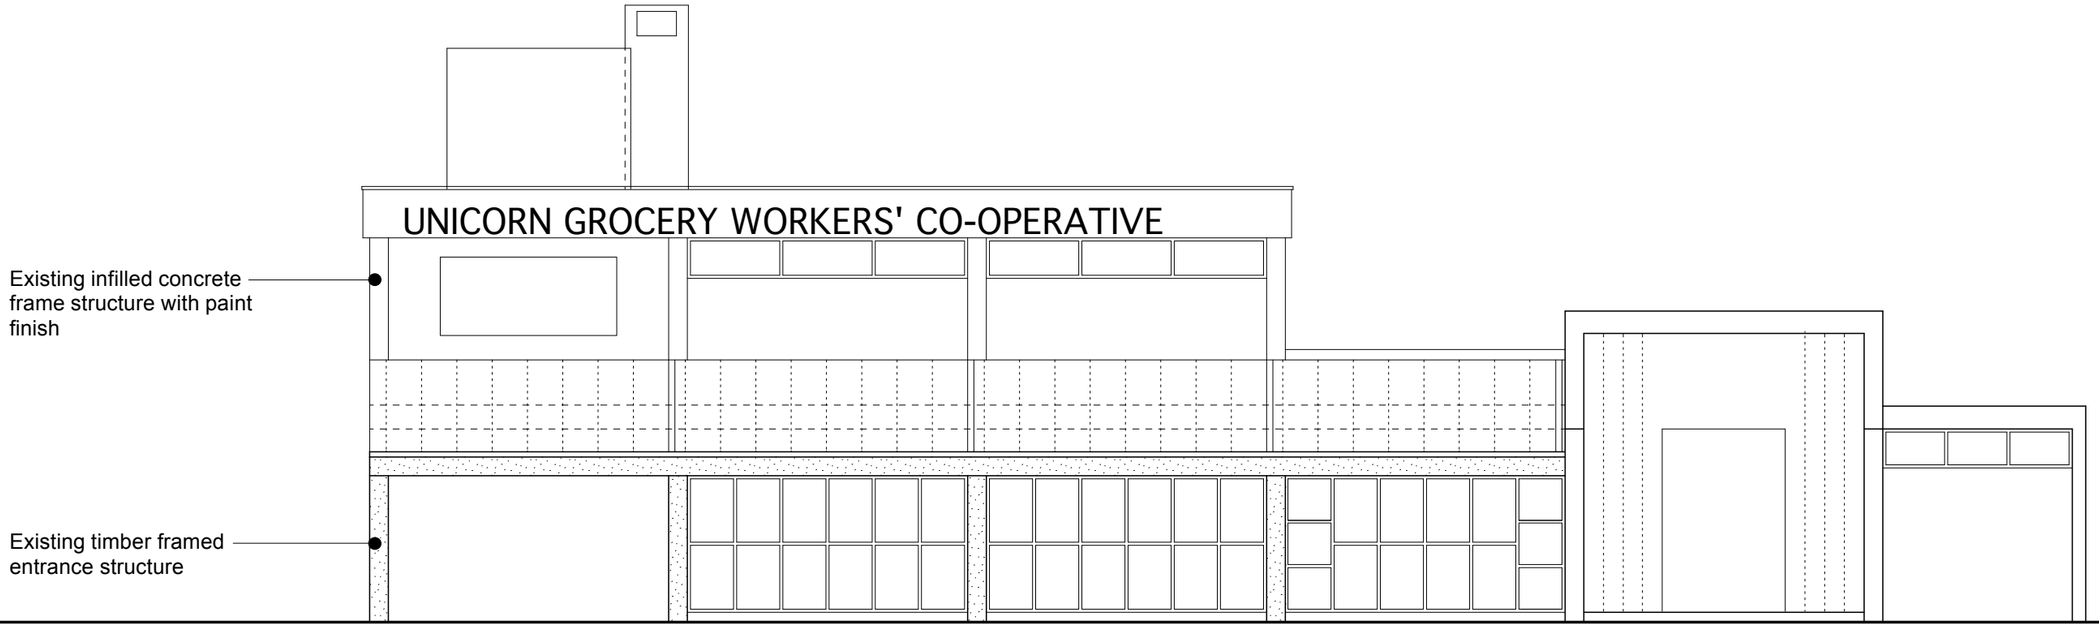

EXISTING SOUTH ELEVATION TO CAR PARK

Rev.:	Date:	Dr. By:	Revisions:
A	17.02.12	SMC	Revision to elevations following planning query

PLANNING

Loop Systems Limited
Holyoake House, Hanover Street, Manchester, M60 0AS
Tel: 0161 839 9613
Email: info@loopsystems.co.uk Web: www.loopsystems.co.uk

Project ref:	Title:
09/011	UNICORN GROCERY ALTERATIONS

Drawing Title:
EXISTING SOUTH ELEVATION

Scale:	Size:	Date:	Original by:	Drawing no.:	Rev.:
1:100	A3	26.04.11	ARW	203	A

Subject to all local authority & statutory approvals.
Do not scale from drawing. Work to figured dimensions.
Check all dimensions on site. In the event of any discrepancy refer query to architect.
(C) Copyright



EXISTING WEST ELEVATION TO MANCHESTER ROAD

Rev.:	Date:	Dr. By:	Revisions:
A	17.02.12	SMC	Revision to elevations following planning query

PLANNING

Loop Systems Limited
Holyoake House, Hanover Street, Manchester, M60 0AS
Tel: 0161 839 9613
Email: info@loopsystems.co.uk Web: www.loopsystems.co.uk


Project ref:	Title:
09/011	UNICORN GROCERY ALTERATIONS

Drawing Title:
EXISTING WEST ELEVATION

Scale:	Size:	Date:	Original by:	Drawing no.:	Rev.:
1:100	A3	26.04.11	ARW	204	A

Subject to all local authority & statutory approvals.
Do not scale from drawing. Work to figured dimensions.
Check all dimensions on site. In the event of any discrepancy refer query to architect.

(C) Copyright

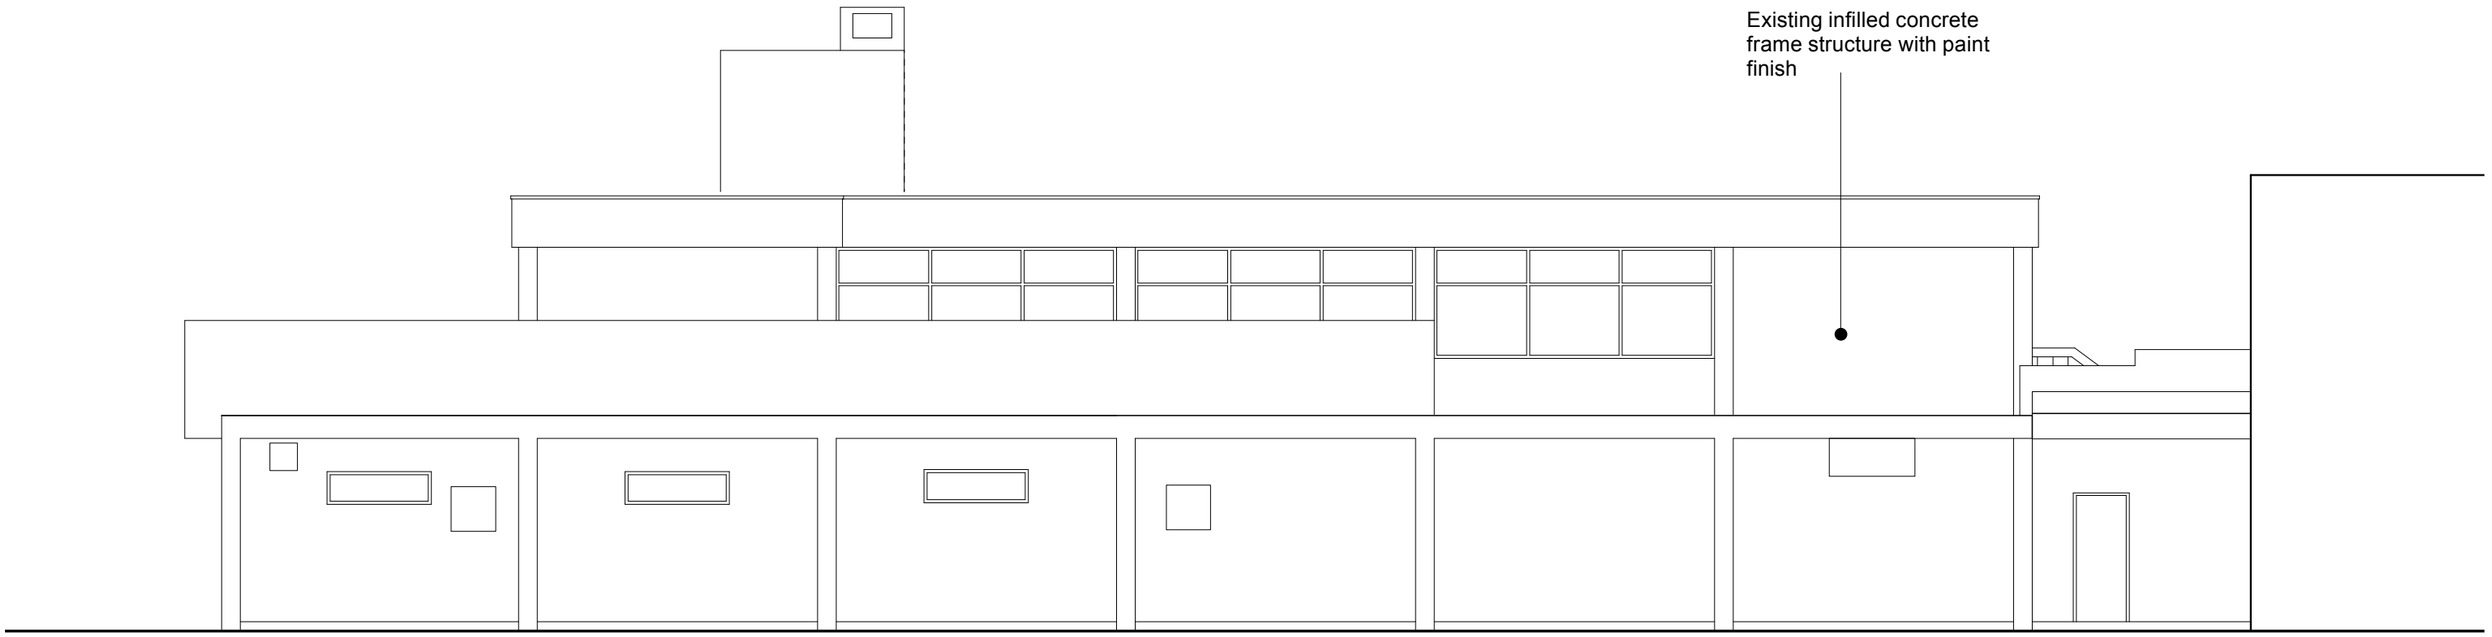

EXISTING EAST ELEVATION

Rev.:	Date:	Dr. By:	Revisions:
.	.	.	.

PLANNING

Loop Systems Limited
Holyoake House, Hanover Street, Manchester, M60 0AS
Tel: 0161 839 9613
Email: info@loopsystems.co.uk Web: www.loopsystems.co.uk


Project ref:	Title:
09/011	UNICORN GROCERY ALTERATIONS

Drawing Title:
EXISTING EAST ELEVATION


Scale:	Size:	Date:	Original by:	Drawing no.:	Rev.:
1:100	A3	17.02.12	SMC	205	-

Subject to all local authority & statutory approvals.
Do not scale from drawing. Work to figured dimensions.
Check all dimensions on site. In the event of any discrepancy refer query to architect.

(C) Copyright

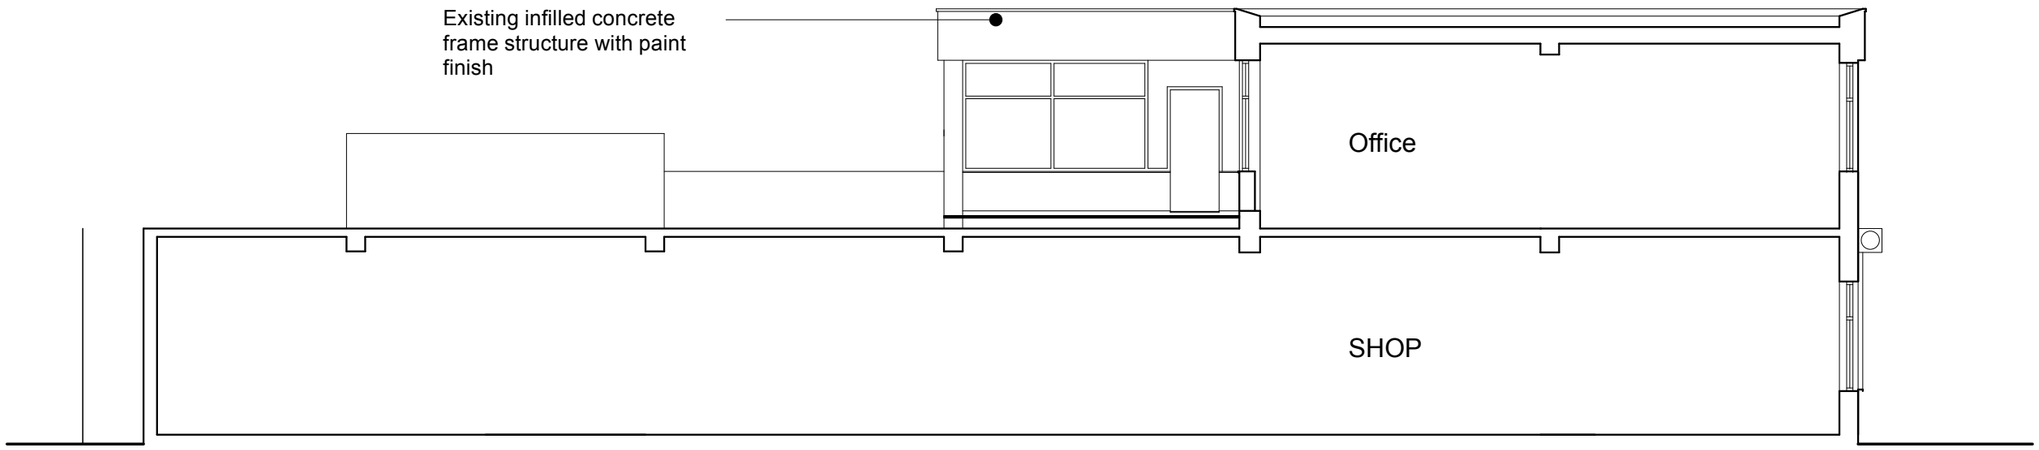

Existing Elevation/Section through shop

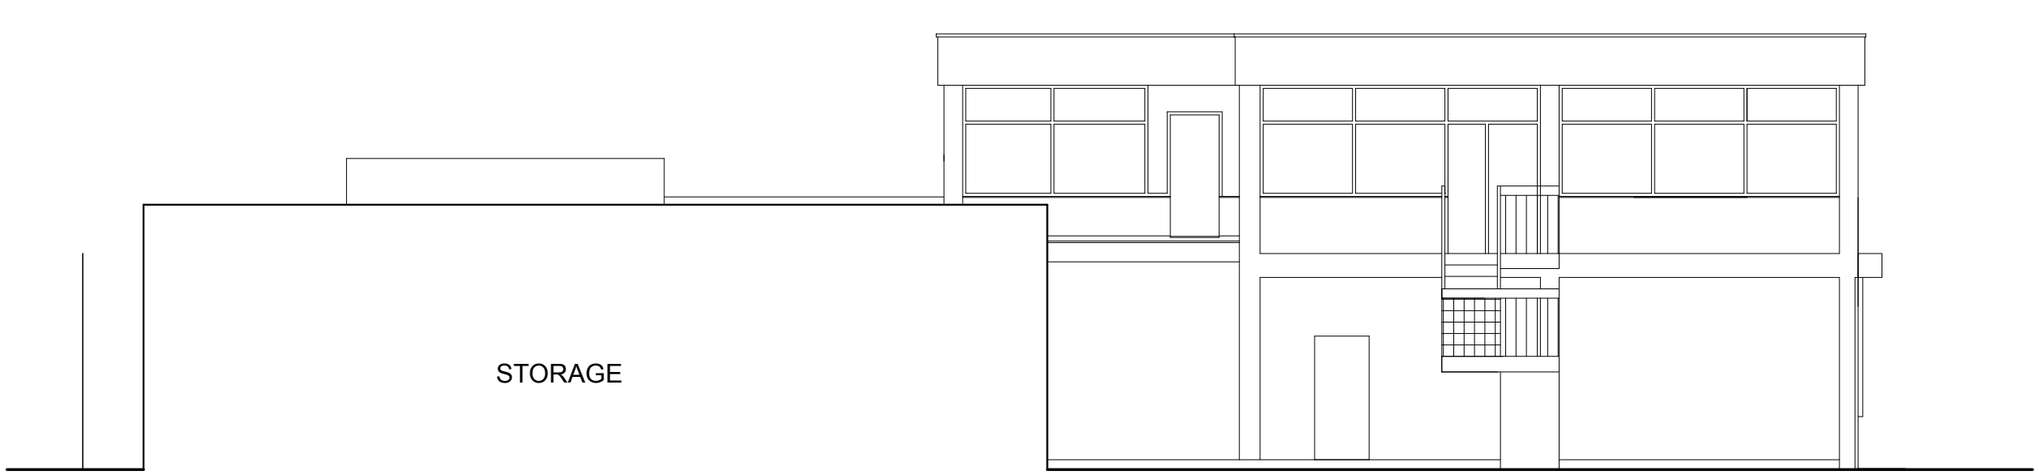

Existing Elevation/Section through store

EXISTING NORTH ELEVATIONS/SECTIONS

Rev.:	Date:	Dr. By:	Revisions:
.	.	.	.

PLANNING

Loop Systems Limited
Holyoake House, Hanover Street, Manchester, M60 0AS
Tel: 0161 839 9613
Email: info@loopsystems.co.uk Web: www.loopsystems.co.uk


Project ref:	Title:
09/011	UNICORN GROCERY ALTERATIONS

Drawing Title:
EXISTING NORTH ELEVATION

Scale:	Size:	Date:	Original by:	Drawing no.:	Rev.:
1:100	A3	17.02.12	SMC	206	-

Subject to all local authority & statutory approvals.
Do not scale from drawing. Work to figured dimensions.
Check all dimensions on site. In the event of any discrepancy refer query to architect.

(C) Copyright

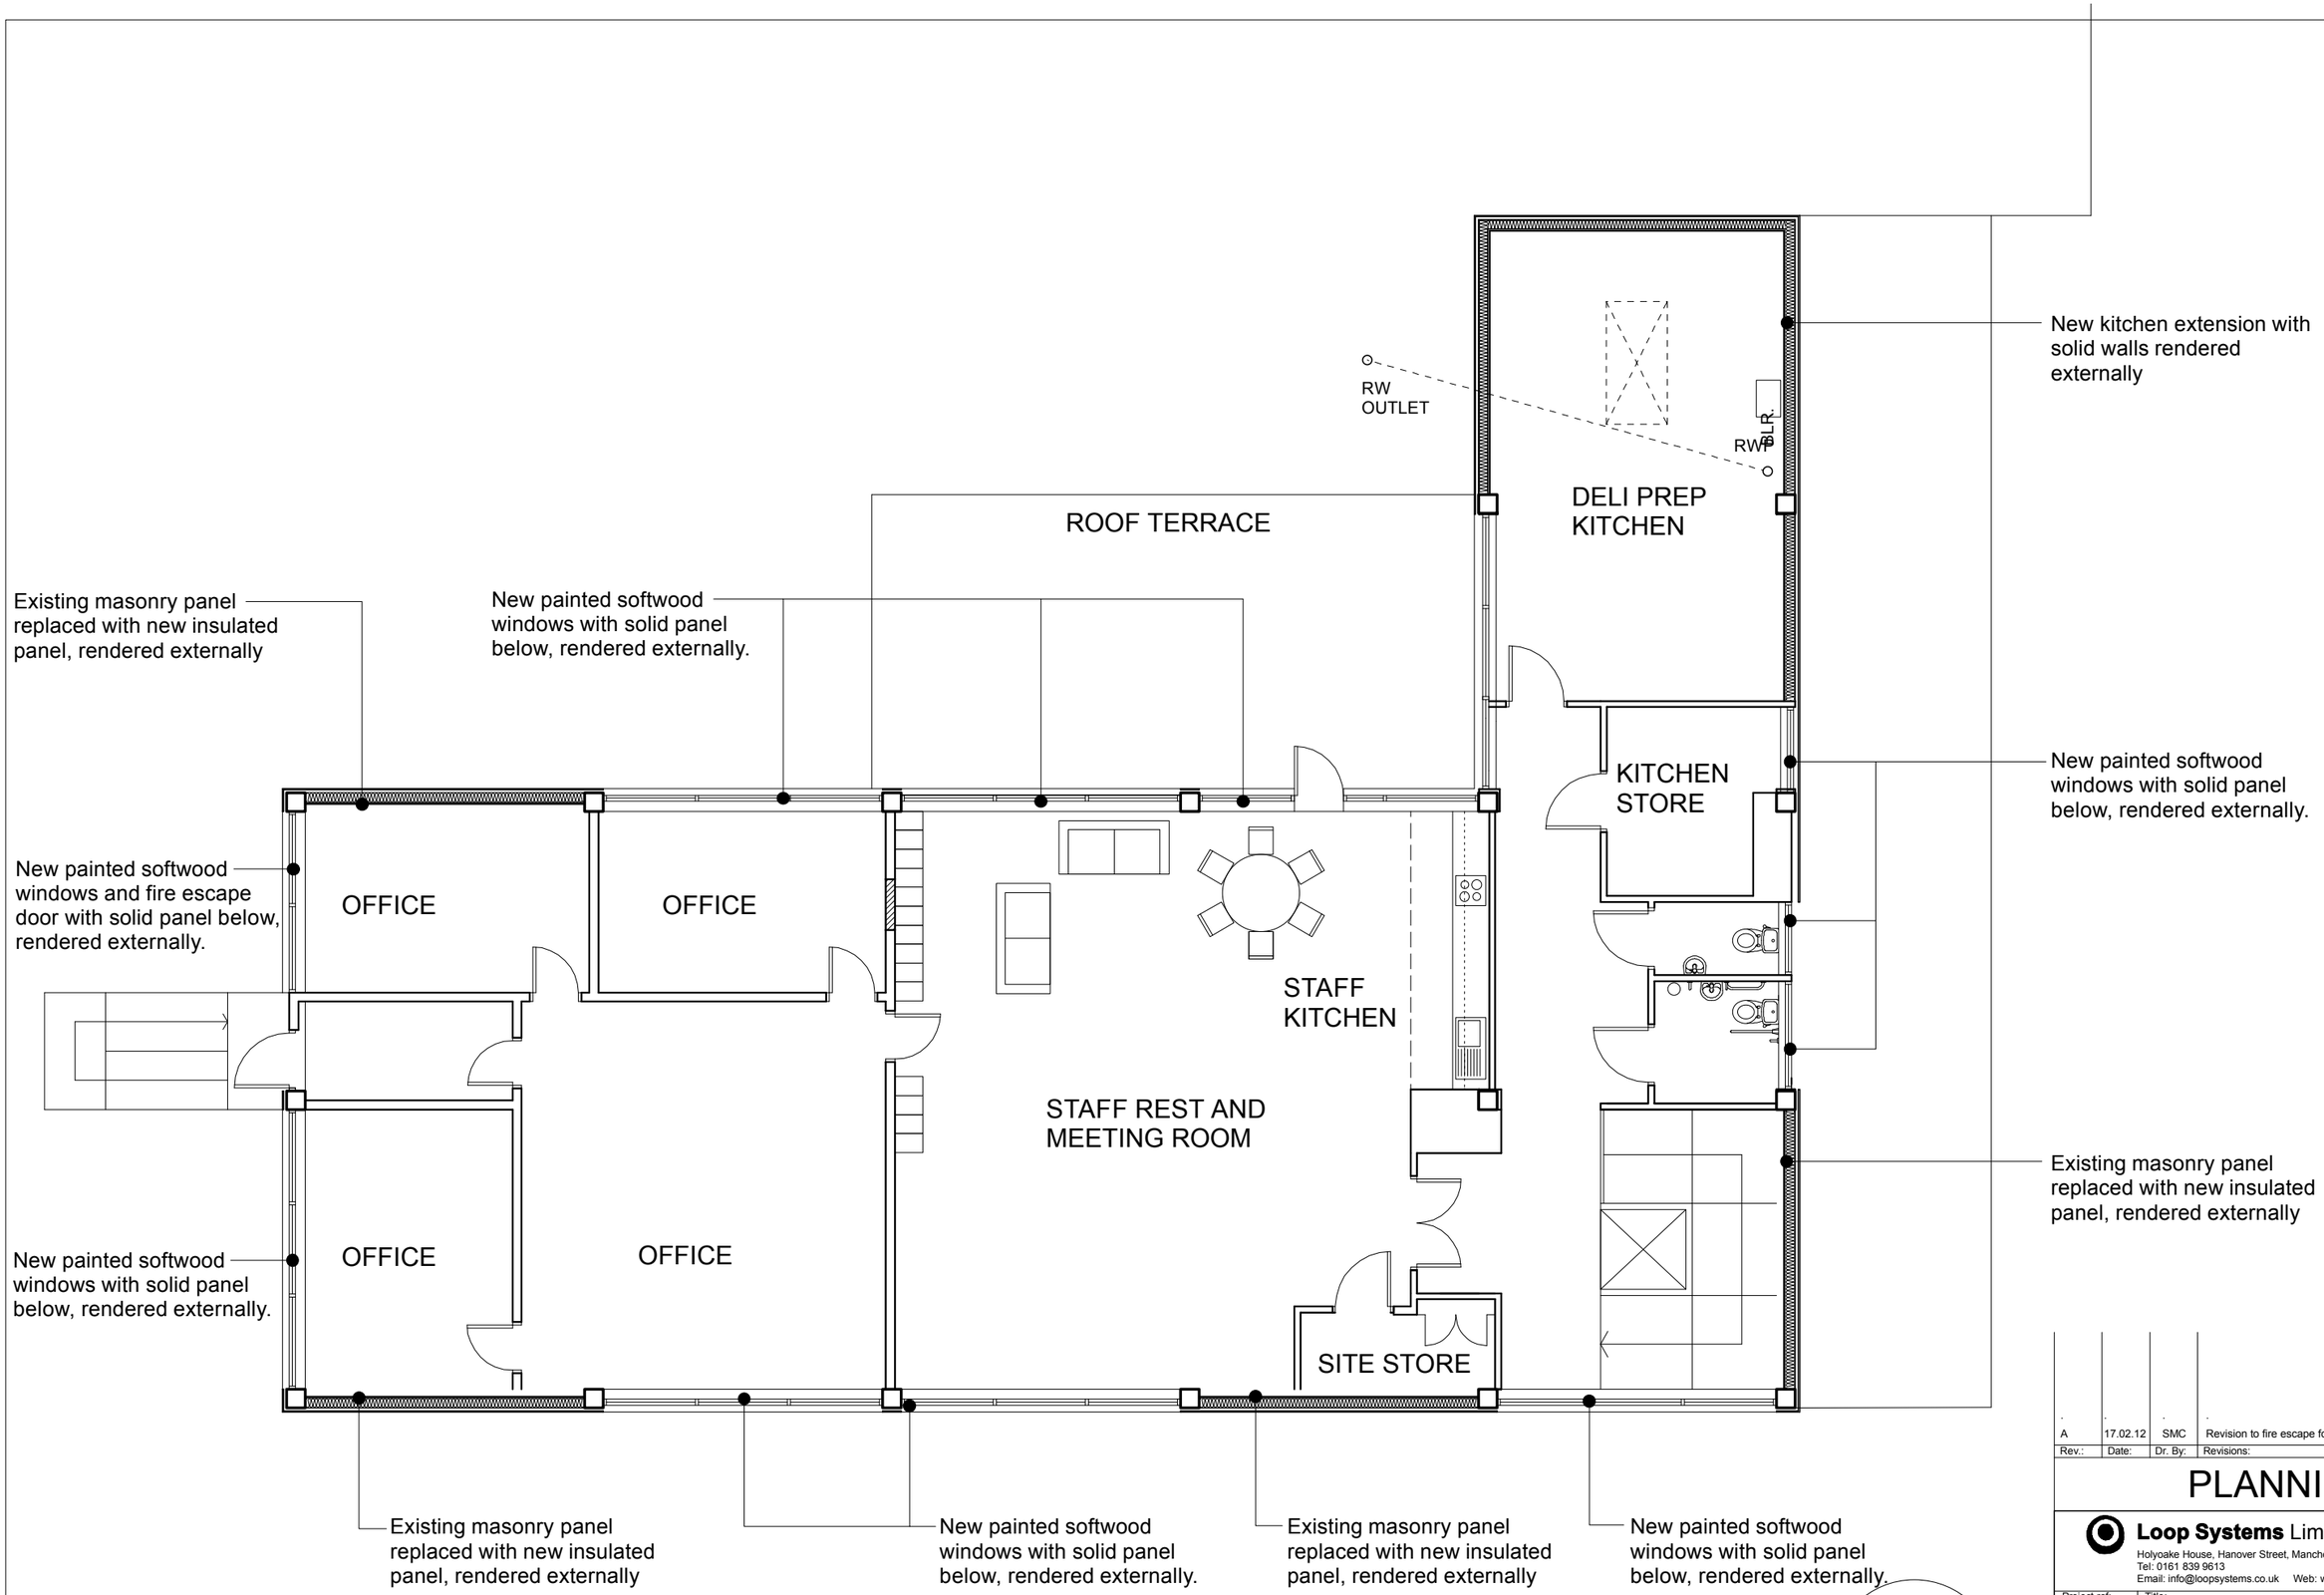

FIRST FLOOR - PROPOSED

Rev.:	Date:	Dr. By:	Revisions:
A	17.02.12	SMC	Revision to fire escape following planning query

PLANNING

Loop Systems Limited
Holyoake House, Hanover Street, Manchester, M60 0AS
Tel: 0161 839 9613
Email: info@loopsystems.co.uk Web: www.loopsystems.co.uk

Project ref:	Title:
09/011	UNICORN GROCERY ALTERATIONS


Drawing Title:

PROPOSED 1ST FLOOR PLAN WITH EXTERNAL RENDER

Scale:	Size:	Date:	Original by:	Drawing no.:	Rev.:
1:100	A3	26.04.11	ARW	210	A

Subject to all local authority & statutory approvals.
Do not scale from drawing. Work to figured dimensions.
Check all dimensions on site. In the event of any discrepancy refer query to architect.

(C) Copyright

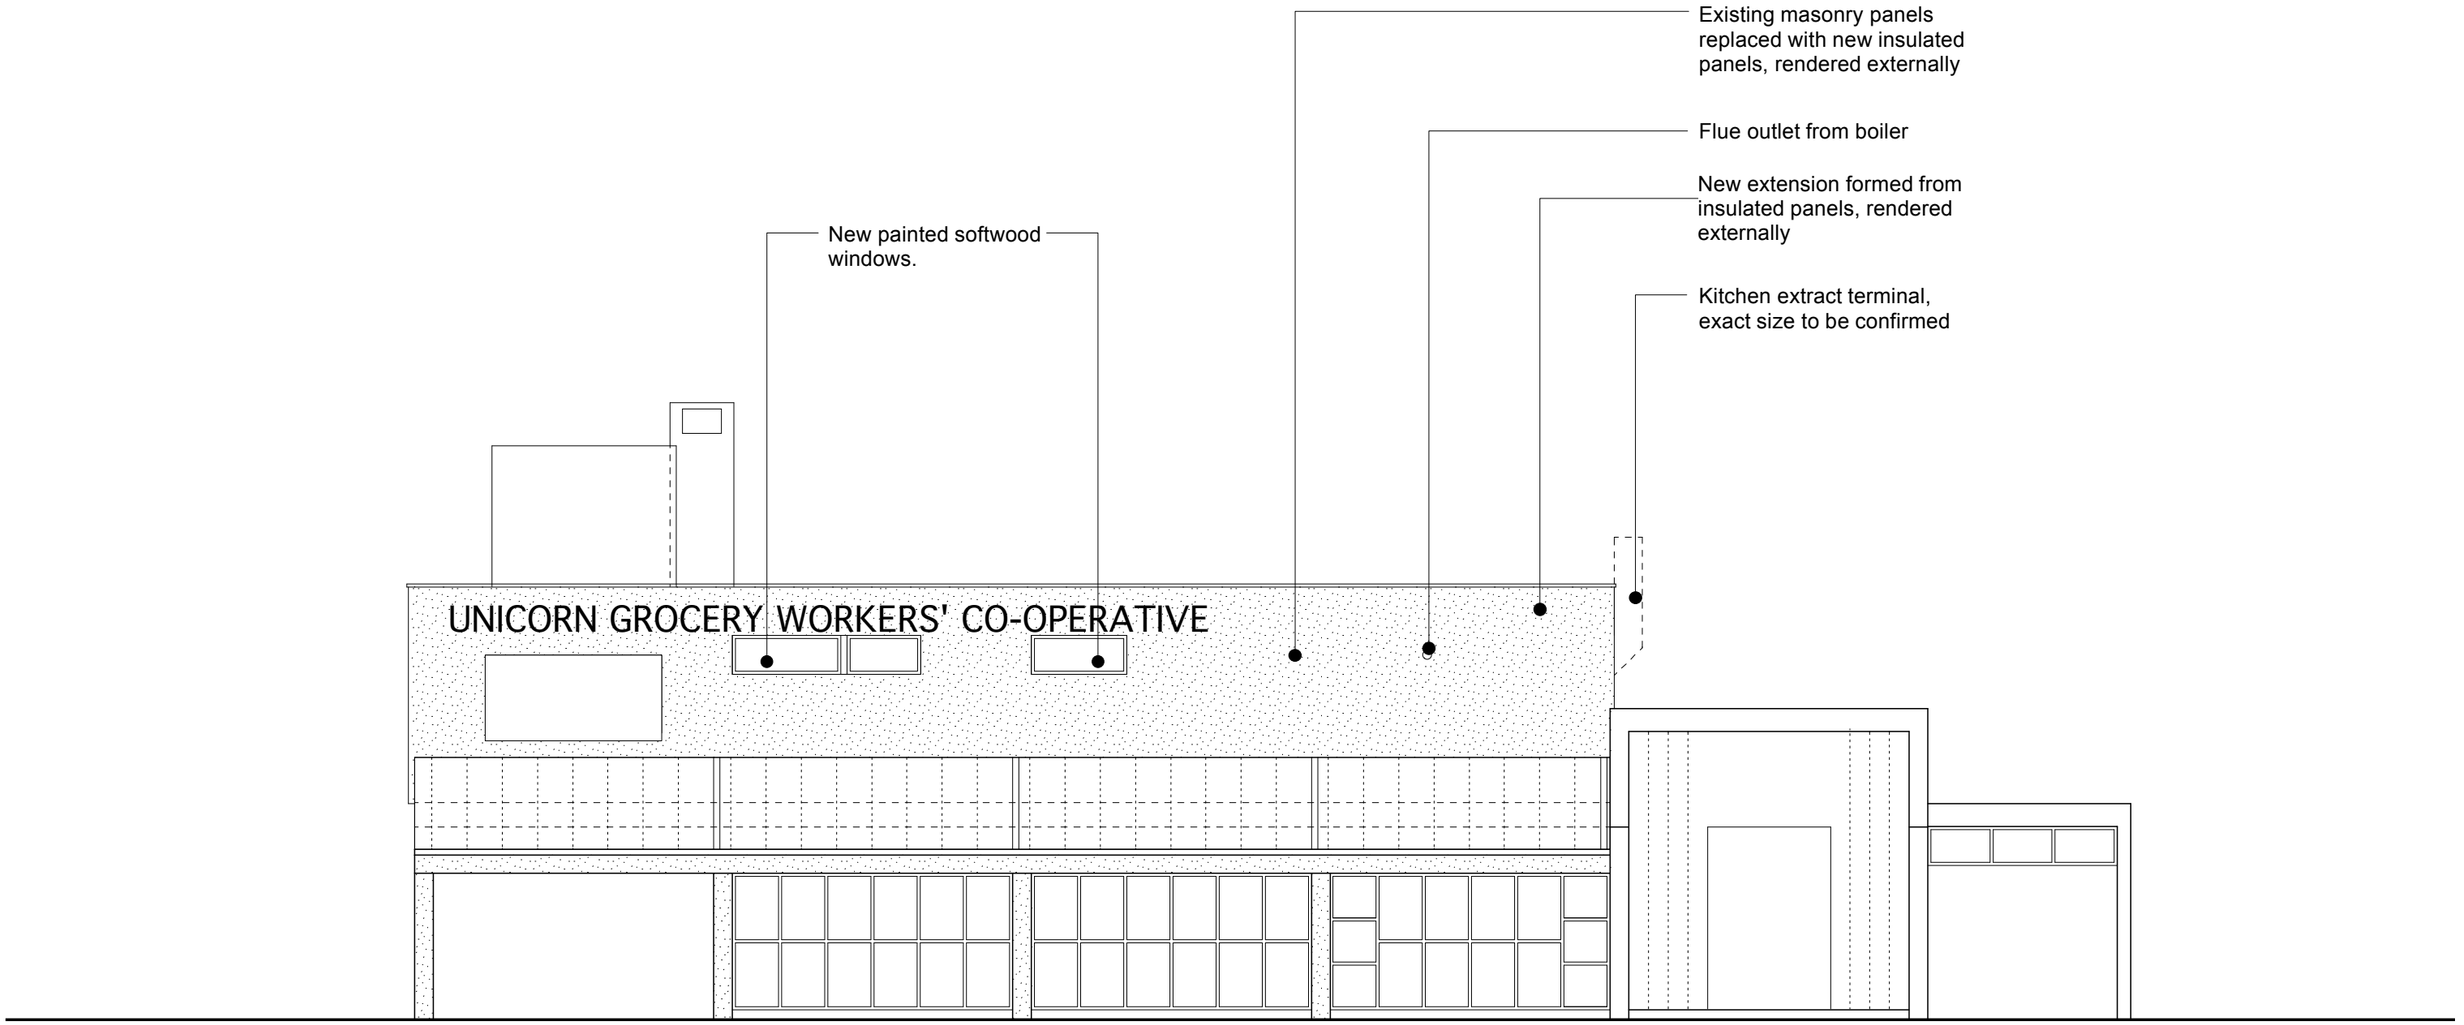

PROPOSED SOUTH ELEVATION

Rev.:	Date:	Dr. By:	Revisions:
.	.	.	.
A	17.02.12	SMC	Revision to elevations following planning query

PLANNING

Loop Systems Limited
Holyoake House, Hanover Street, Manchester, M60 0AS
Tel: 0161 839 9613
Email: info@loopsystems.co.uk Web: www.loopsystems.co.uk

Project ref:	Title:
09/011	UNICORN GROCERY ALTERATIONS


Drawing Title:

PROPOSED SOUTH ELEVATION WITH RENDER

Scale:	Size:	Date:	Original by:	Drawing no.:	Rev.:
1:100	A3	26.04.11	ARW	211	A

Subject to all local authority & statutory approvals.
Do not scale from drawing. Work to figured dimensions.
Check all dimensions on site. In the event of any discrepancy refer query to architect.

(C) Copyright

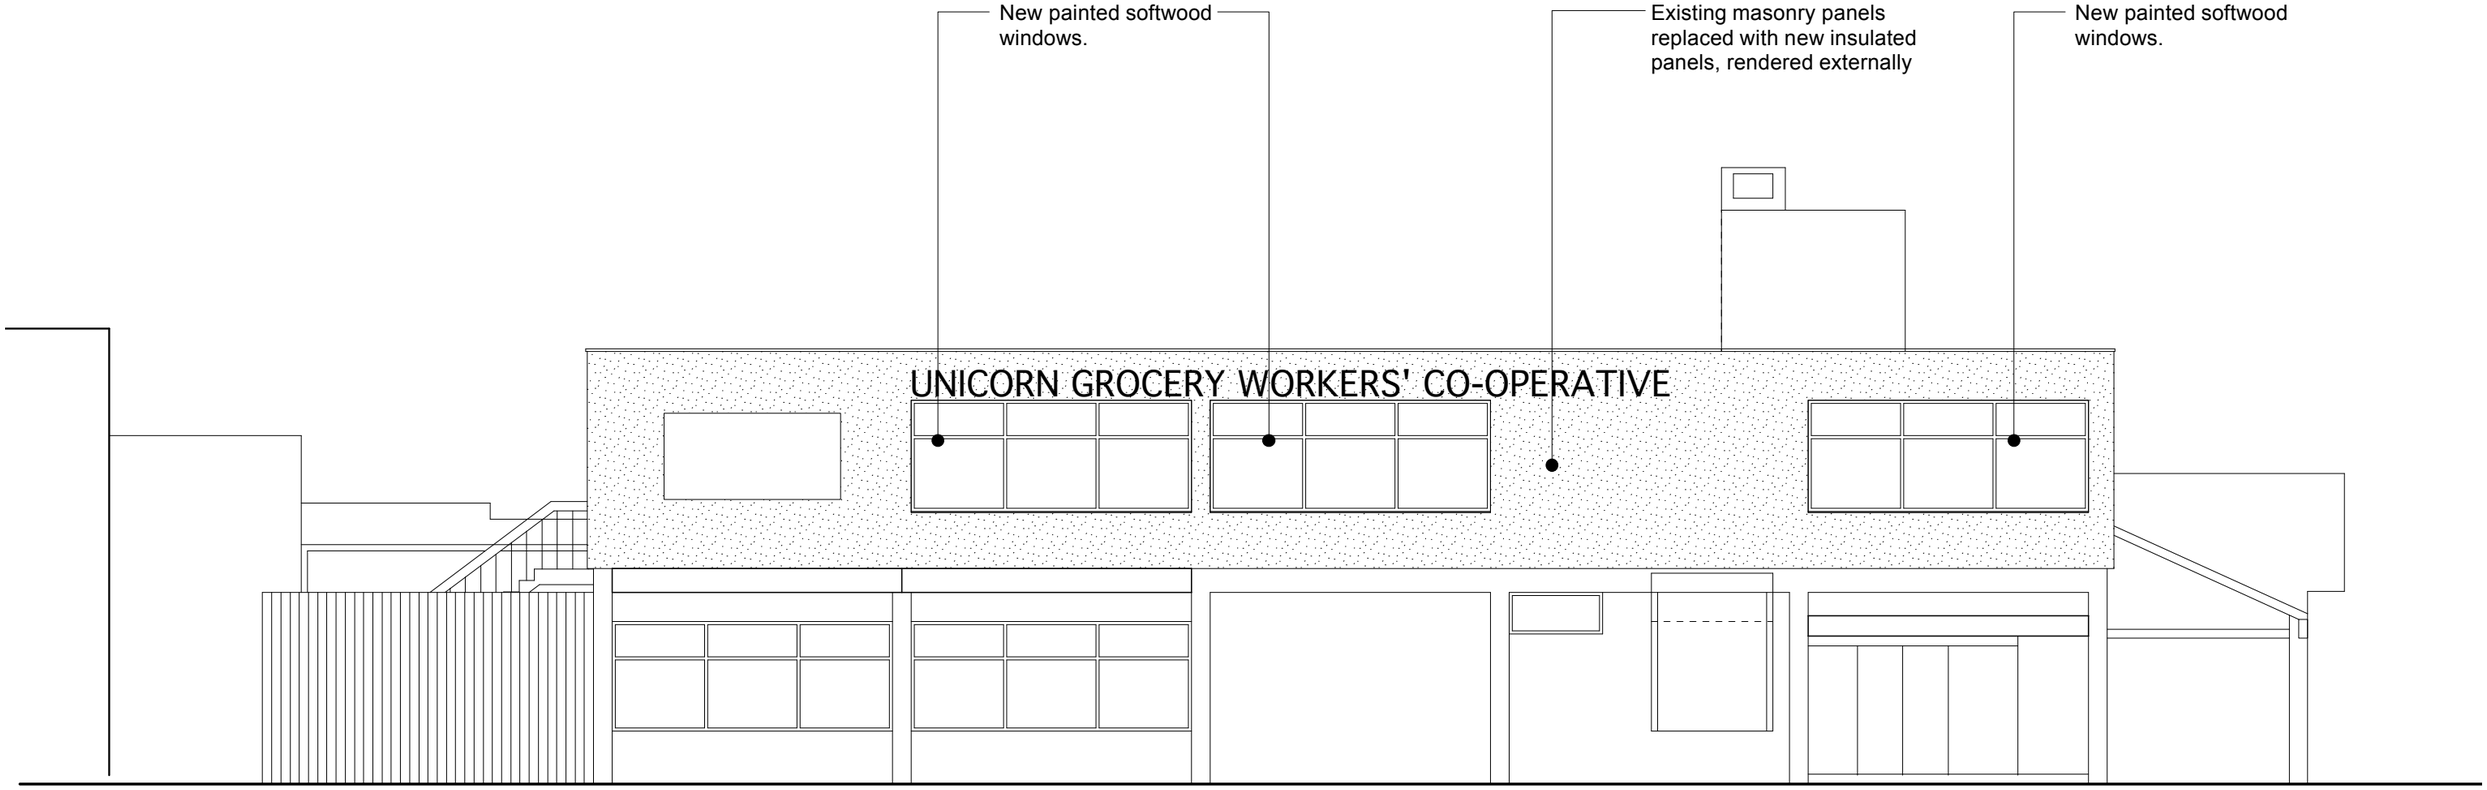

PROPOSED WEST ELEVATION

Rev.:	Date:	Dr. By:	Revisions:
A	17.02.12	SMC	Revision to elevations following planning query

PLANNING

Loop Systems Limited
Holyoake House, Hanover Street, Manchester, M60 0AS
Tel: 0161 839 9613
Email: info@loopsystems.co.uk Web: www.loopsystems.co.uk


Project ref:	Title:
09/011	UNICORN GROCERY ALTERATIONS

Drawing Title:
PROPOSED WEST ELEVATION WITH RENDER

Scale:	Size:	Date:	Original by:	Drawing no.:	Rev.:
1:100	A3	26.04.11	ARW	212	A

Subject to all local authority & statutory approvals.
Do not scale from drawing. Work to figured dimensions.
Check all dimensions on site. In the event of any discrepancy refer query to architect.

(C) Copyright

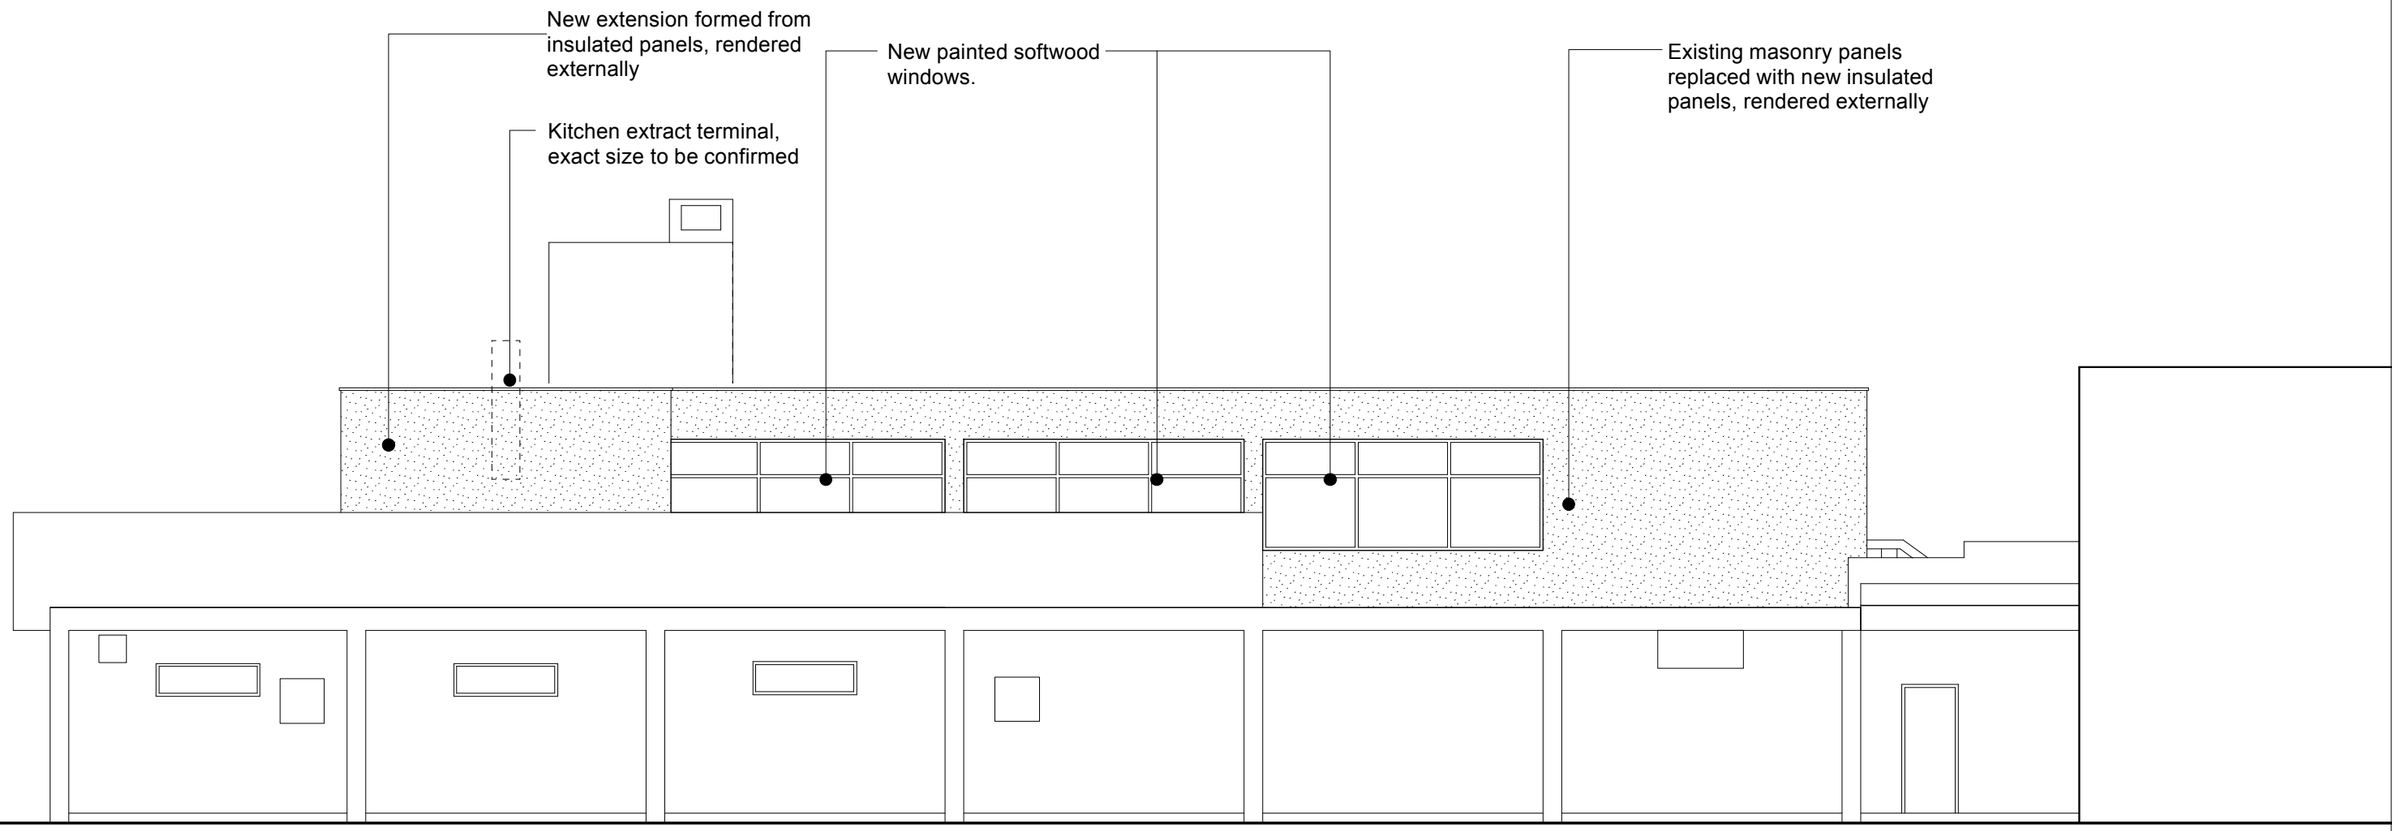

PROPOSED EAST ELEVATION

Rev.:	Date:	Dr. By:	Revisions:
.	.	.	.
.	.	.	.

PLANNING

Loop Systems Limited
Holyoake House, Hanover Street, Manchester, M60 0AS
Tel: 0161 839 9613
Email: info@loopsystems.co.uk Web: www.loopsystems.co.uk


Project ref:	Title:
09/011	UNICORN GROCERY ALTERATIONS

Drawing Title:
PROPOSED EAST ELEVATION WITH RENDER


Scale:	Size:	Date:	Original by:	Drawing no.:	Rev.:
1:100	A3	17.02.12	SMC	213	-

Subject to all local authority & statutory approvals.
Do not scale from drawing. Work to figured dimensions.
Check all dimensions on site. In the event of any discrepancy refer query to architect.

(C) Copyright

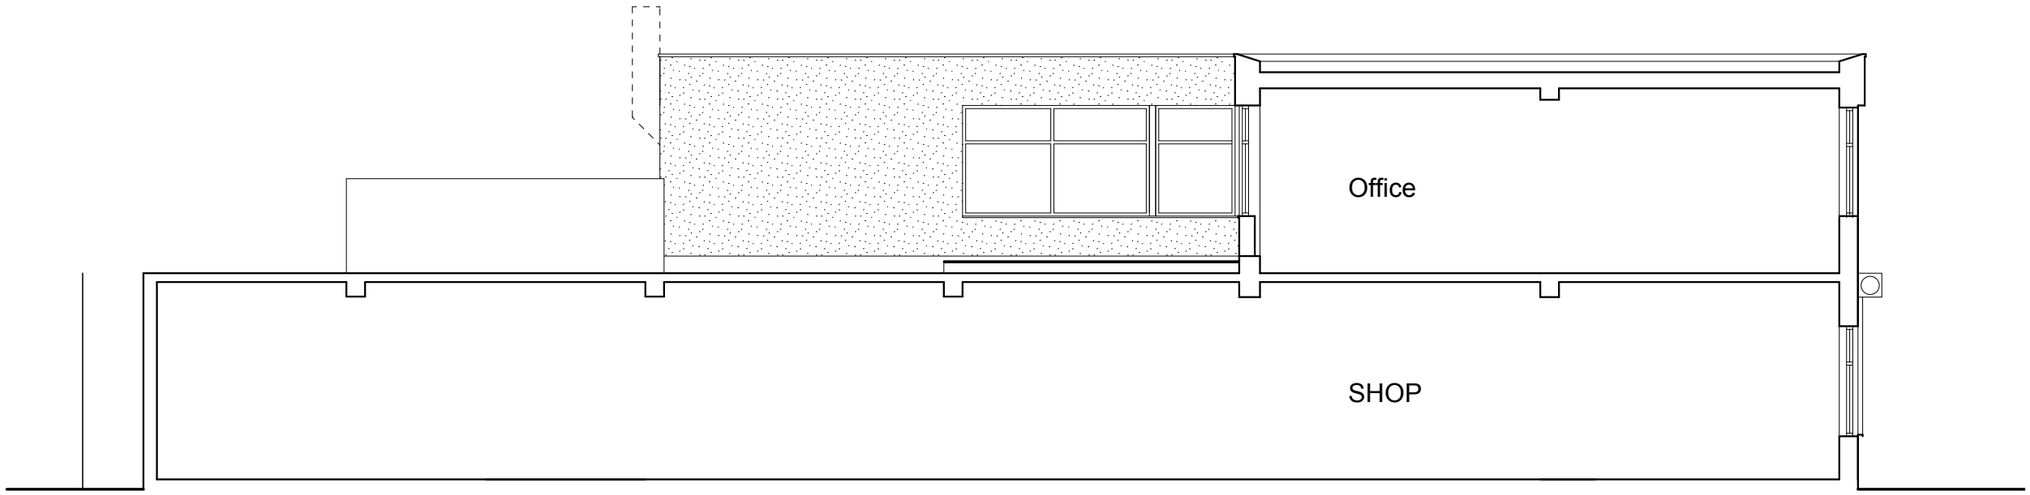

Proposed Elevation/Section through shop

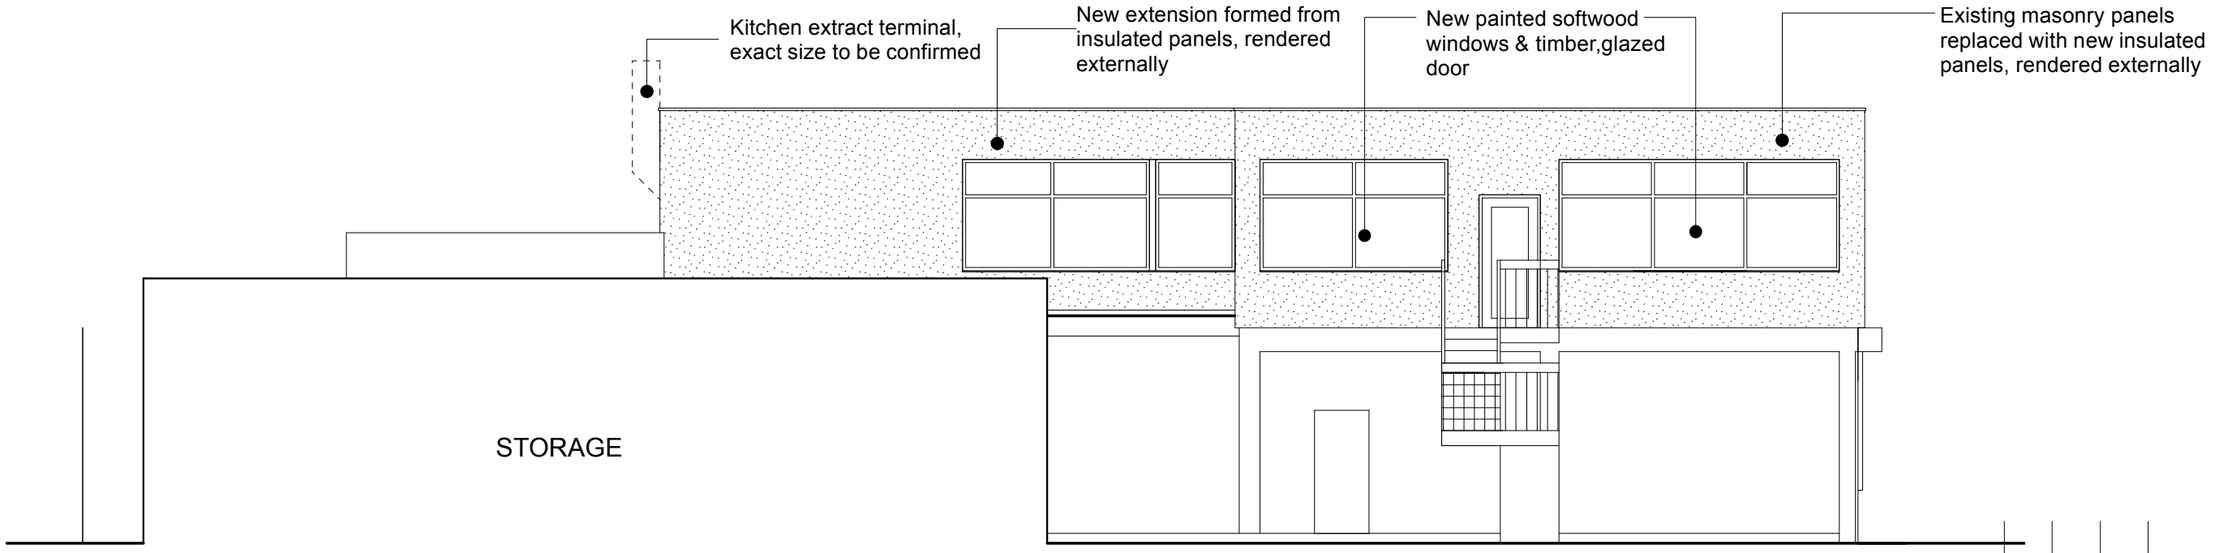

Proposed Elevation/Section through store

PROPOSED NORTH ELEVATION

Rev.:	Date:	Dr. By:	Revisions:
.	.	.	.

PLANNING

Loop Systems Limited
Holyoake House, Hanover Street, Manchester, M60 0AS
Tel: 0161 839 9613
Email: info@loopsystems.co.uk Web: www.loopsystems.co.uk

Project ref:	Title:
09/011	UNICORN GROCERY ALTERATIONS

Drawing Title:
PROPOSED NORTH ELEVATION WITH RENDER

Scale:	Size:	Date:	Original by:	Drawing no.:	Rev.:
1:100	A3	17.02.12	SMC	214	-

Subject to all local authority & statutory approvals.
Do not scale from drawing. Work to figured dimensions.
Check all dimensions on site. In the event of any discrepancy refer query to architect.
(C) Copyright