

REAR ELEVATION
SCALE 1:100

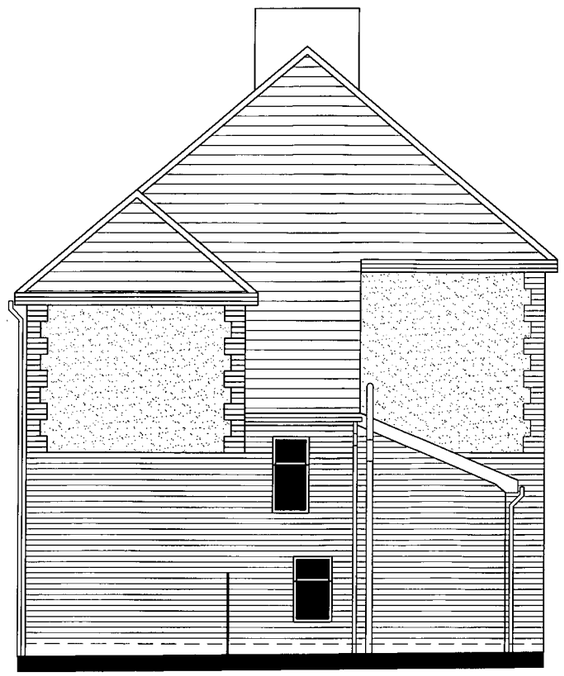

SIDE ELEVATION
SCALE 1:100



FRONT ELEVATION
SCALE 1:100

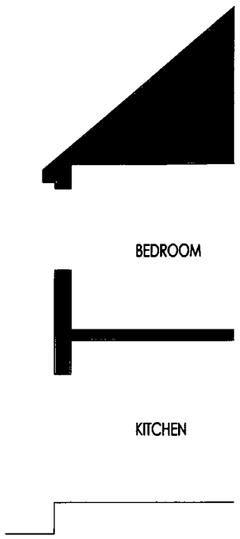

SECTION A-A
SCALE 1:100

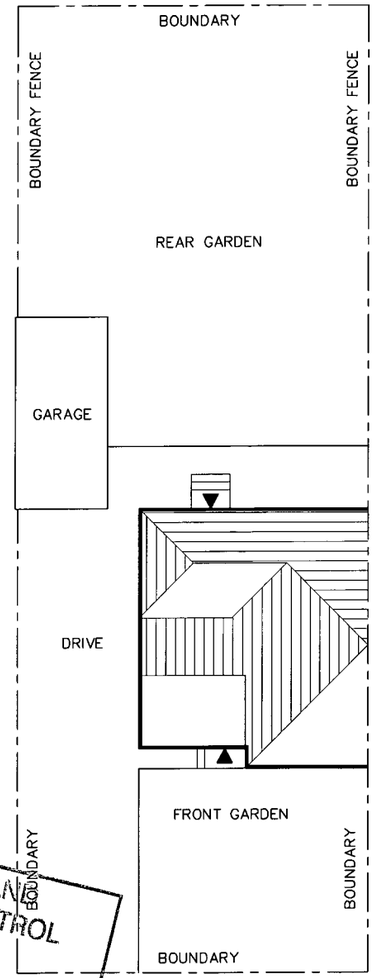

SITE PLAN
SCALE 1:200

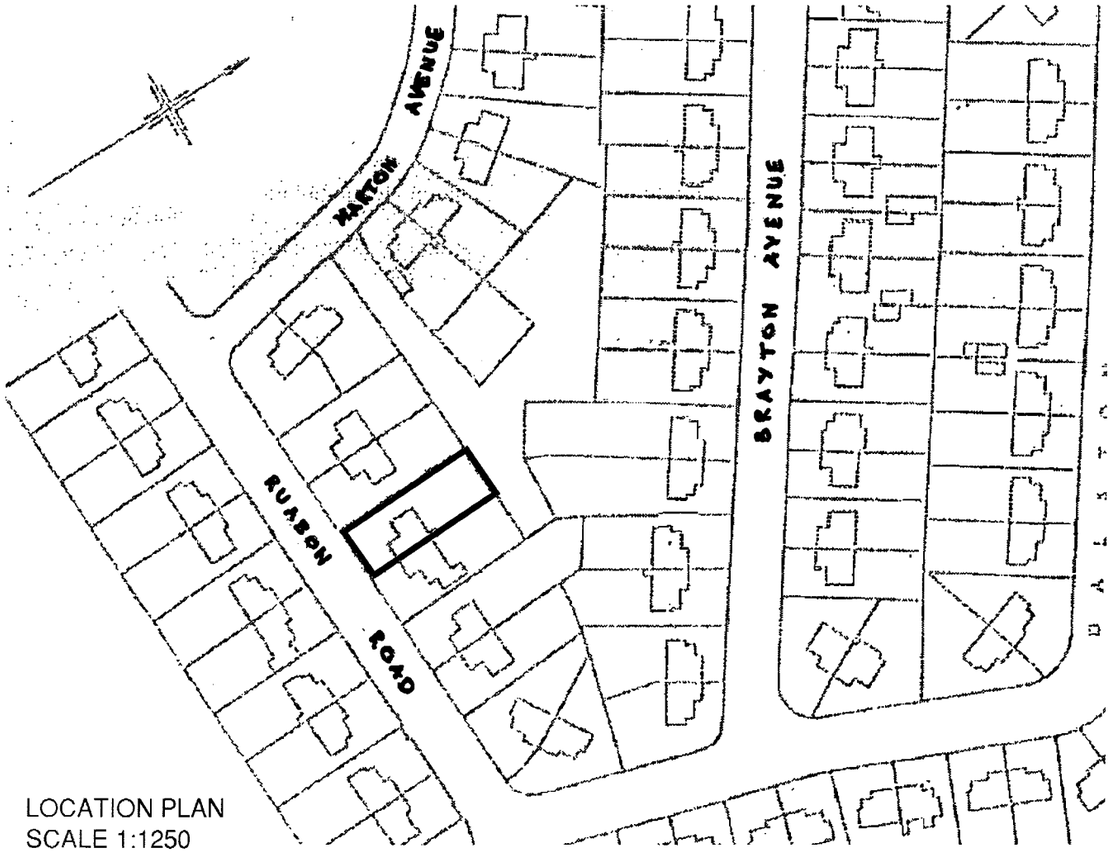

LOCATION PLAN
SCALE 1:1250

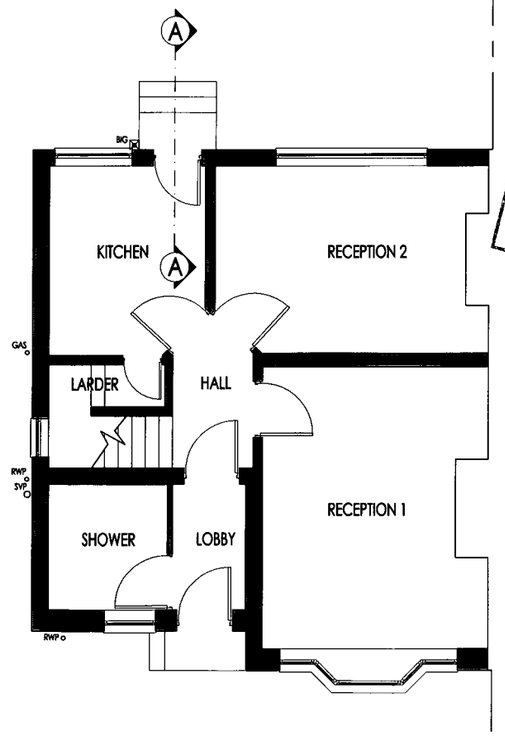

GROUND FLOOR PLAN
SCALE 1:100

PLANNING AND
BUILDING CONTROL
26 FEB 2013

Project Title: Planning Existing Floor Plan, Elevations & Section, Site Plan & Location Plan	
Address: 13 Ruabon Road, Didsbury, Manchester.M20 5LB	
Drawing No: P/D/01	
Drawn:	Date: Date: 11/02/13
Scale: see dwg	Paper Size: A3