PURPOSE OF ISSUE	PLANNING

Do not scale from this drawing. All information should be checked by the contractor on site before commencing work. Any discreprencies should be reported to the architect immediately. All rights are reserved and are not transferable. Unauthorised reproductions of this drawing are not permitted.

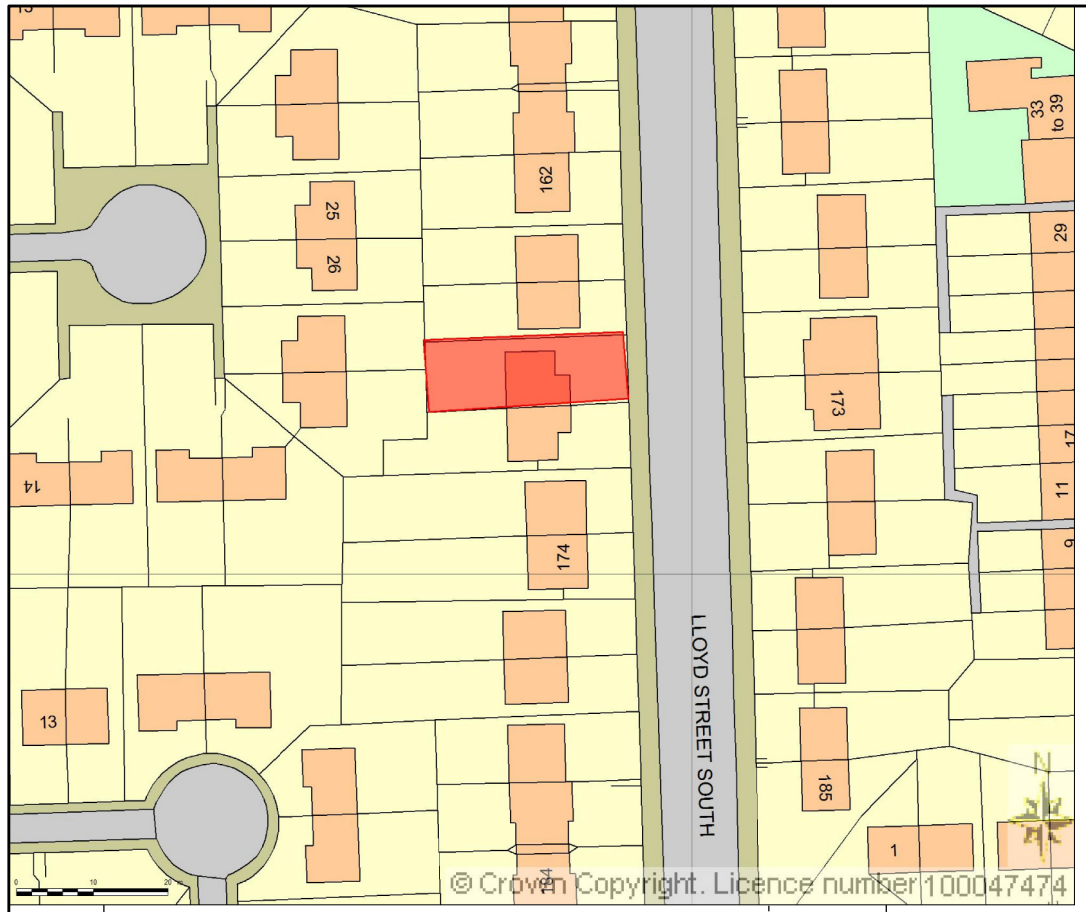

LOCATION PLAN 1:1000

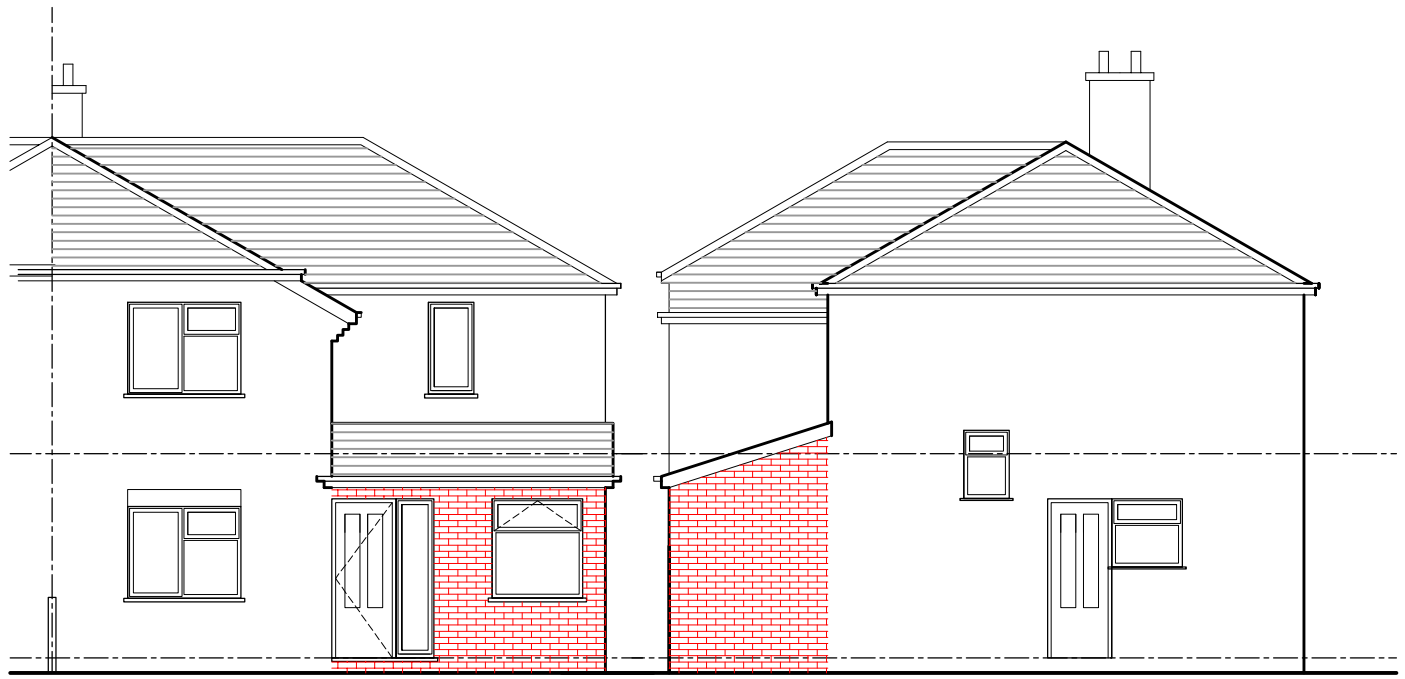

PROPOSED FRONT ELEVATION

PROPOSED SIDE ELEVATION

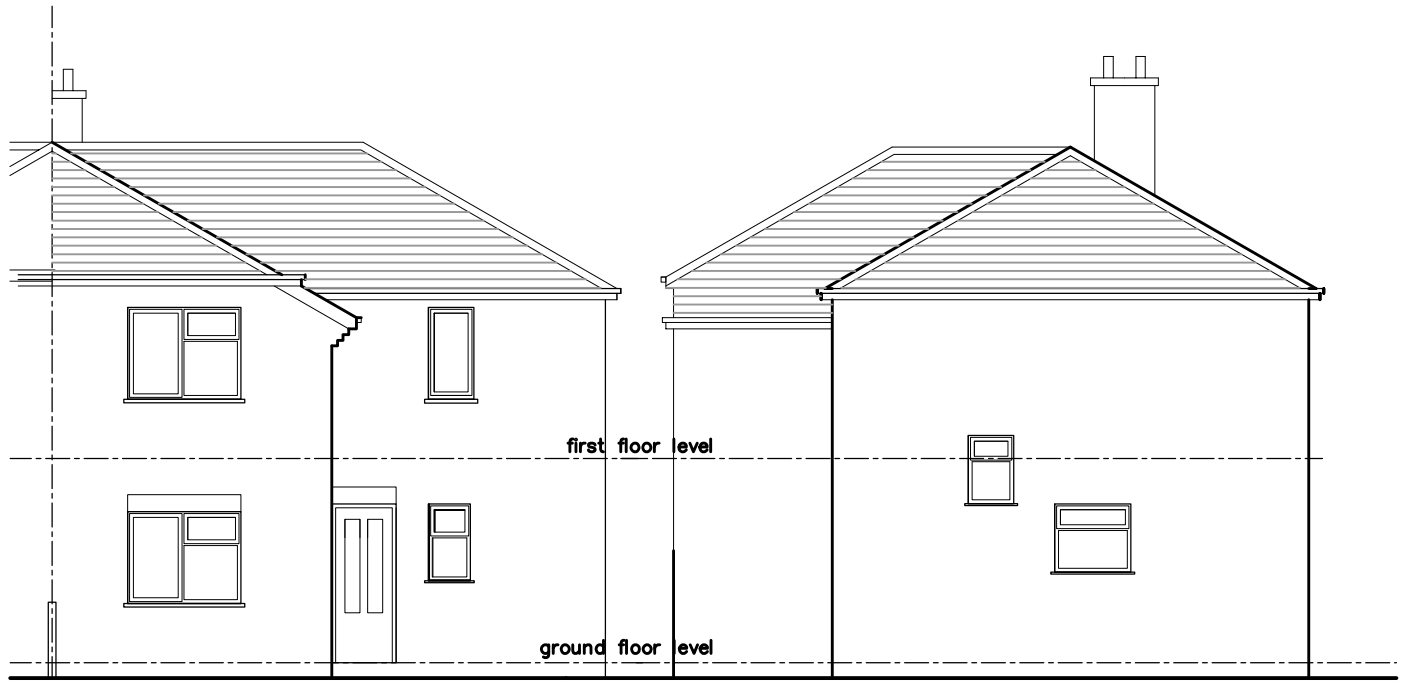

EXISTING FRONT ELEVATION

EXISTING SIDE ELEVATION

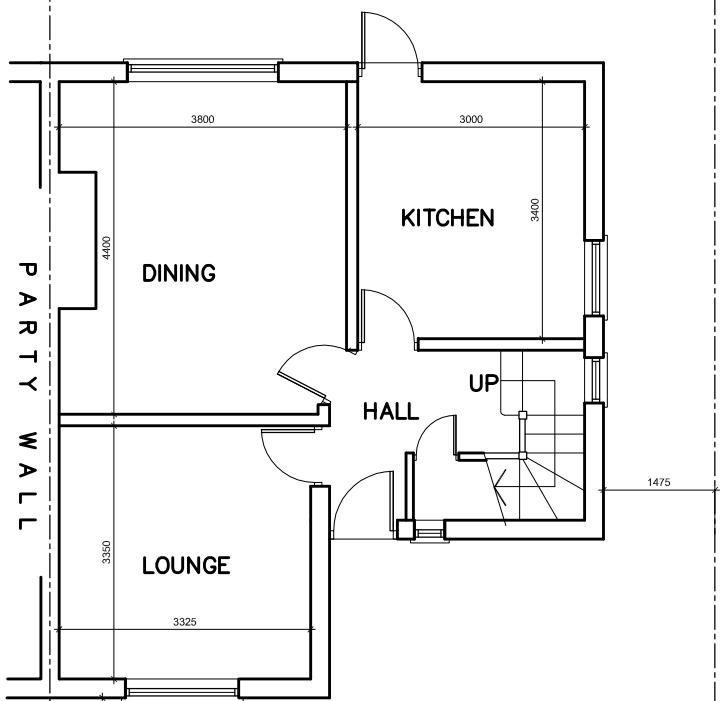

EXISTING GROUND FLOOR PLAN

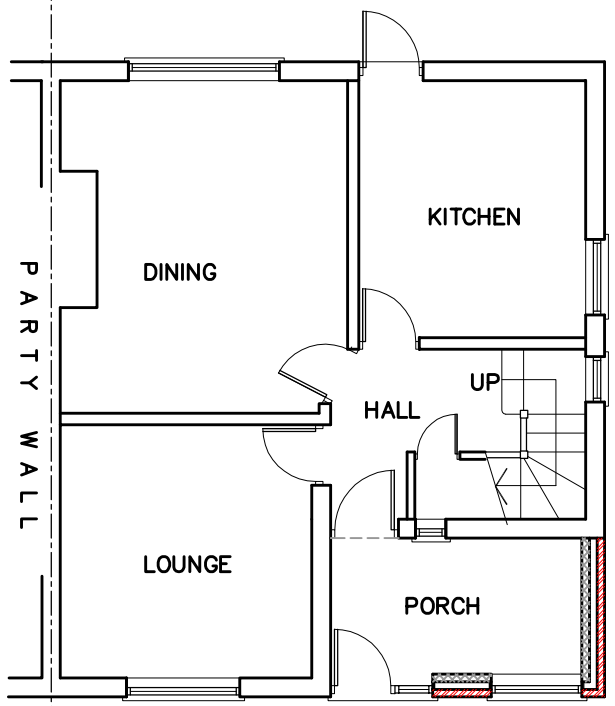

PROPOSED GROUND FLOOR PLAN

PROJECT
Site @ 168 Llyods St South, M14 7DY

CLIENT
Mr. Zubaid Ullah Omari

DRAWING TITLE
Floor plan

JOB No -

DRAWING No NA-P01

SCALE 1:100@A3

DATE Feb. 2013

REVISION -

DRAWN NA

CHECKED BY -

t: 0782 895 3405
e: niamat@hotmail.co.uk

na design