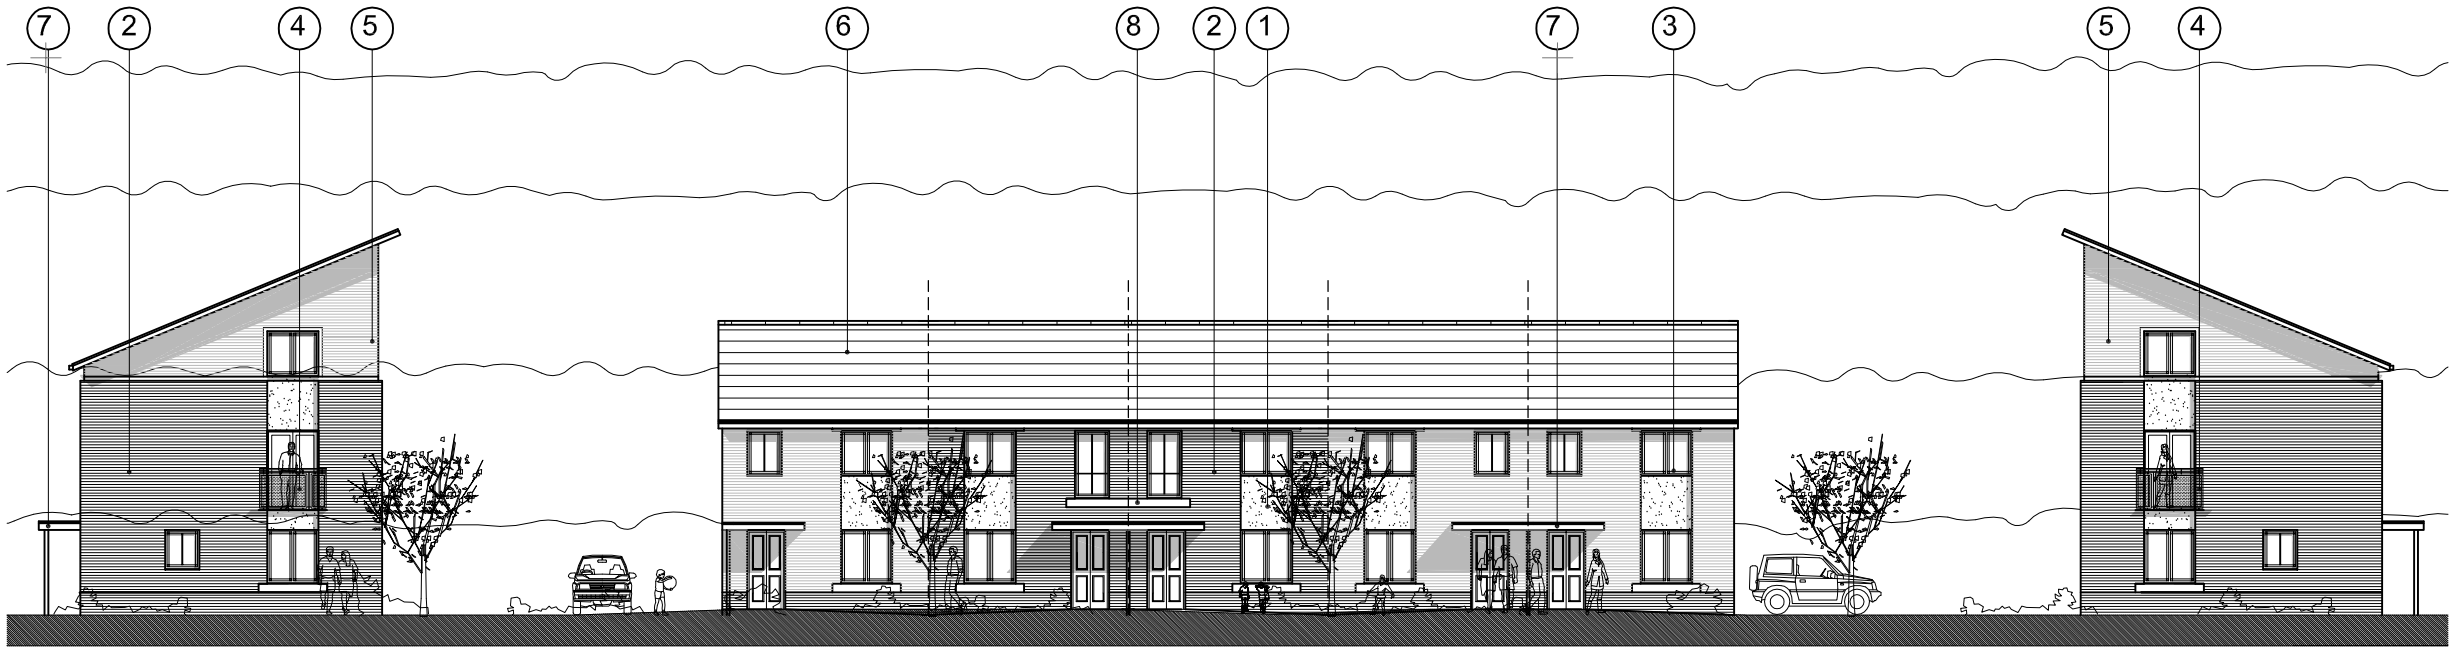

Bell Crescent South Elevation to Block J

House Type E with feature central panel and windows

House Type C

Notes:
Sketch schemes may be based on plan information of unknown origin and is subject to verification and survey.
Contractors must verify all dimensions on site before commencing any work or shop drawings. This drawing is not to be scaled. Use figured dimensions only.
Building areas are liable to adjustment over the course of the design process due to ongoing construction detailing developments.

Subject to statutory approvals and survey.

50 40 30 20 10mm



Homezone 3 West Elevation

House Type E with parapet

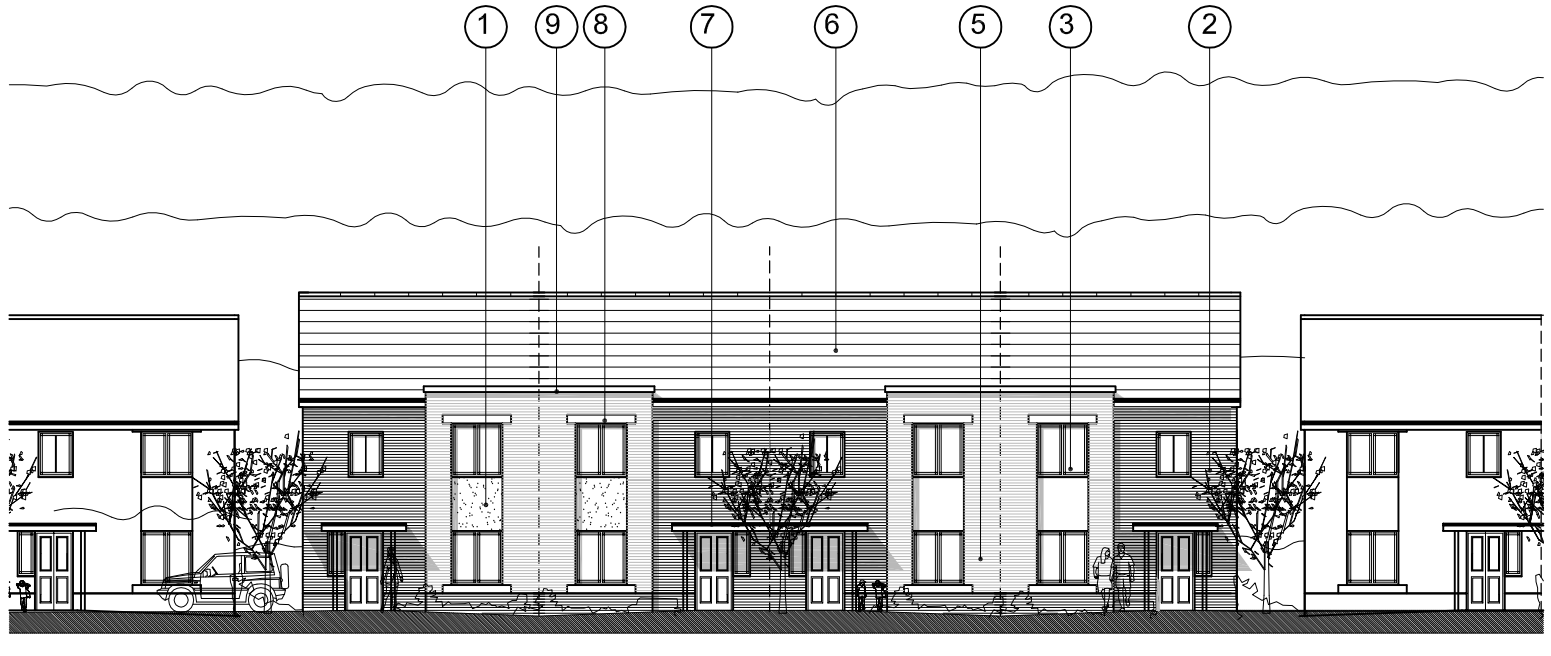

Enhance E type Elevation to key Vistas

ELEVATION KEY

1. Through colour smooth sand cement render infills.
2. Red Brown Clay facing brickwork .
3. White Upvc double glazed deep set windows.
4. Juliet balconies comprising powder coated mild steel supports with perforated metal infill with hardwood top rail.
5. Buff Clay contrasting brickwork
6. Grey / Brown Concrete interlocking roof tiles
7. Timber Canopies with metal roof.
8. Oversized stone lintels and cills
9. Stone parapet coping

revisions
status Planning

edward architectural services ltd
15 queen square, leeds ls2 8aj 0113 3976255 www.eas-ltmited.co.uk

project Beswick Phase 2
client Gleeson Regeneration Ltd
title Enhanced Elevations
.
drawn GE checked . date 04.03008 scale 1:200@A3
job no 0113 drawing no PL60 rev A