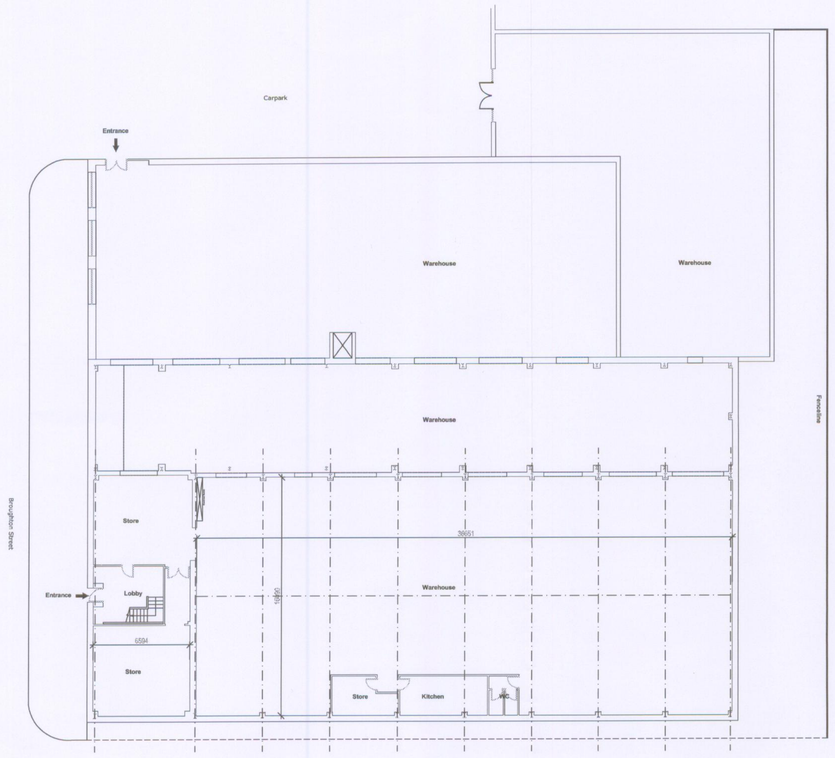

Existing GF Plan
Scale 1:200

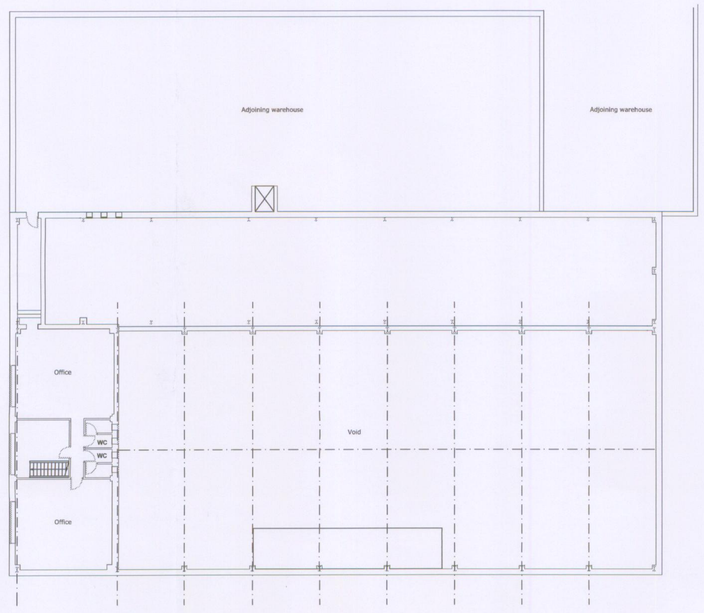

Existing FF Plan
Scale 1:200

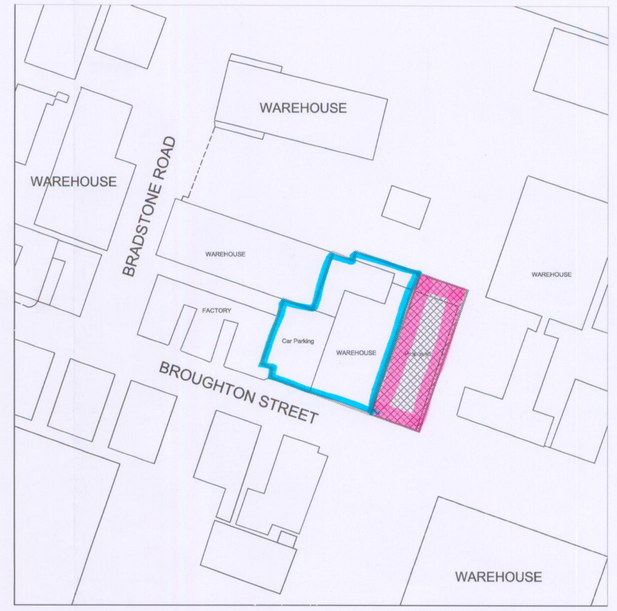

Location plan
SCALE 1:1000

NORTH

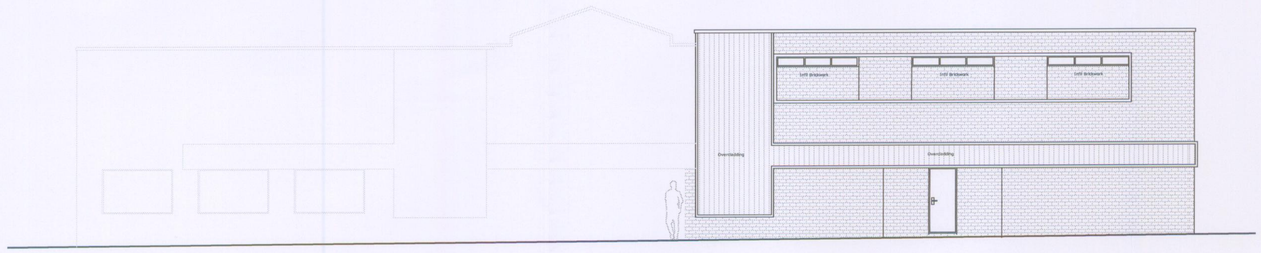

Existing South Elevation (Front)
Scale 1:100

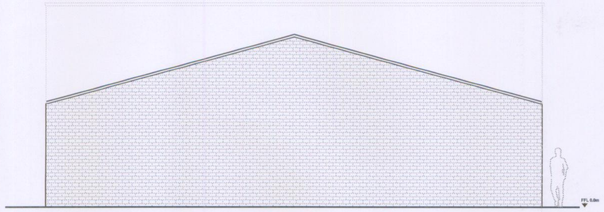

Existing North Elevation (Rear)
Scale 1:100



Existing East Elevation (Side)
Scale 1:100

PLANNING
ACK'D
REPLIED
RECD - 3 JUN 2008
M
M
M
FOIL ACTION

Planning
APPROVAL ONLY

A Amendments as requested by planning 18-03-2008

REV DESCRIPTION DATE

SEA DESIGNS LTD
07 GRANVILLE ROAD
CHEADLE HULME
CHESHIRE
SK8 5QL TEL: 0800 075 3445
www.sea-designs.co.uk
E-mail: Contact@sea-designs.co.uk

location	34-36 BROUGHTON STREET CHEETHAM HILL MANCHESTER
title	EXISTING PLANS AND ELEVATIONS
scale see dwg @A1	ref C.SHERRY / date 22.02.08
drawing no.	2008-RESI-12 A1 01