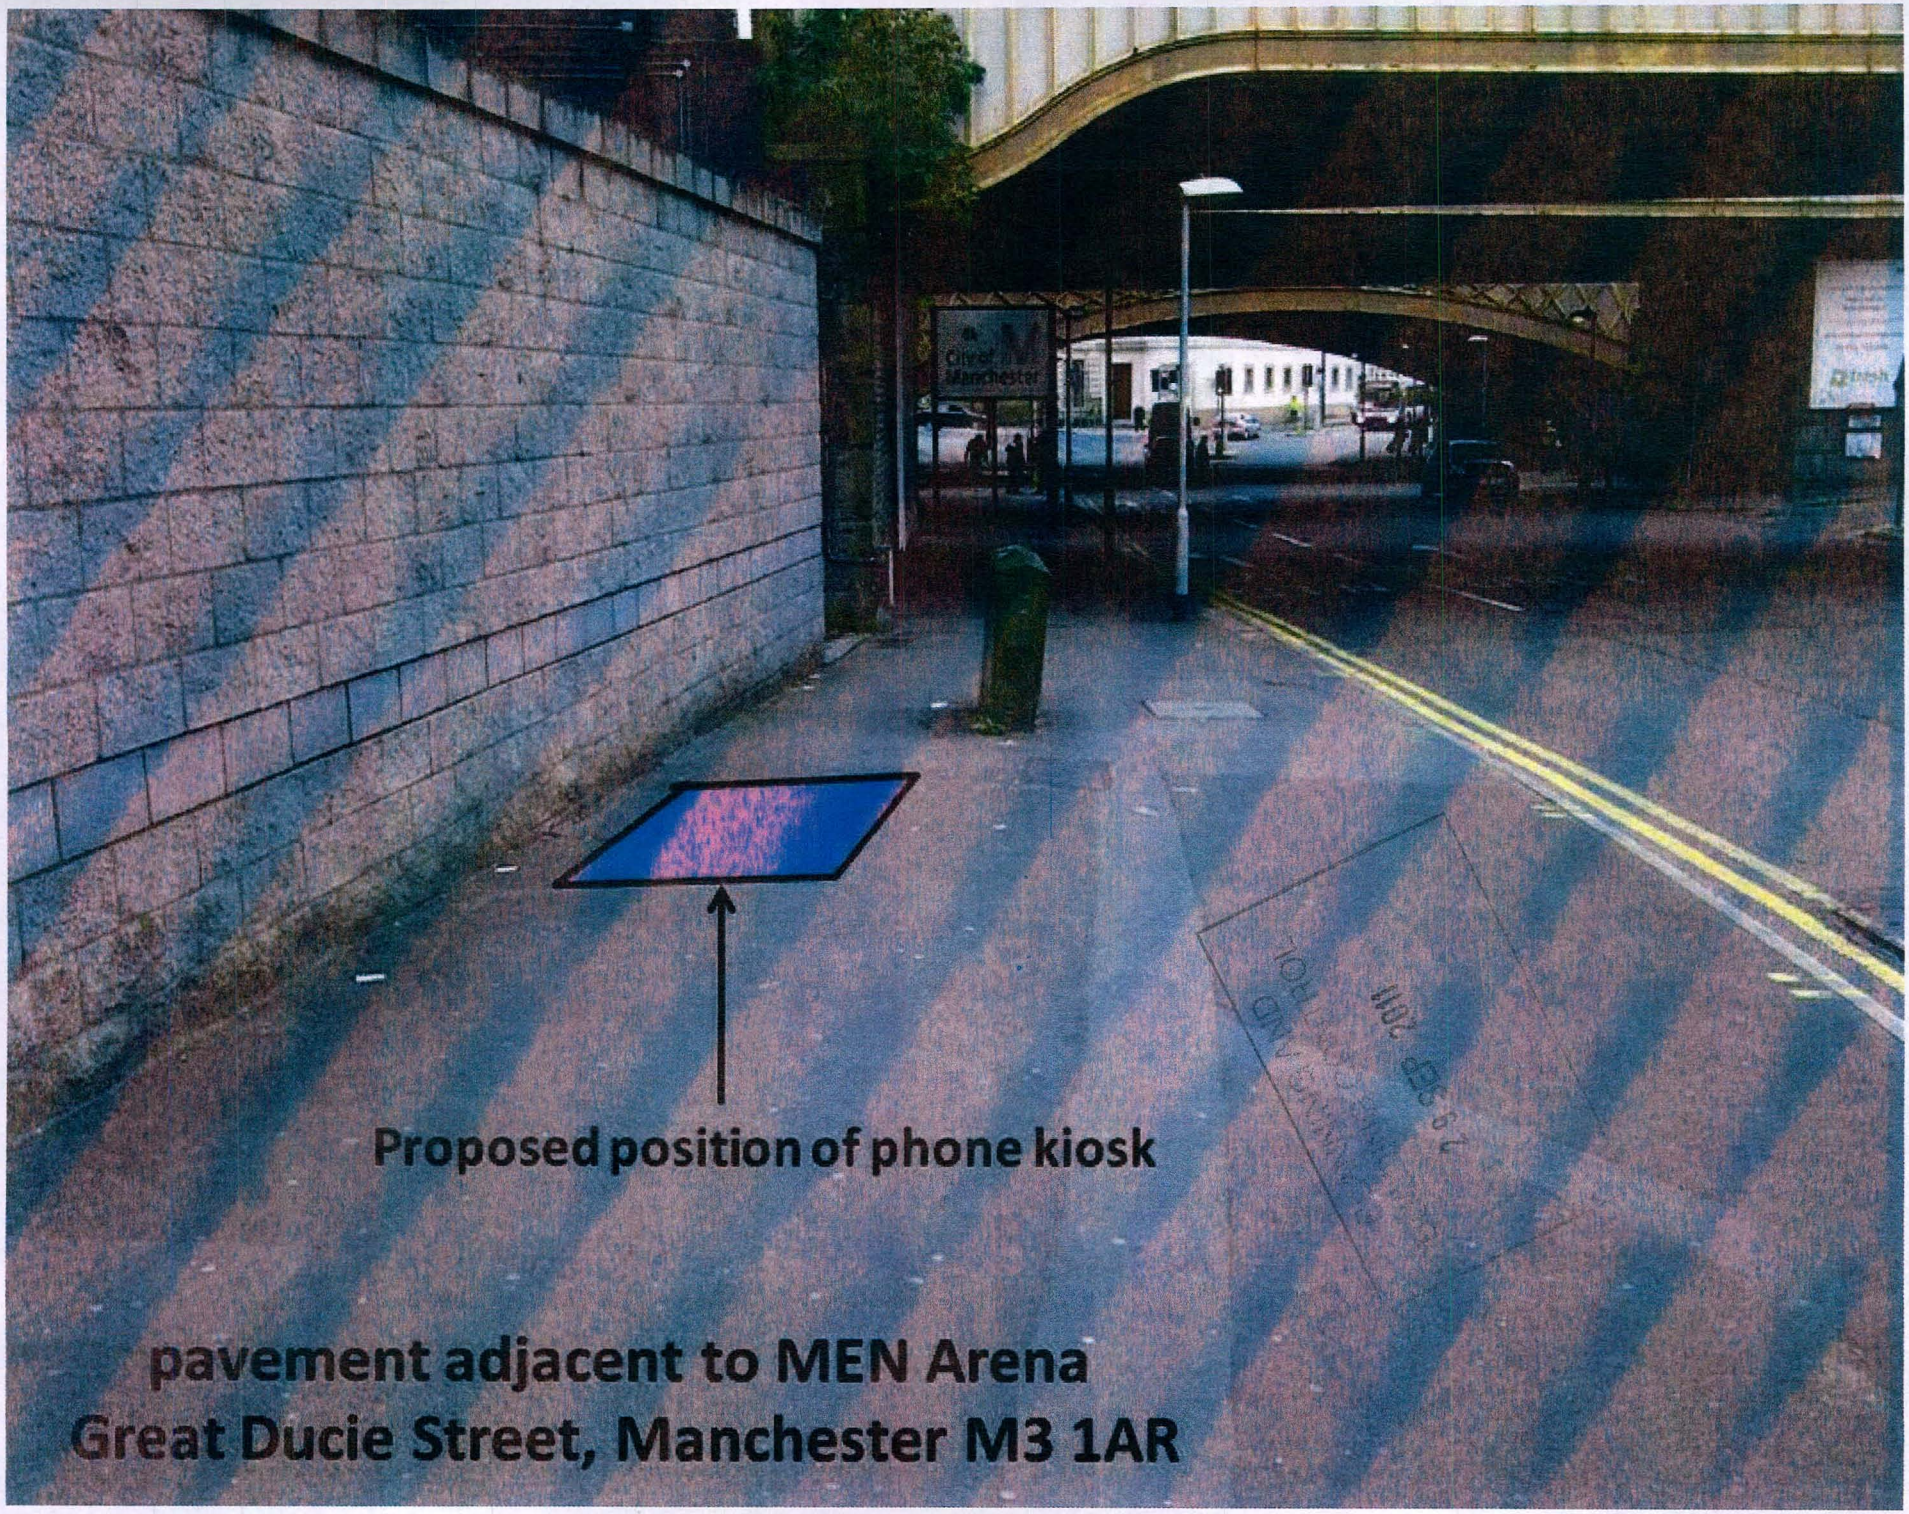
Proposed position of phone kiosk
pavement adjacent to MEN Arena
Great Ducie Street, Manchester M3 1AR