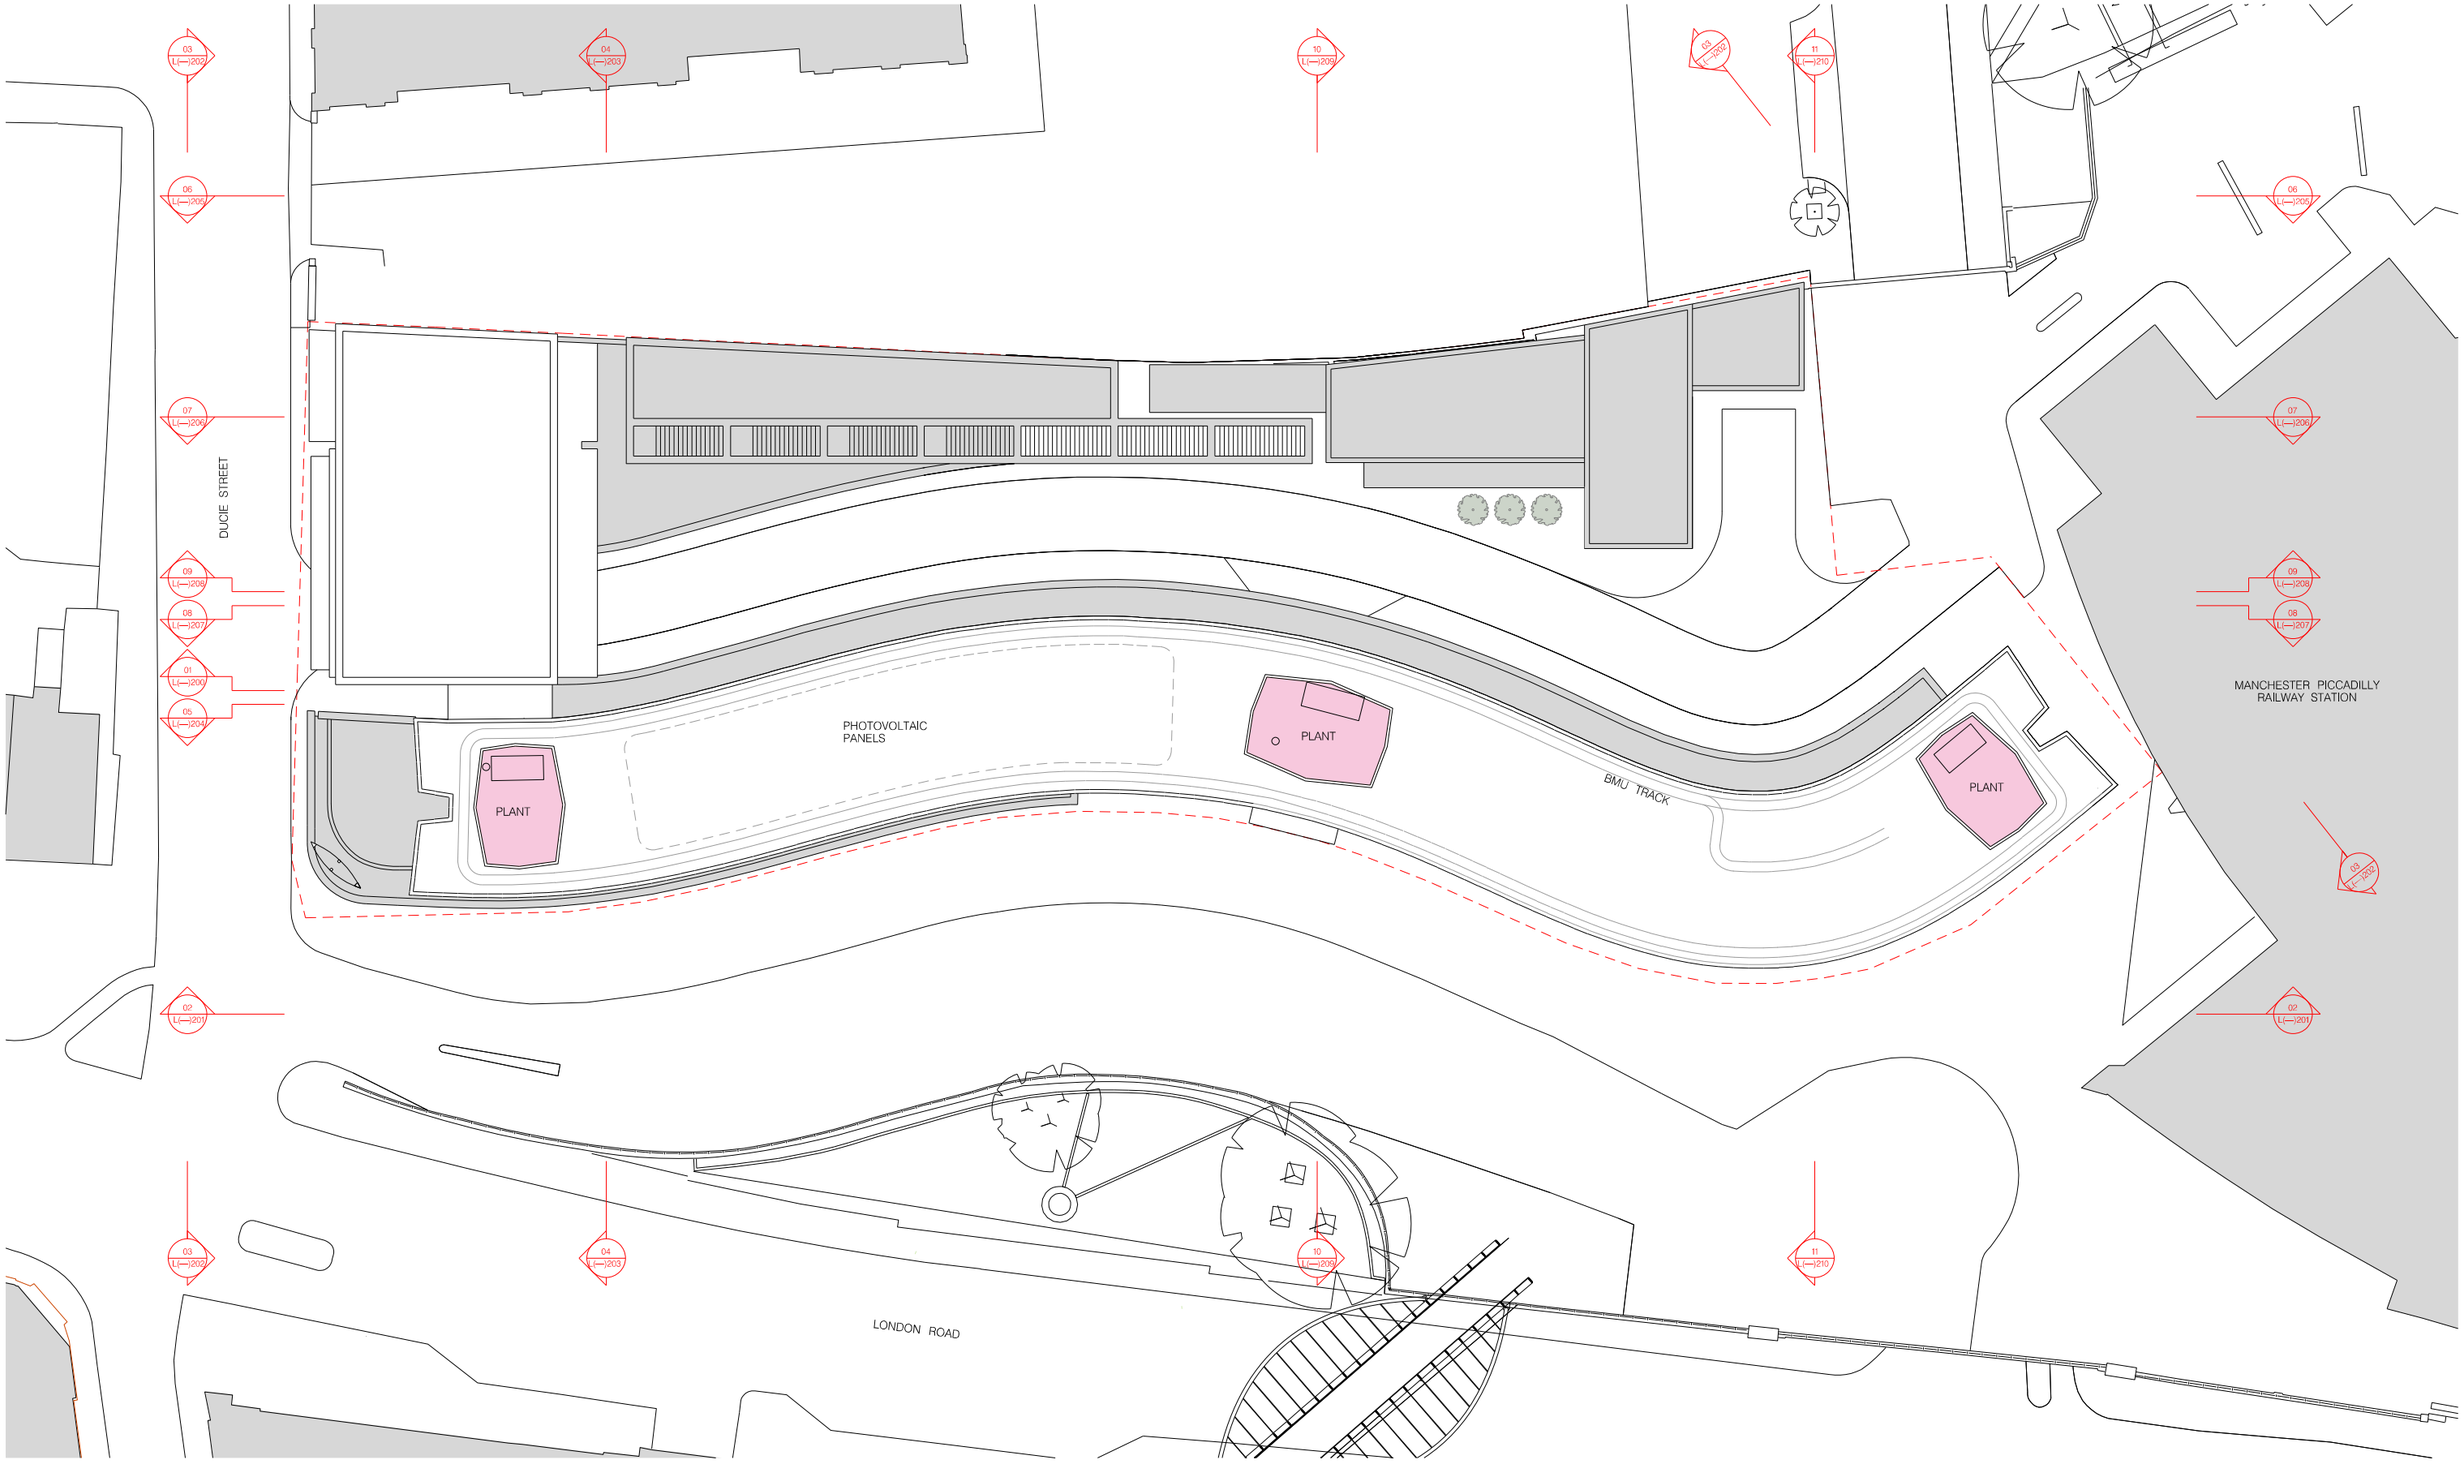


hodder+partners

SGI Studios
1 Kelso Place
Manchester M15 4LE

t: +44(0)161 832 9842
e: mail@hodderandpartners.com
w: www.hodderandpartners.com

DO NOT SCALE
Work to annotated dimensions only.
Read drawing in conjunction with relevant specification, Structural Engineers' and Services Engineers' drawings.
Confirm all dimensions before commencement of any work on site or fabrication.

revisions + notes:

REV. A 04/09/12	Drawing updated to reflect aparthotel proposal.
REV. B 19/10/12	Roof top plant rooms amended to match extent of existing. Boiler flues indicated.

client: REALTY ESTATES	**date:** JULY 2011	
project: GATEWAY HOUSE	**scale:** 1:500 @A3	**drawn by:** KN
title: PROPOSED ROOF PLAN	**drawing number:** L(—)106	
status: PLANNING	**job number:** 0535	**revision:** B

hodder+partners