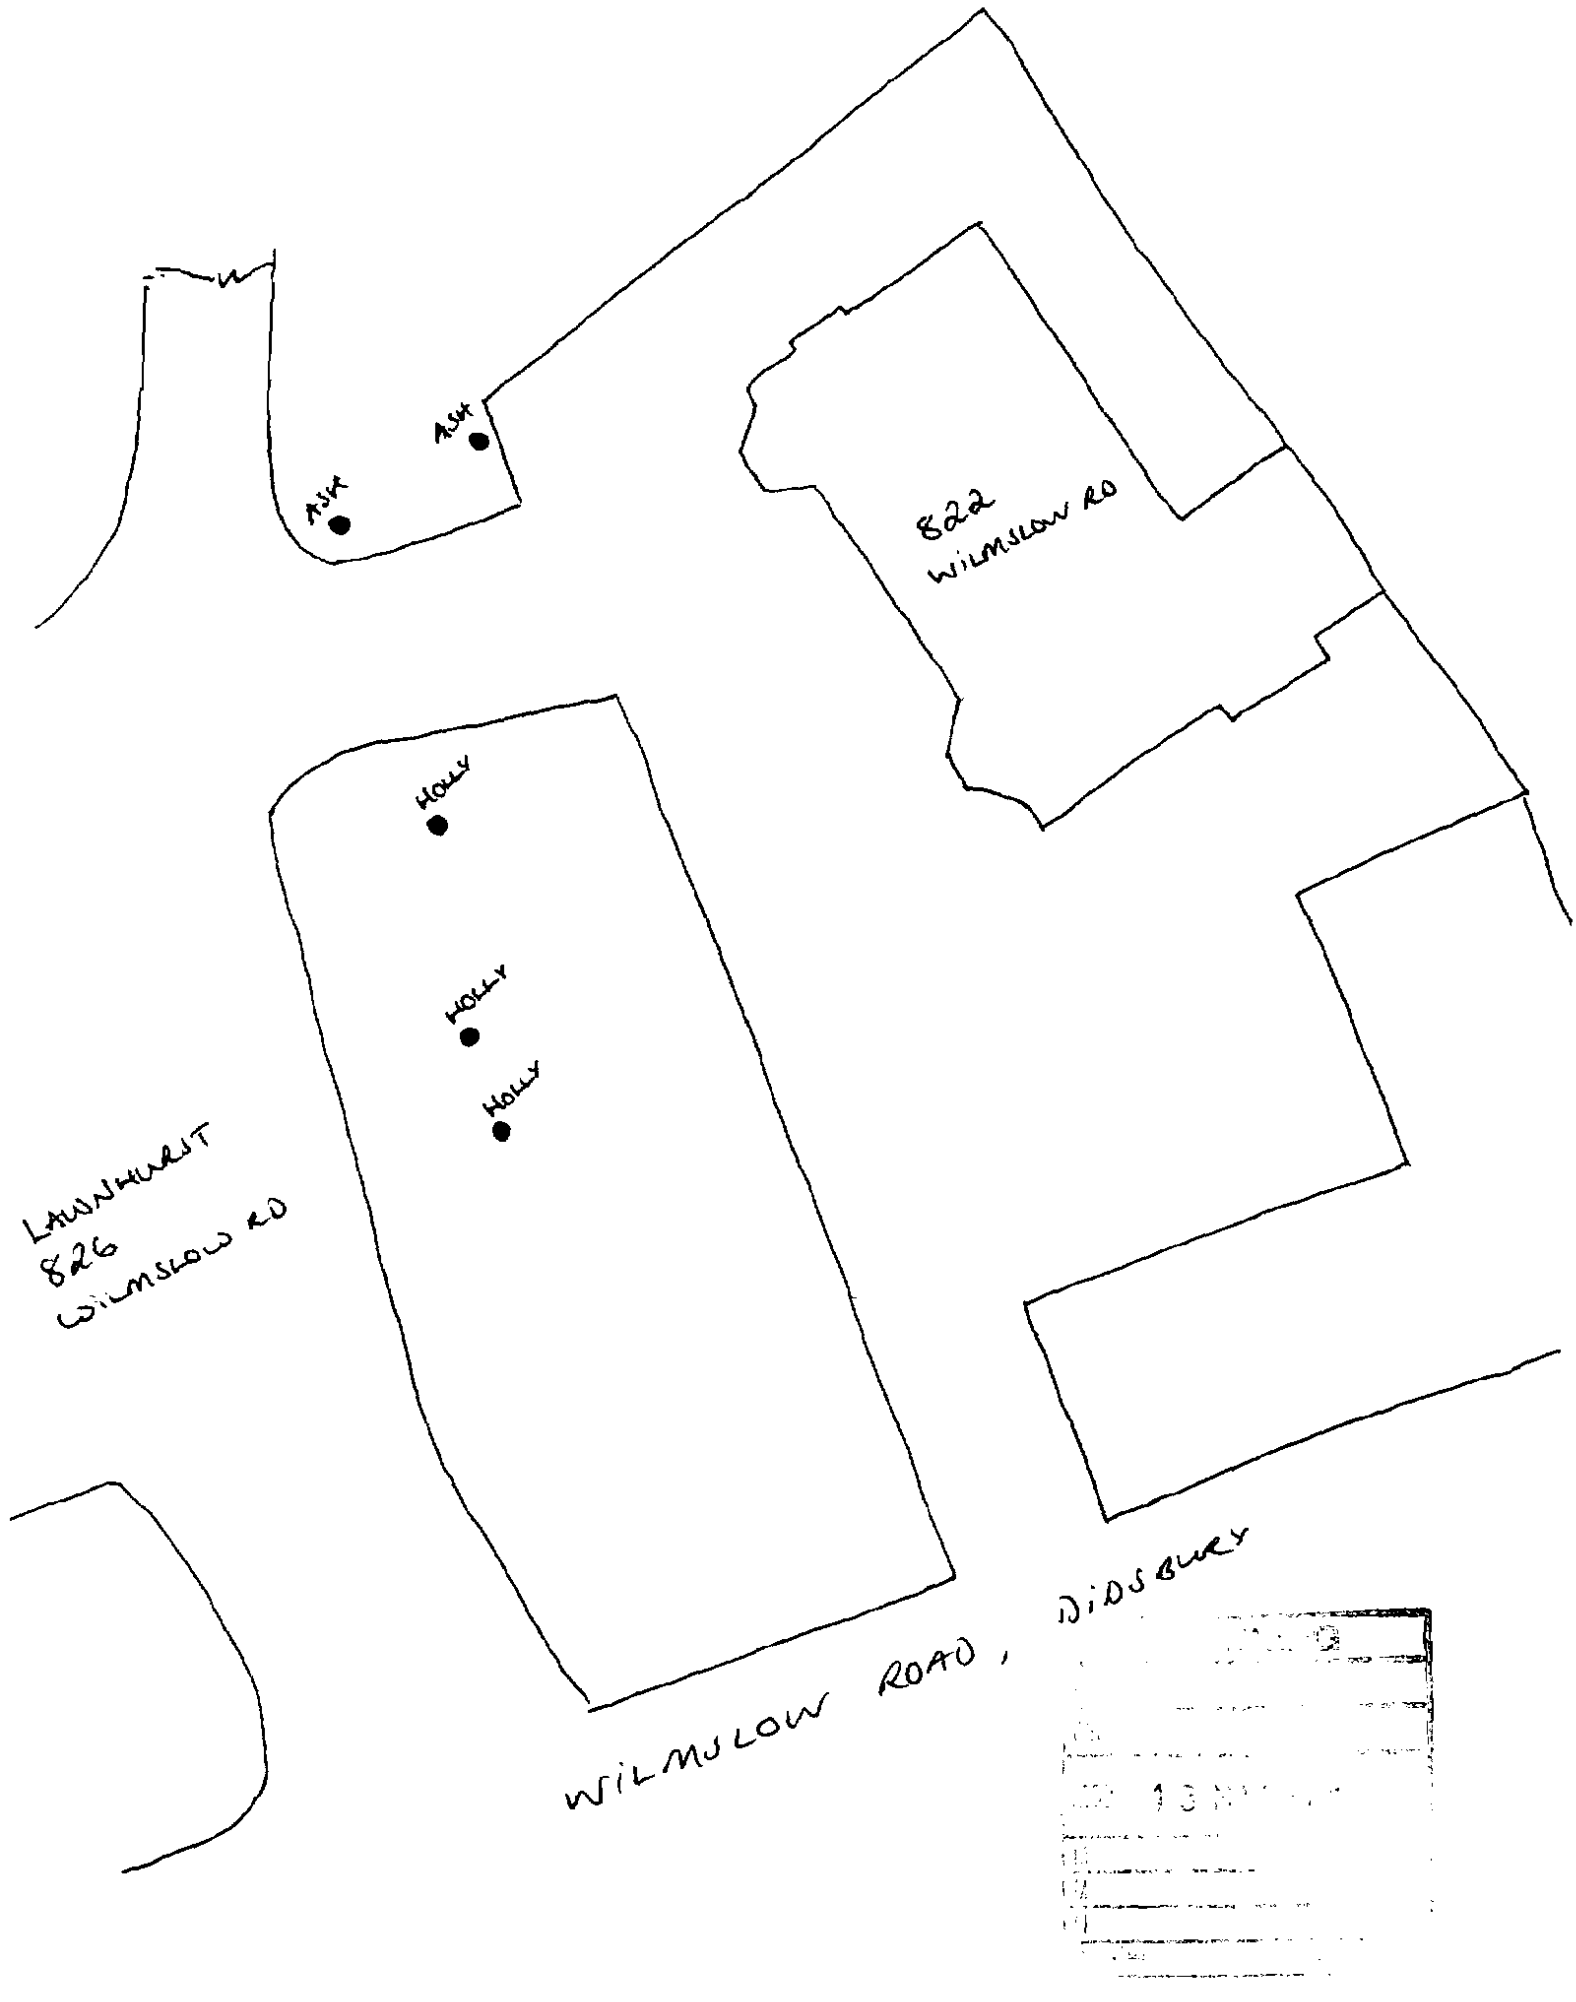
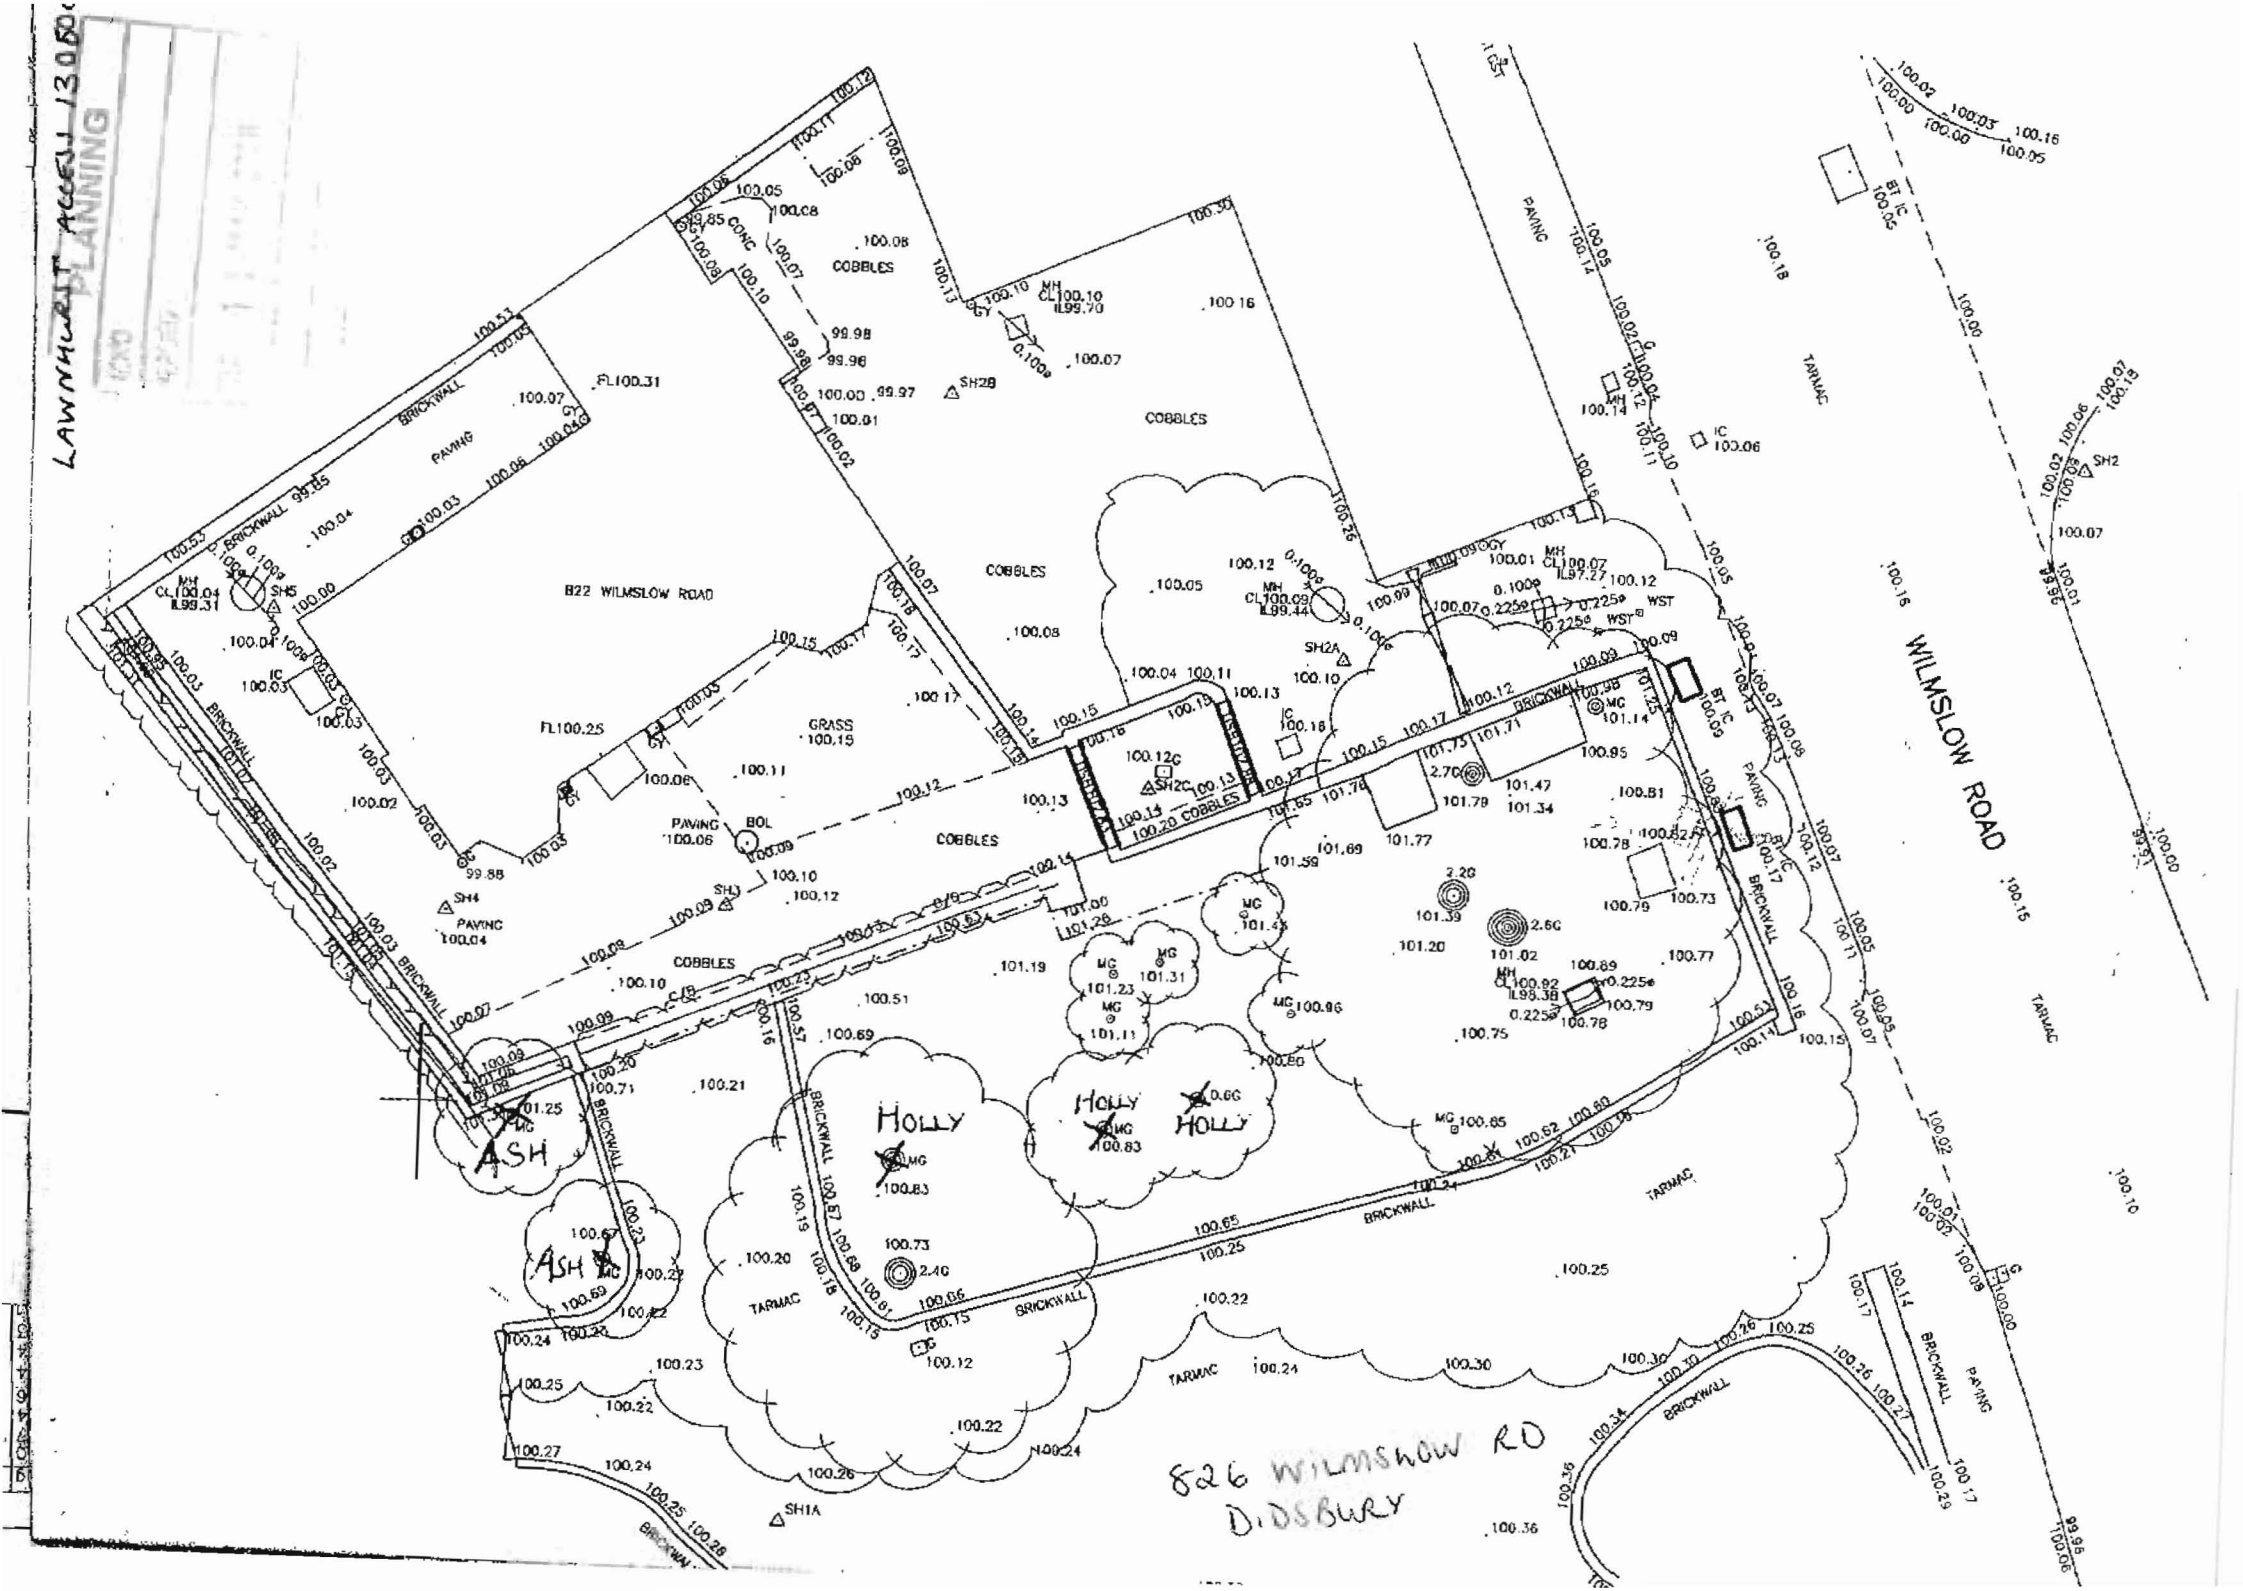


PROPOSED TREES FOR FELLING


LAWNHURST ACCN 13050
PLANNING
826 WILMSLOW RD
DIDSBURY
WILMSLOW ROAD
B22 WILMSLOW ROAD
COBBLES
GRASS
PAVING
TARMAC
BRICKWALL
HOLLY
ASH