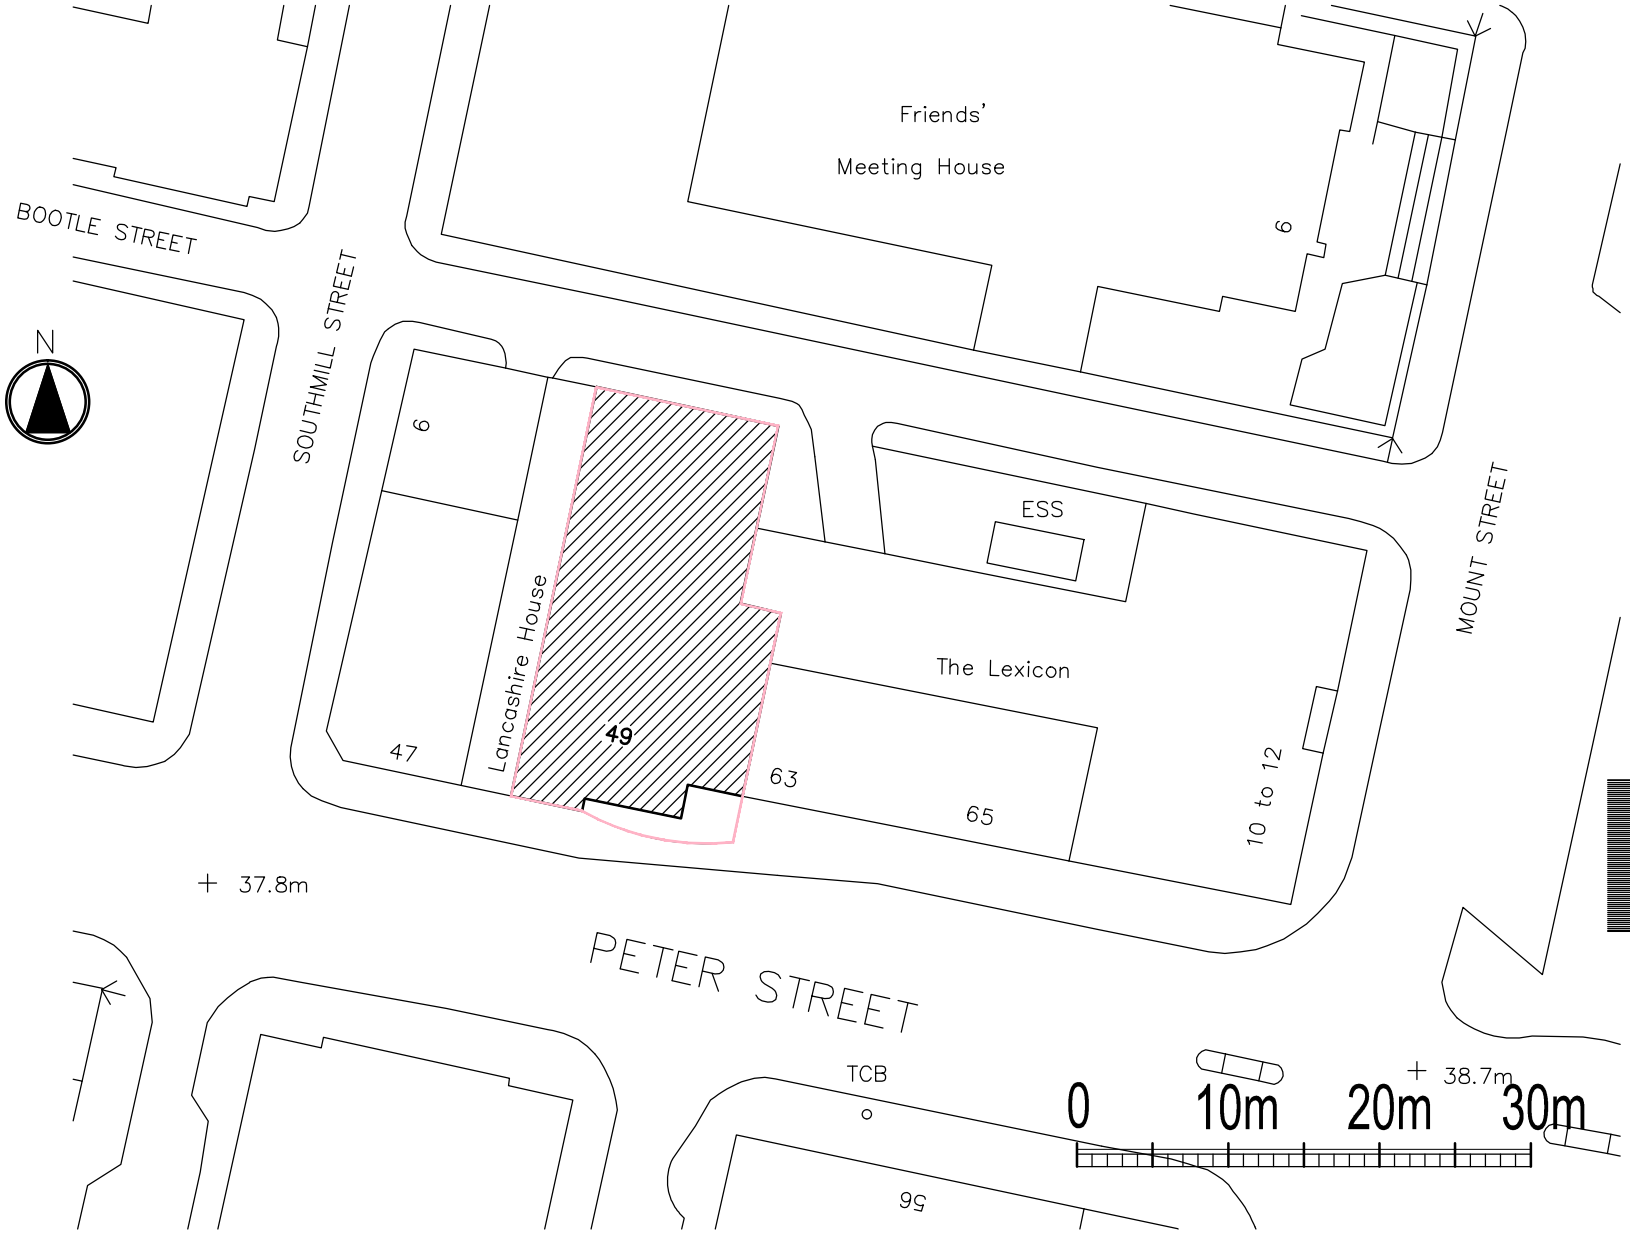


NOTES

1. On no account may this drawing be scaled.
2. Any discrepancy to be reported to the Architect immediately.
3. The Contractor must check all dimensions on site.
4. This drawing, or any part of it, may not be reproduced without the consent of the Architect.

Project
49 PETER STREET

Drawing Title
SITE LOCATION PLAN

Scale	Date
1:500@A4	13.04.12.

Drawing no.	Revision
971/L2-001	

Revision Details

charter design

3 Bridgewater Street
Lymm
Cheshire WA13 0AB

T +44(0)1925 752225
F +44(0)1925 757414
E projects@charterdesign.net