

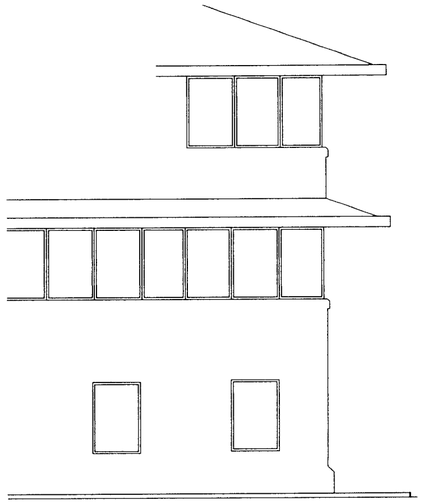


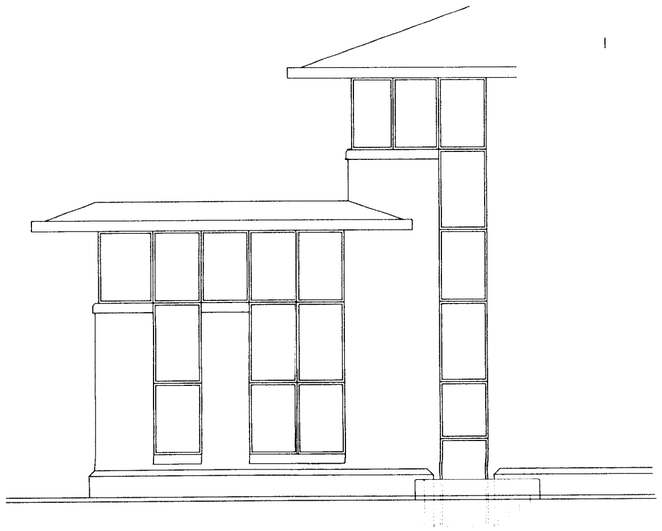

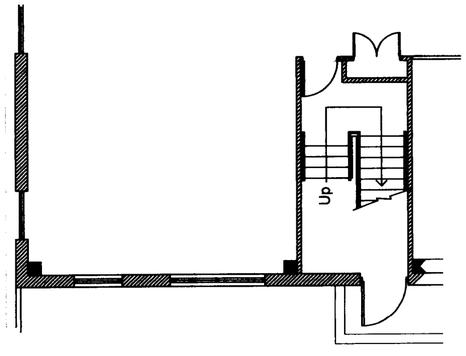

PLANNING
ACK'D
REPLIED
RECD 10 APR
M
M
M
REPLY

REV	DESCRIPTION	DATE	DRN	CHD	APPD

STATUS
Planning

CLIENT ICON Development Solutions

CONTRACT One Parkway
Manchester

TITLE Existing Layout At
Plant Room And
Bottle Store Location

DATE	17 March 2008	SCALE 1:100	
DRAWN	J Tillotson	DRG No. 07-7939-SP03	REV A
CHECKED	T. Muscovitch		

THIS DRAWING IS CONFIDENTIAL & IS THE PROPERTY OF ATLAS ENVIRONMENTS LIMITED.
IT MUST NOT BE DISCLOSED TO A THIRD PARTY, COPIED OR LENT WITHOUT THEIR WRITTEN CONSENT.

CAD

A2