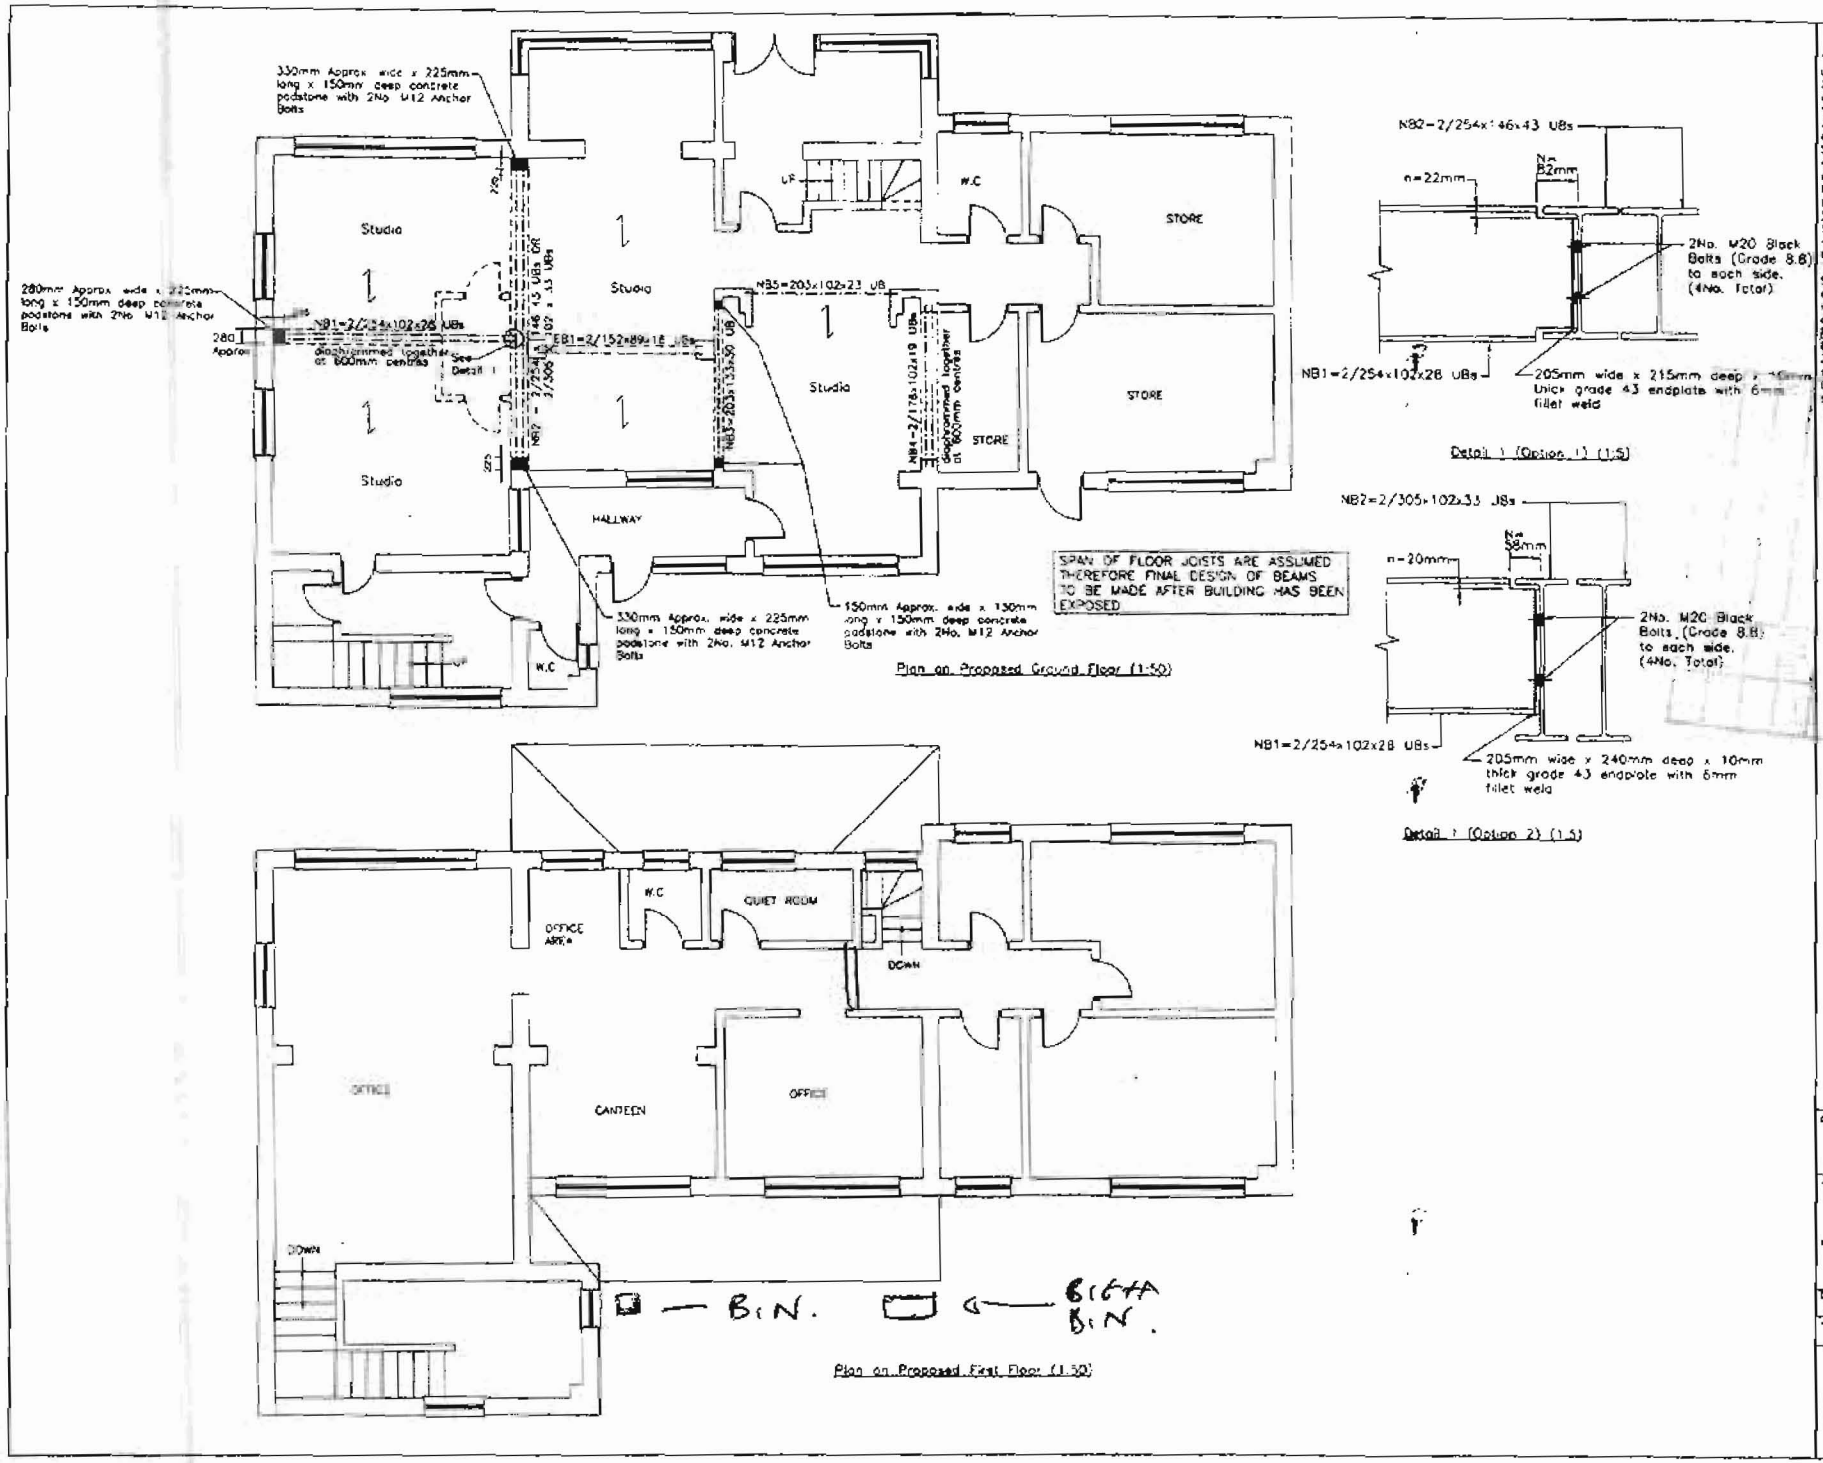

Notes

1. All dimensions are in millimetres unless otherwise noted
2. Contractor to be responsible for checking all dimensions on site prior to works commencing.
3. All work to be carried out in accordance with the current British Standards and Codes of Practice.
4. Contractor to be responsible for all necessary temporary support and bracing to ensure stability of the building during the works.

STEELWORK

5. All steelwork to be new and grade 43 unless otherwise noted
6. All bolts to be grade 8.8.
7. All steelwork to be blast cleaned to So 2.5 steelwork to receive two coats of phosphate primer except where encased in concrete. Any damage to be touched up on site

PADSTONES

8. Concrete padstones to be grade 35 with 20mm nominal maximum size of aggregate.
Concrete to be fully compacted using suitable mechanical vibration.

PLANNING

PLANNING

Client: Mr. Frank Brown

Job: 2 Bleak Hey Road, Peel Hall, Wythenshawe.

Drawing: Plan on Proposed Ground and First Floor showing Steelwork Layout & Details

Drawn	Date	Scale
S.King	Dec. 06	As Shown

Job No.	Dwg No.
006.11.32	02

John G. Brown & Associates
Chartered Structural Engineers
17 Oxton Street
Oldham
OL7 1AD
Tel 0161 627 3246
Fax 0161 627 1058