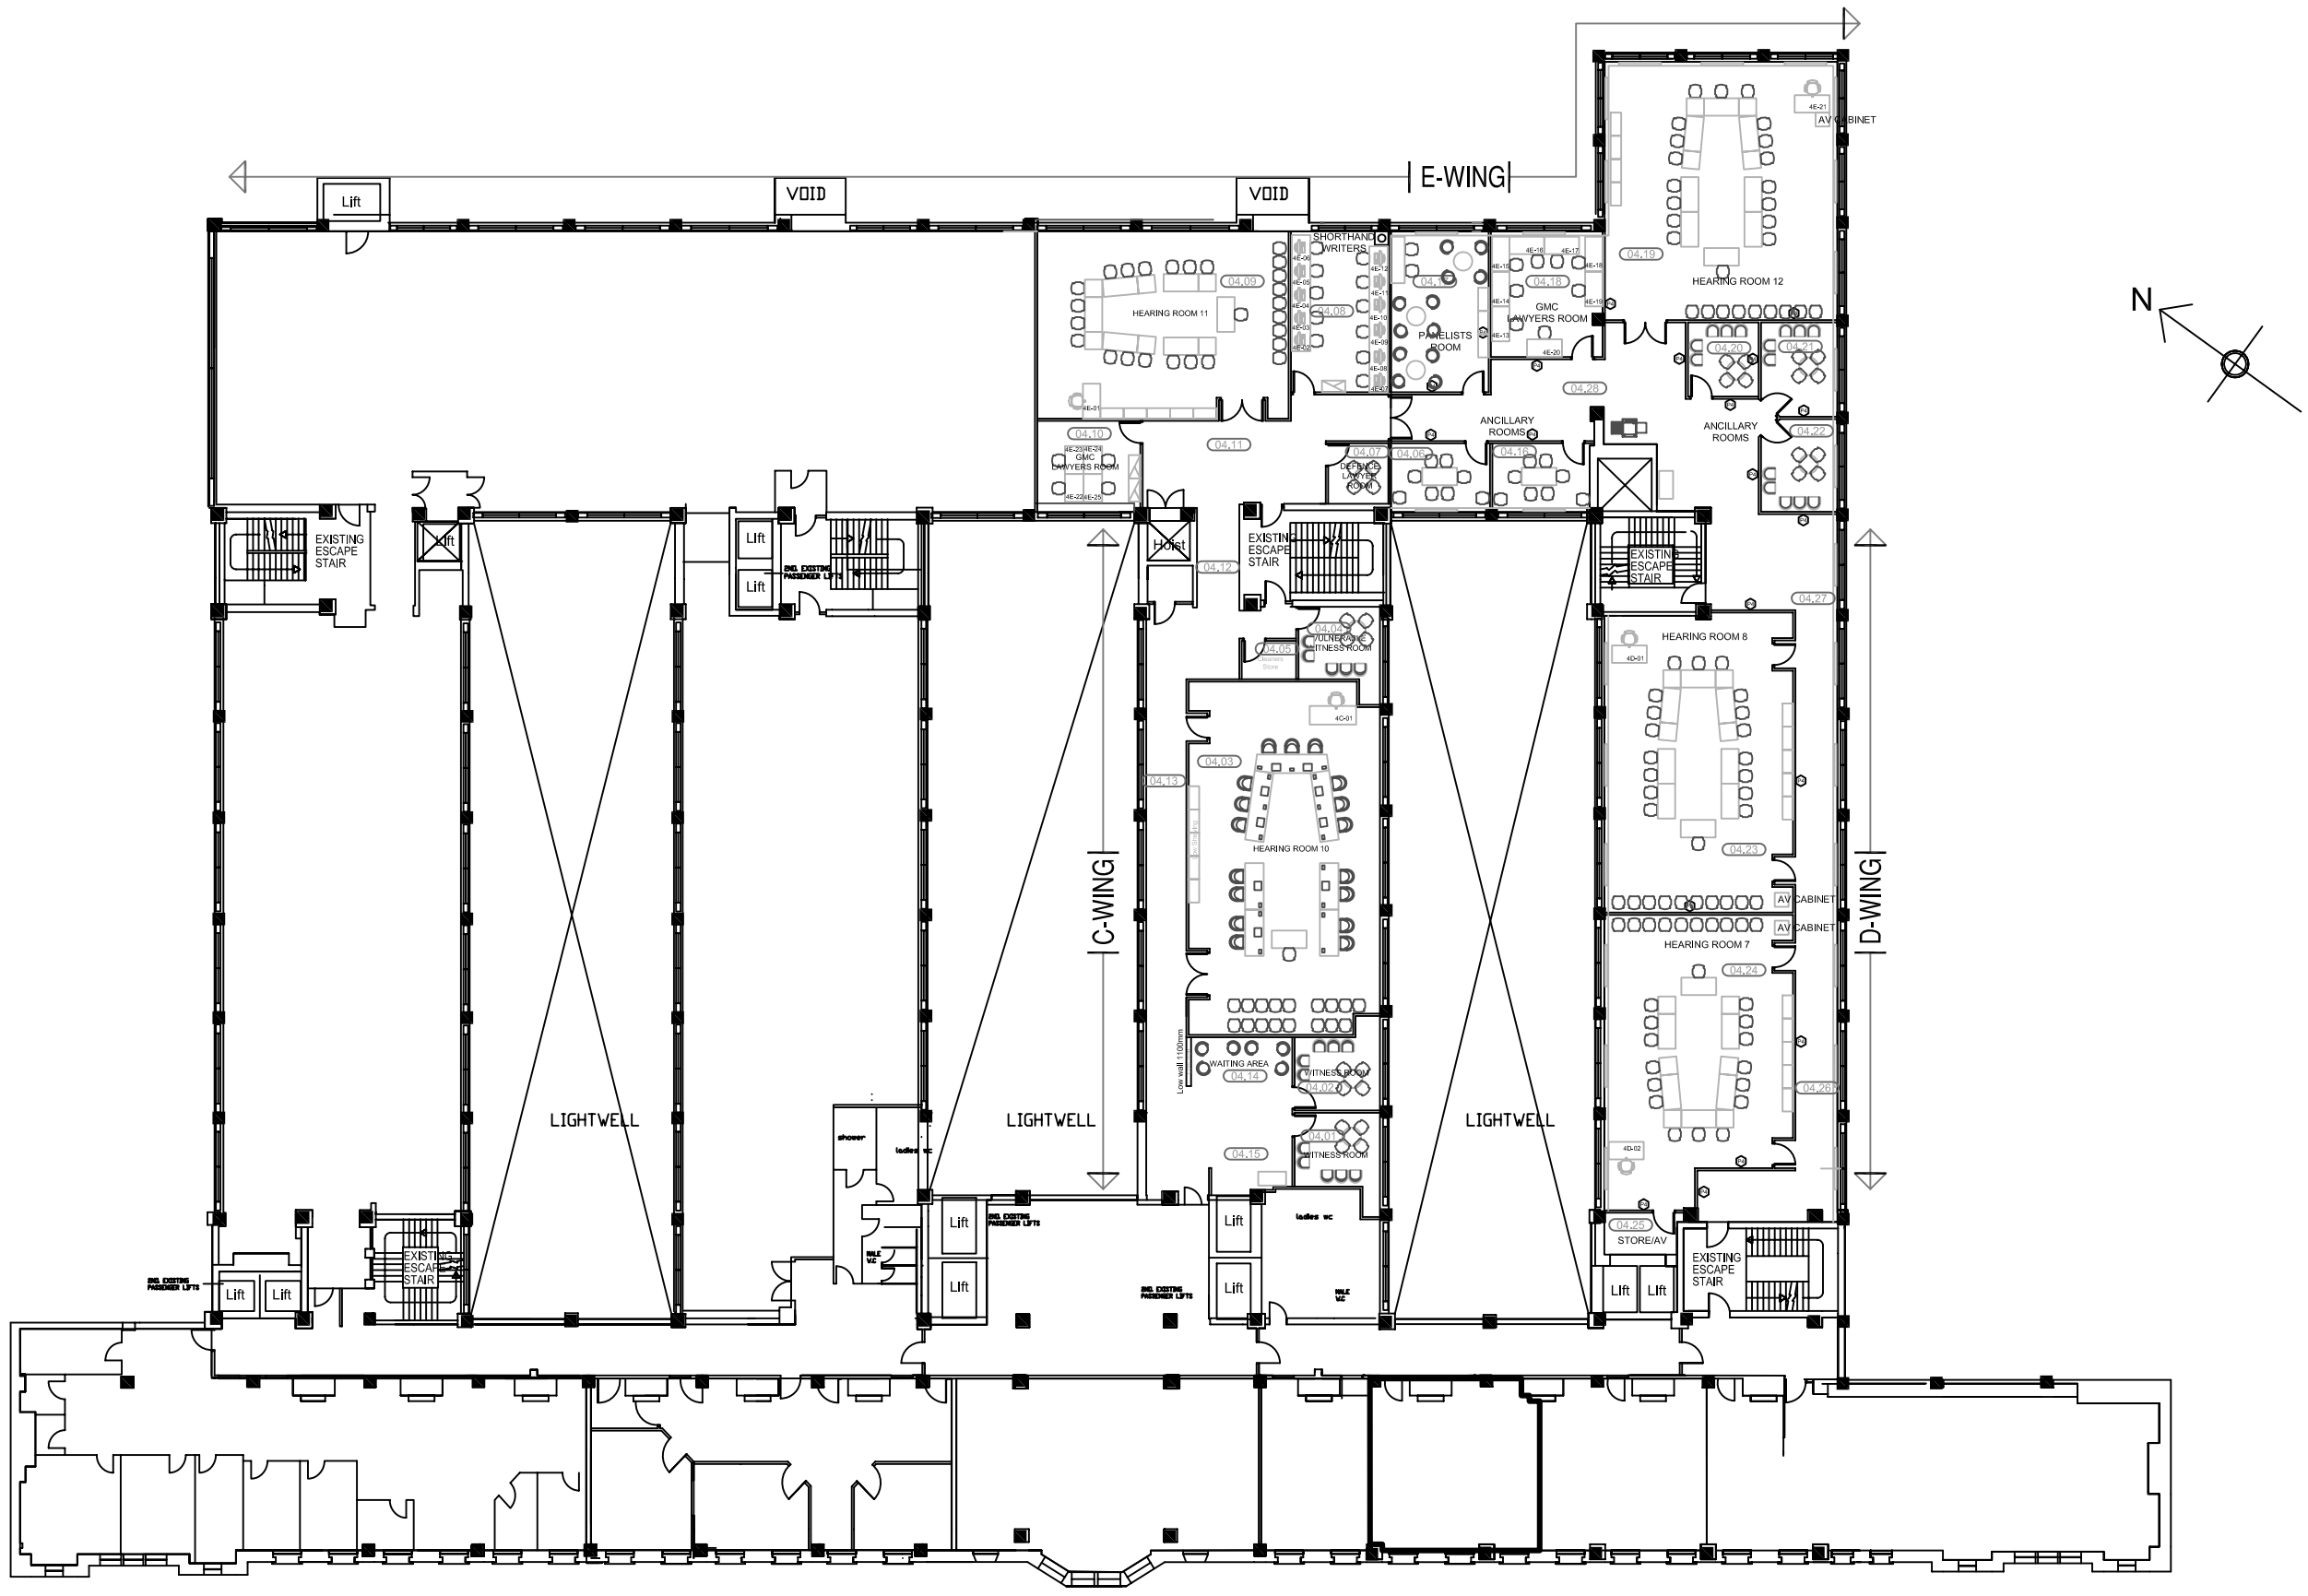


Rev	Date	Description
1		

General Notes

All options are subject to a site survey.

Issued By
Issue Date

Approval
Date

GENERAL MEDICAL COUNCIL
79 Oxford Street
Manchester

Job No.
05-04 2011-08-15

Drawing Title

4th Floor SJB
August 2011 Current Layout

Drawn By	Dwg. No.	Rev.
PRS	201109-CUR-SJB04-01	1
Checked By		

Scale nts

Print Date/Time 2011-08-15 00:00

Cad File Name 05-04 2011-08-15.dwg