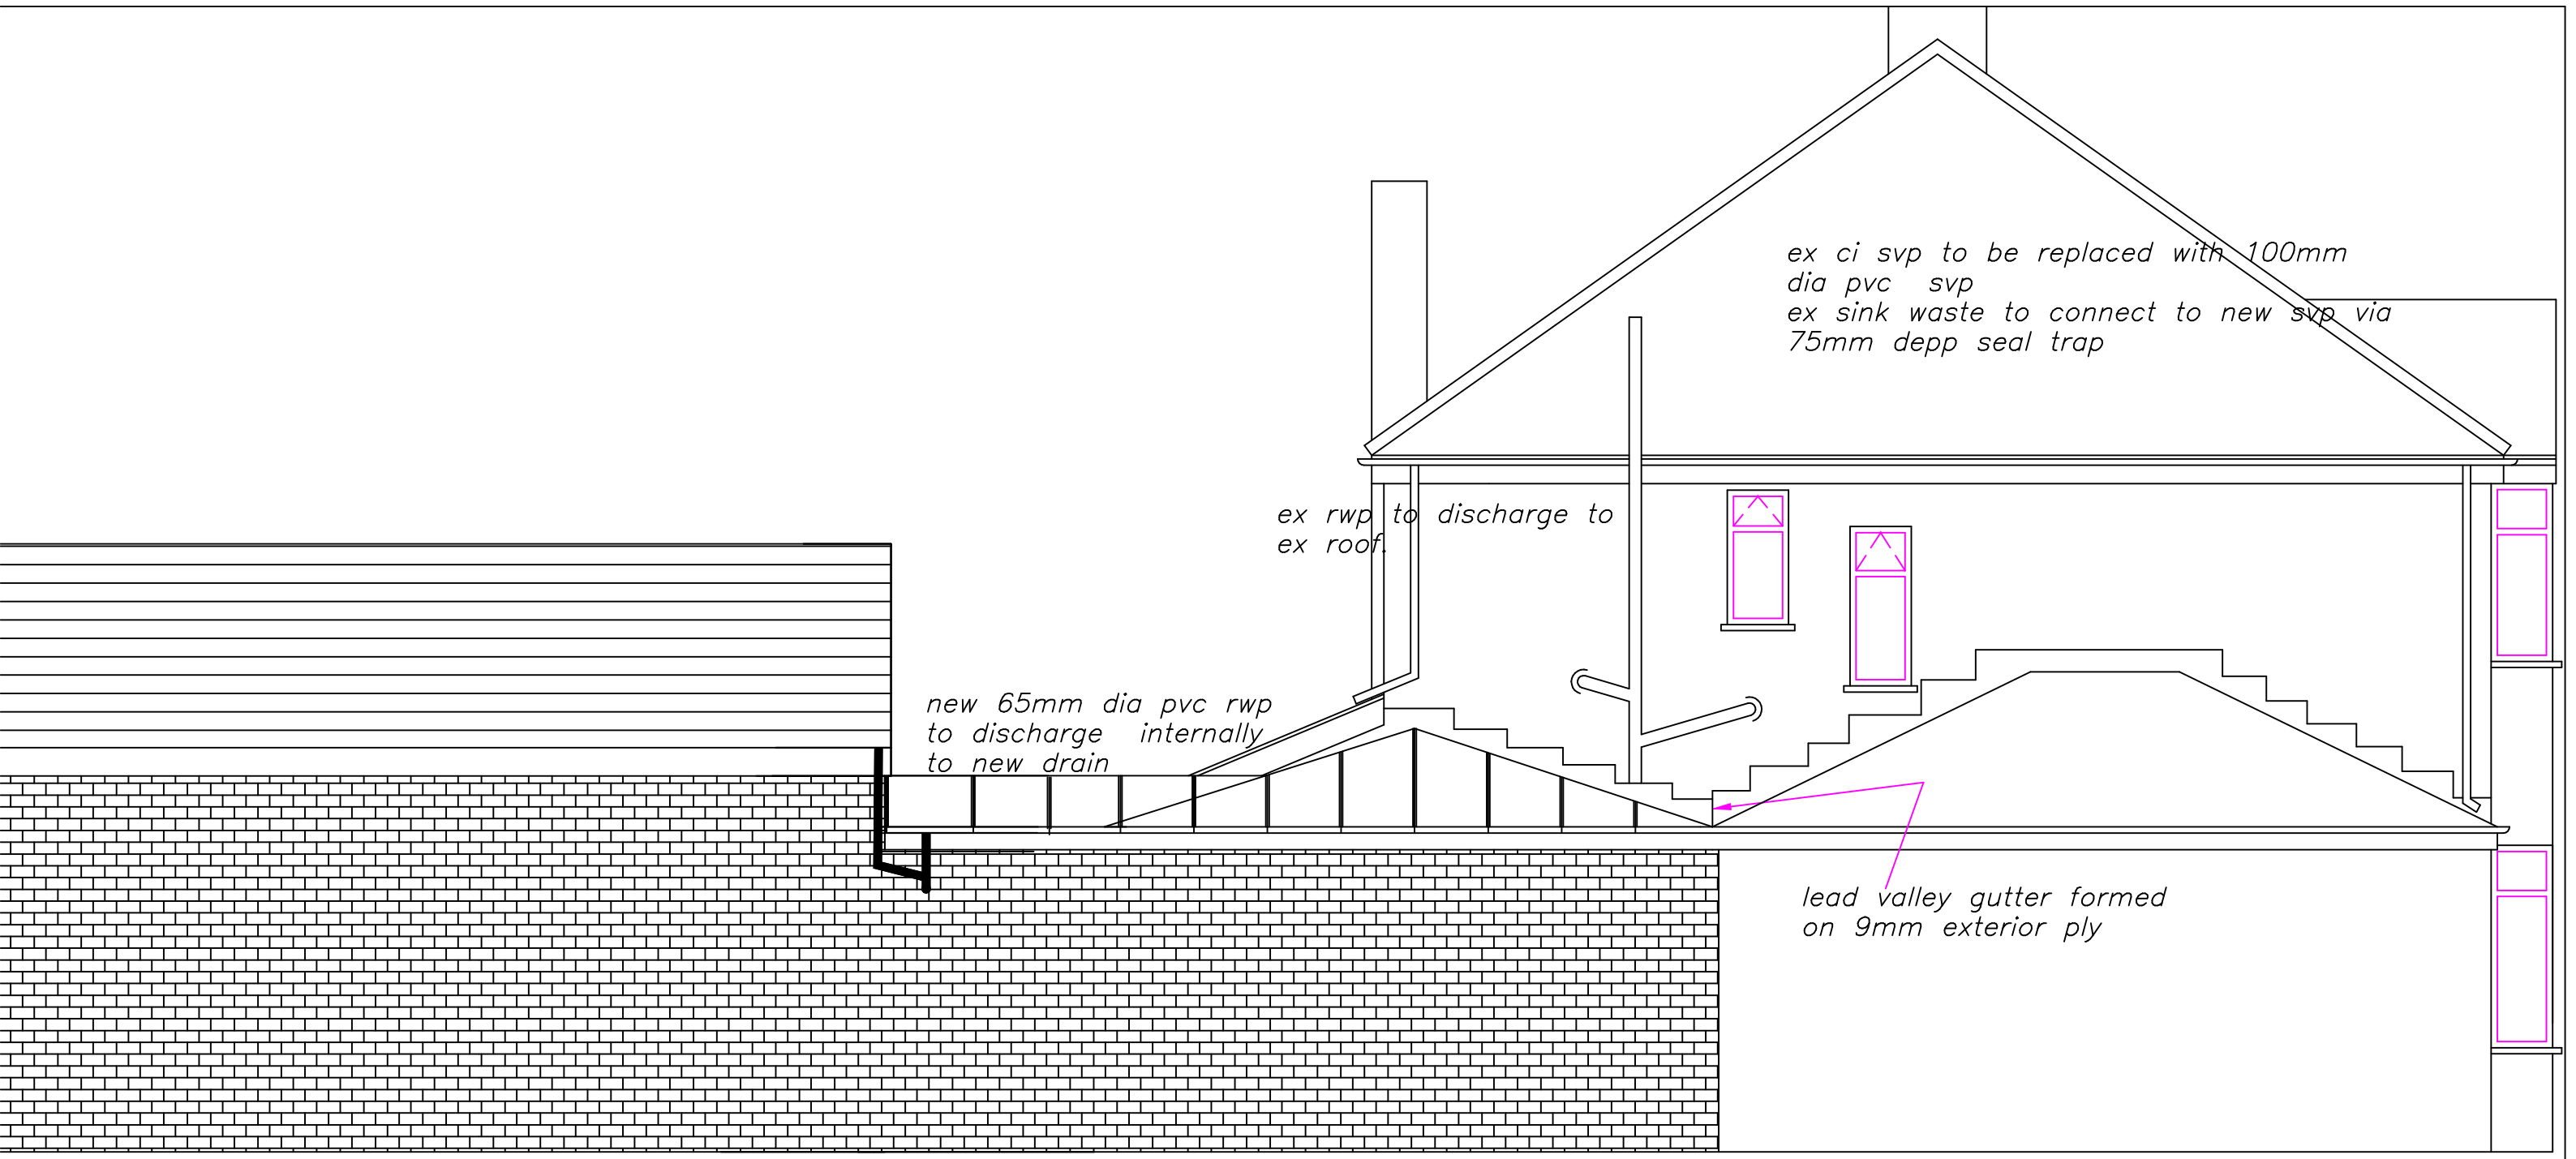


PROPOSED SIDE ELEV.

SCALE BAR 0 1 2 3 4 5

PROPOSED SIDE CONSERVATORY AND NEW HOBBY ROOM AT NO.53,VICTORIA AVENUE EAST, BLACKLEY, MANCHESTER.
FOR
MR.SCOTT

740-8986 07944-545610

SCALE:-1.50 DATE:- JULY'12