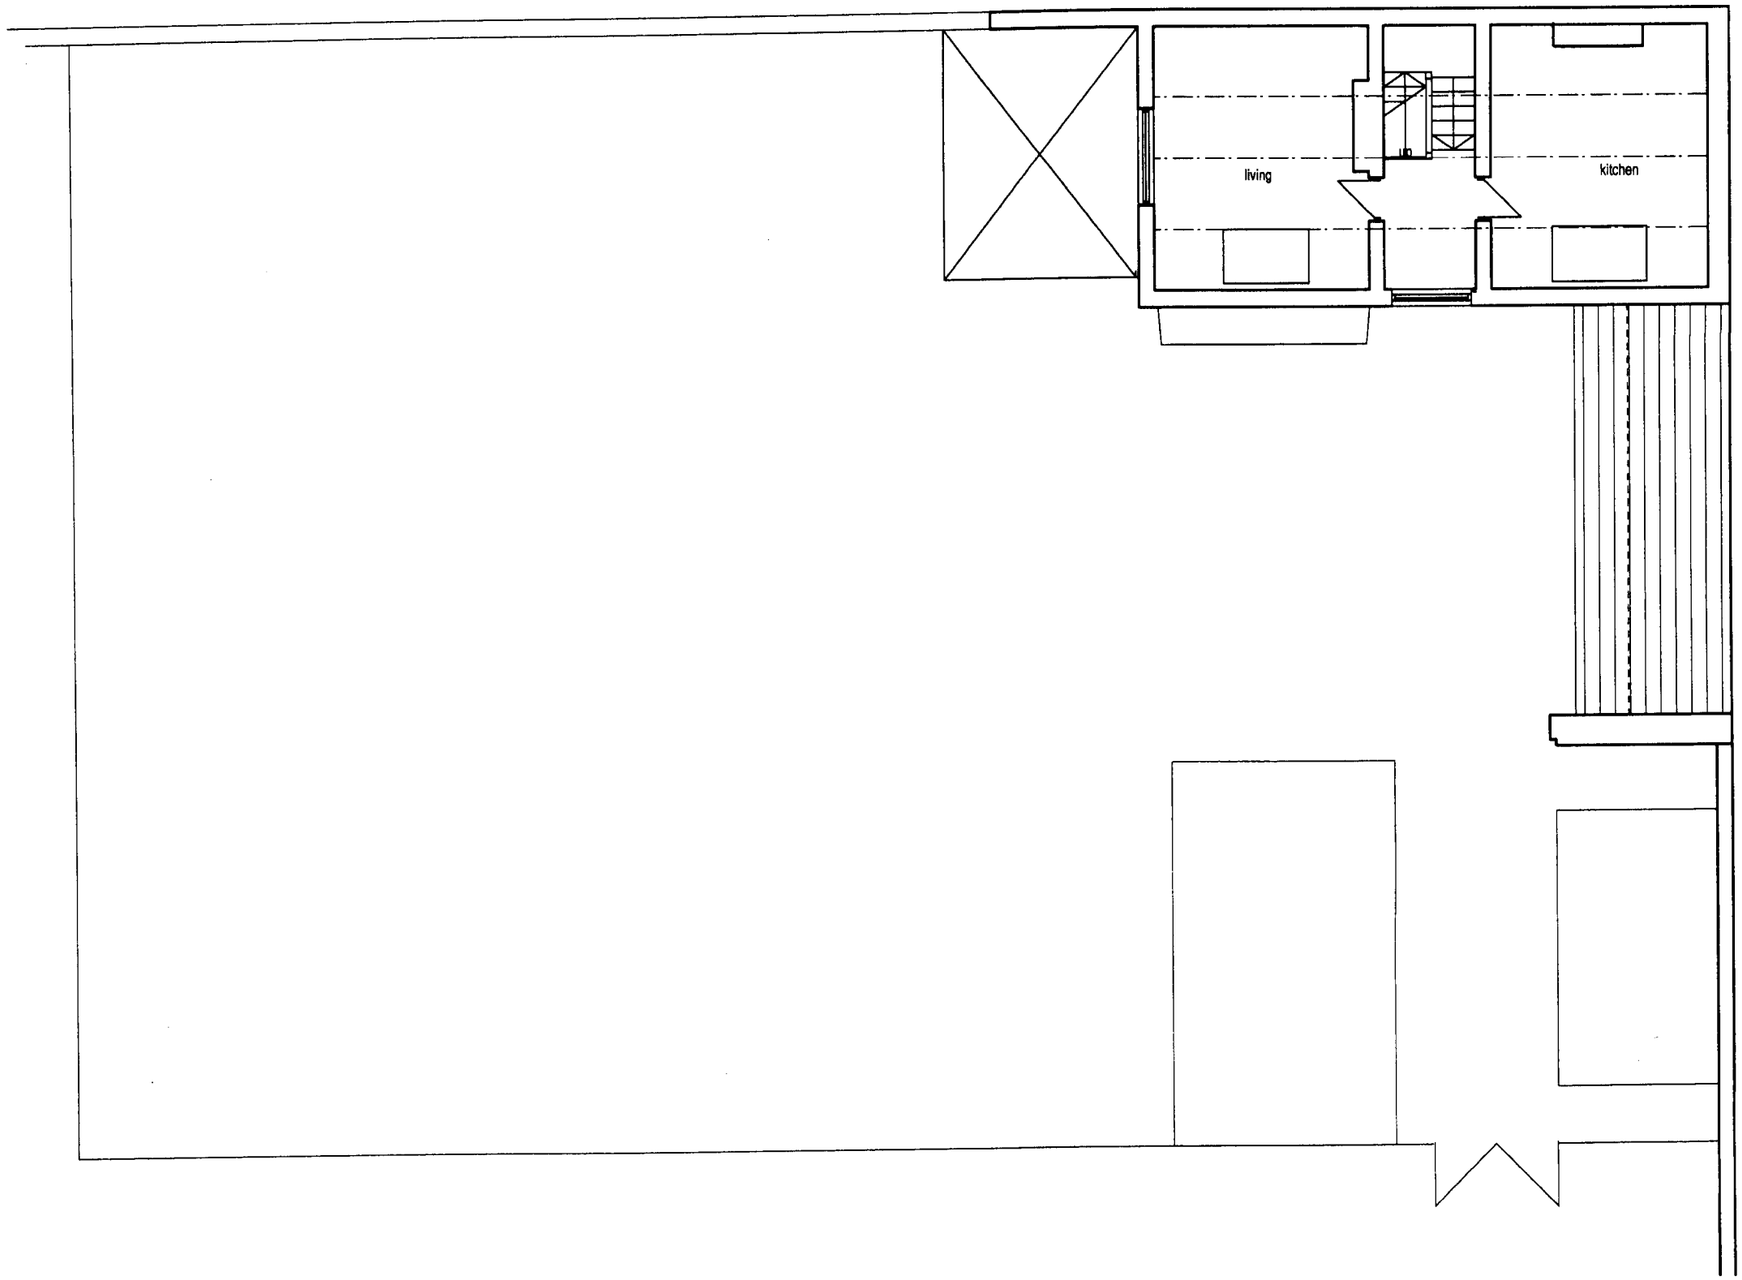


NOTES:
All site dimensions to be verified by contractor on site prior to work commencing.
Do not scale from this drawing
Only work to written dimensions

RECD - 3 MAR 2008
ACTION

STATUS: PLANNING

REV	ITEM	date	by

leighton architects
17 Brundretts Road
Manchester M21 9DA
Tel/fx:0161 881 0573
www.leightonarchitects.com

Client: Karen Flear

Project : Extension to 12a carlton Road Manchester

Title: Existing First Floor

Scale:	1: 100 @ A3	Drawn by: SPL
Date:	February 2008	Checked by:
Drawing no: 0726/L-003		Revision: