


Rear Elevation C

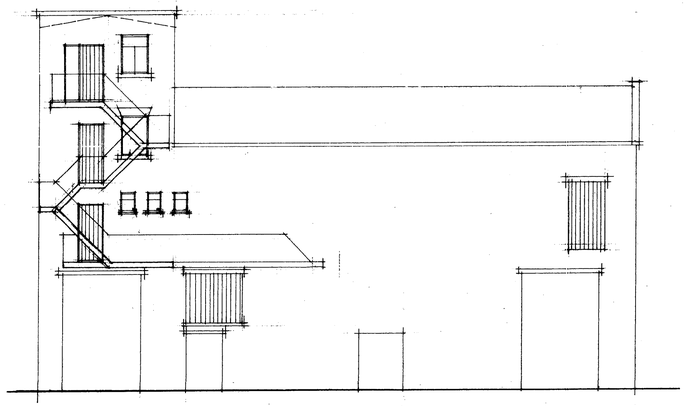

Front Elevation A


1

Proposed new entrance


Extg entrance

3


Entrance to college

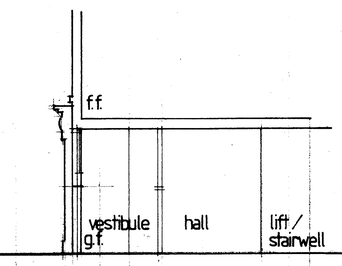

Section tho entrance showing level access to be read in conjunction with floorplans

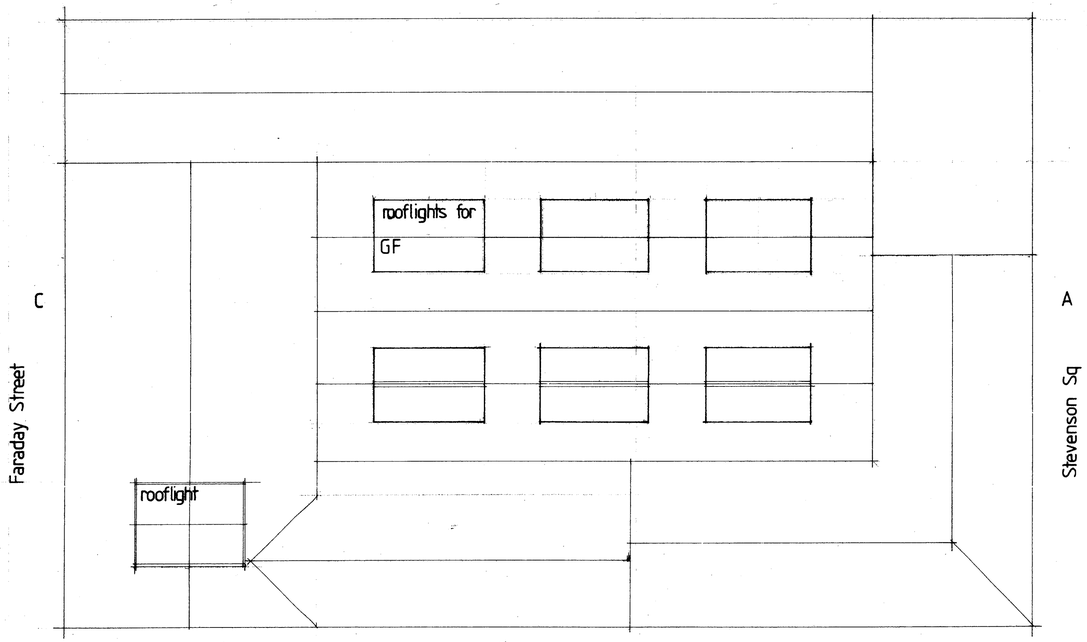

Roof Plan

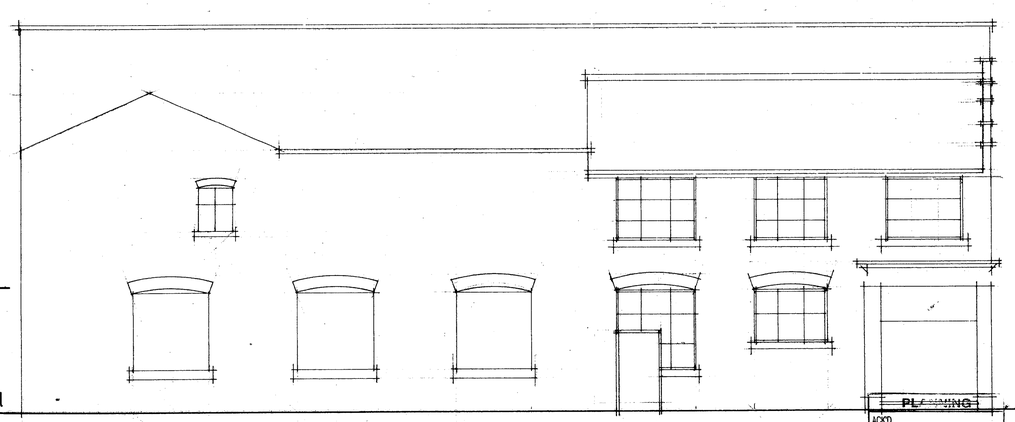

Side Elevation B

Note

No air conditioning equipment to be installed

PLANNING
ACK'D
REPLIED
RECD - 2 SEP 2008
M
M
M
REVISION | DATE

No:	Revision:	Date:	Initial:

ALPHA DESIGN
11 GILDA CRESCENT ROAD ECCLES M30 9AG
TELEPHONE : 061 707 5533

Project:	1-3 Stevenson Sq Ancoats Mcr
Title:	Elevations and Roof Plan (propsd)
Scale: 1:100	Date: June 08 Initial: CTW.
Drg. No:	4