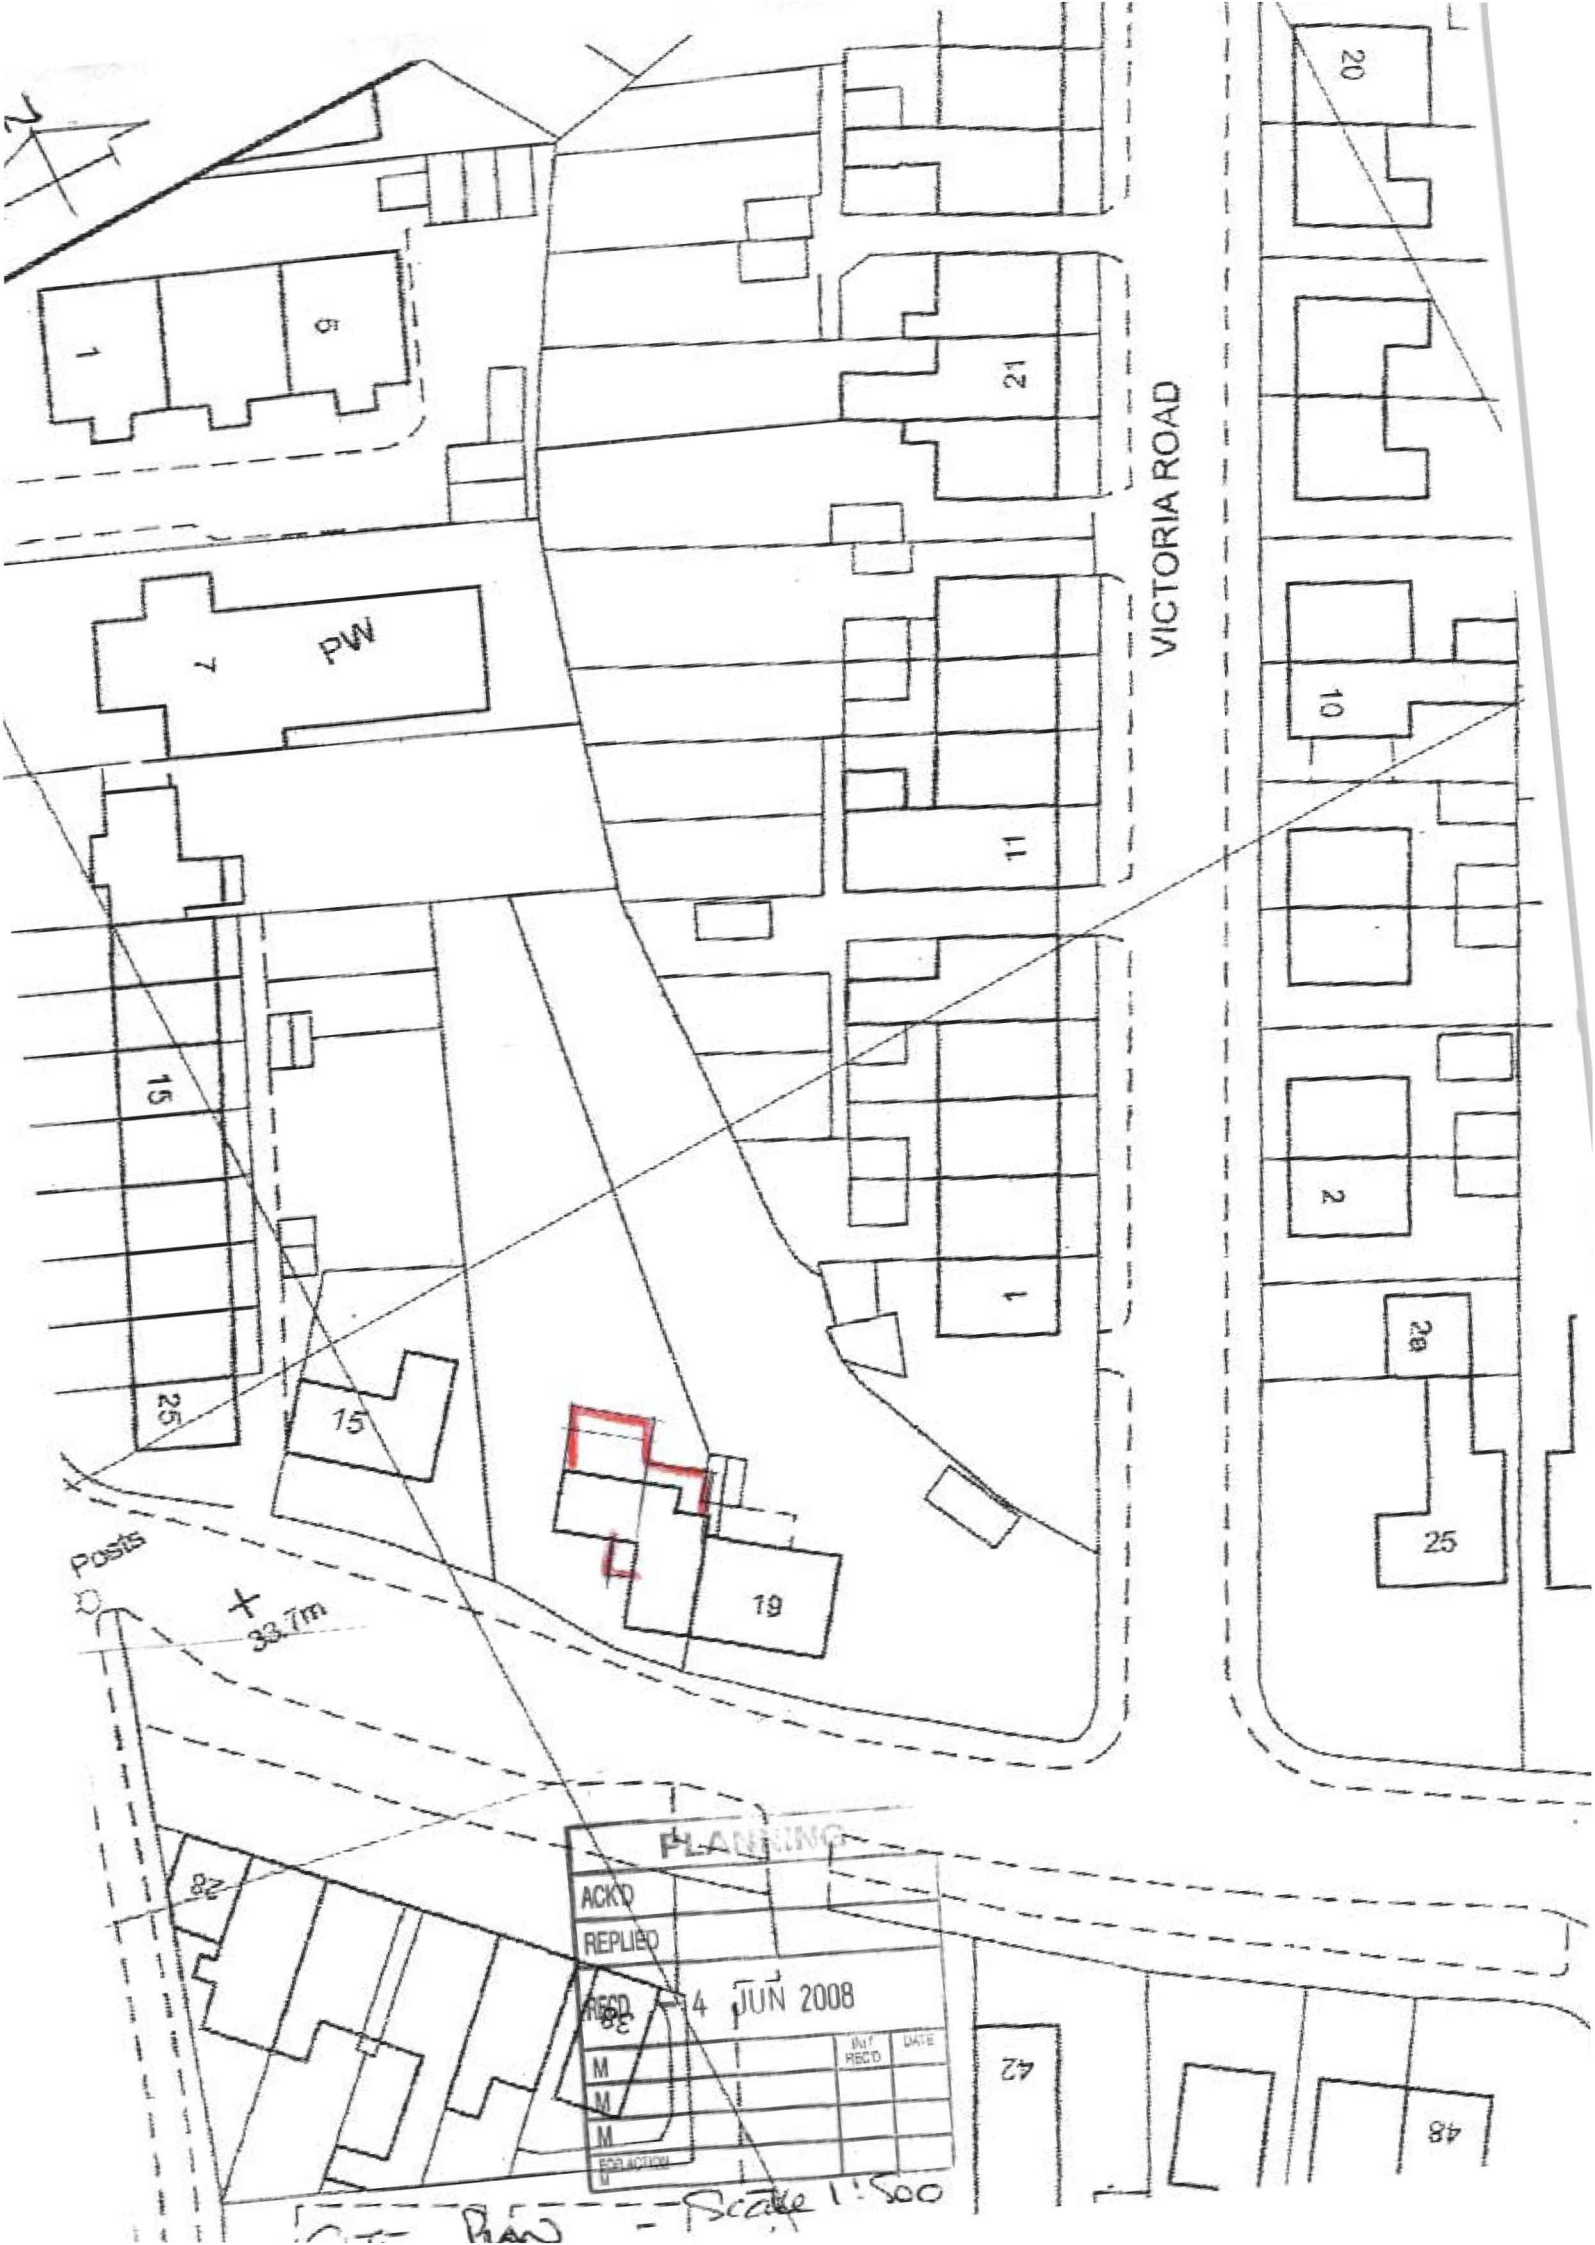
VICTORIA ROAD
PW
Posts
33.7m
PLANNING
ACK'D
REPLIED
RECD
14 JUN 2008
INIT REC'D
DATE
M
M
M
FOR ACTION
M
Scale 1:500

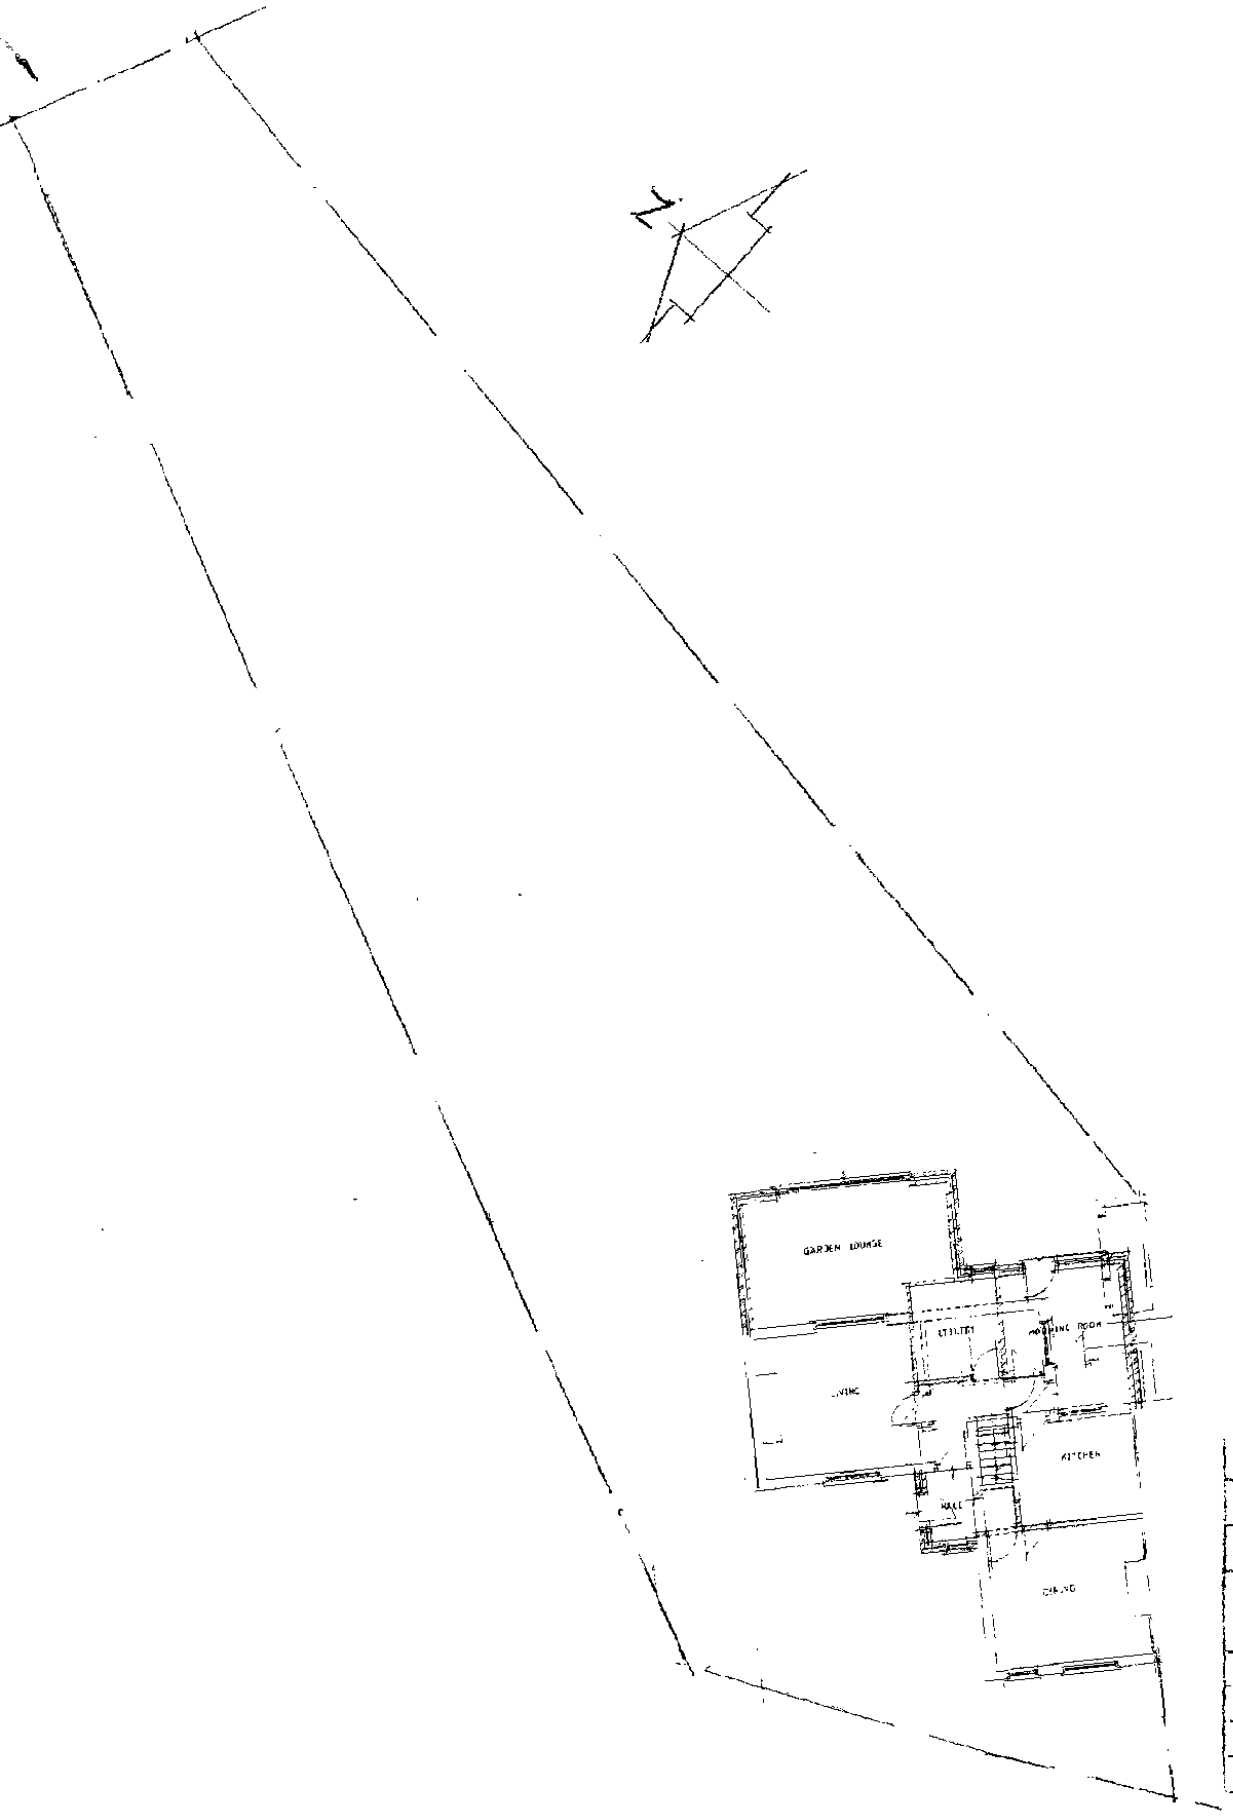


| PLANNING | | |
|---|---|---|
| ACK'D | | |
| REPLIED | | |
| RECD – 4 JUN 2008 | | |
| | INT RECD | DATE |
| | | |
| | | |
| | | |

Scale 1:200

SITE PLAN.