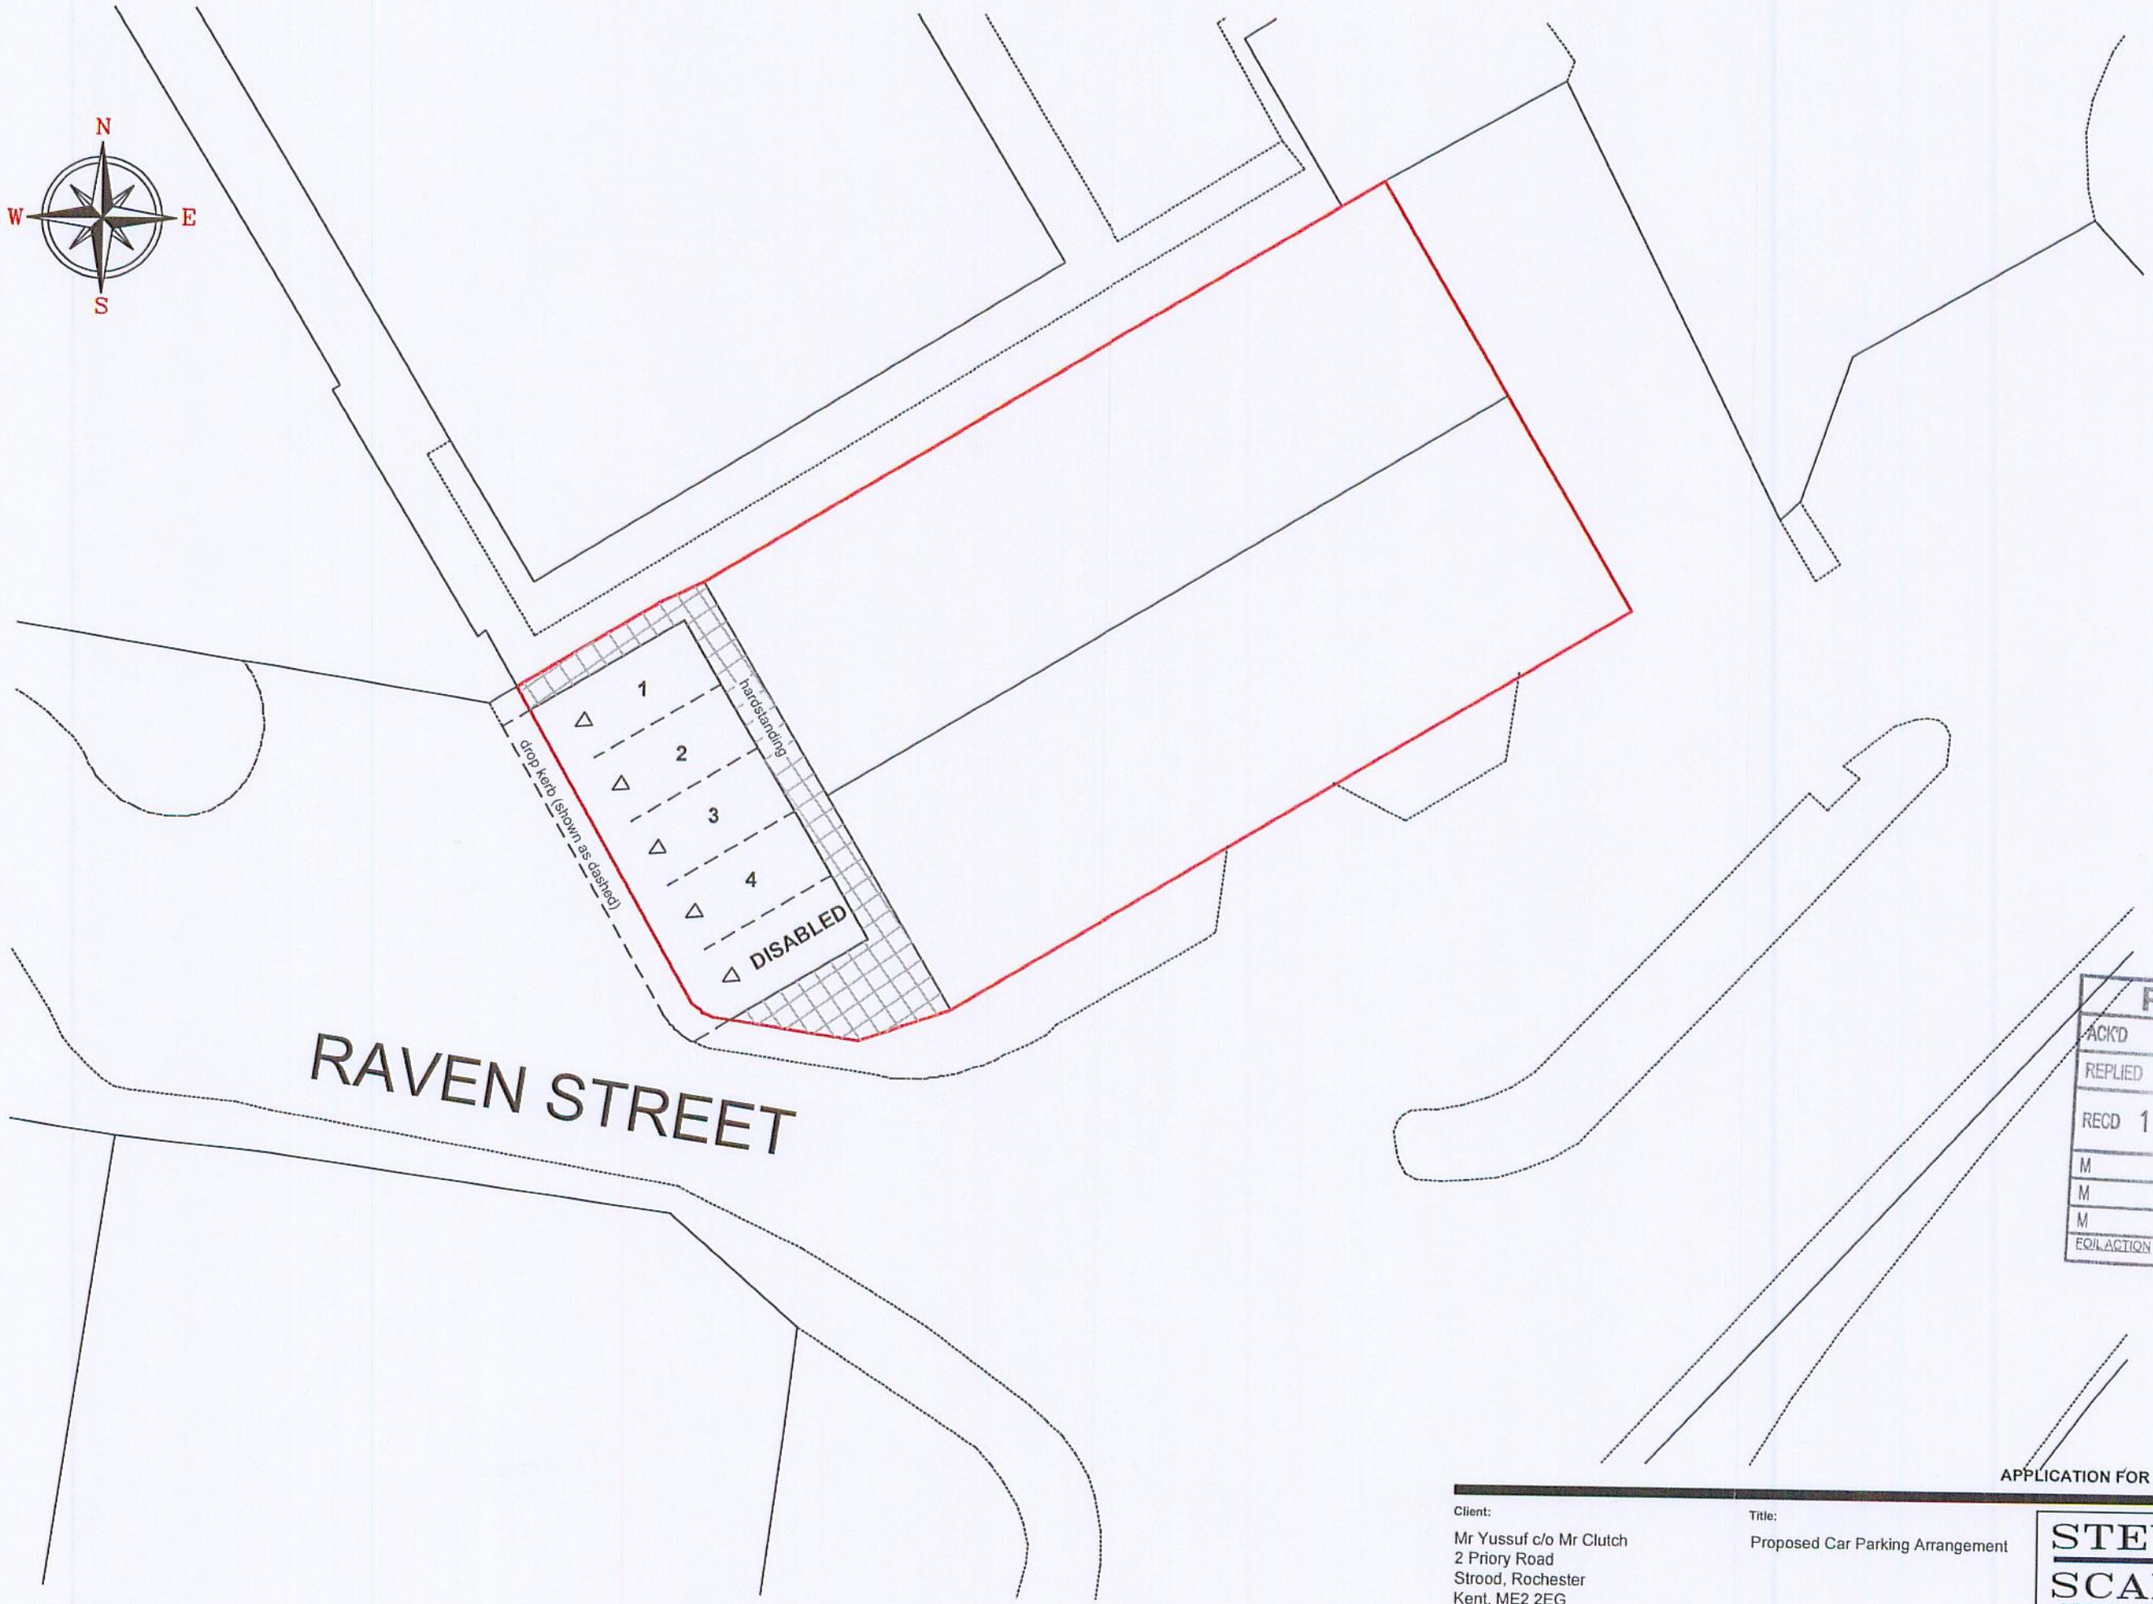


scale 1:200

PLANNING
ACK'D
REPLIED
RECD 17 OCT 2008
M
M
M
EO/L ACTION
INIT. REC'D
DATE

APPLICATION FOR PLANNING CONSENT

Client:
Mr Yussuf c/o Mr Clutch
2 Priory Road
Strood, Rochester
Kent, ME2 2EG

Title:
Proposed Car Parking Arrangement

Project:
Extension/Refurbishment/Alteration
Mr Clutch
Blackett Street

Drawing No.: 39862 - 104PL
Revision:
Scale: 1:500
Size: A3
Drawn: CJW
Date: 14/10/08

STEVENS SCANLAN LLP
SURVEYORS – VALUERS – ARCHITECTS
73 Mosley Street
Manchester
M2 3JN
Tel: 0161 236 8781
Fax: 0161 236 8531
e-mail: manchester@stevens-scanlan.co.uk