


EXISTING REAR ELEVATION

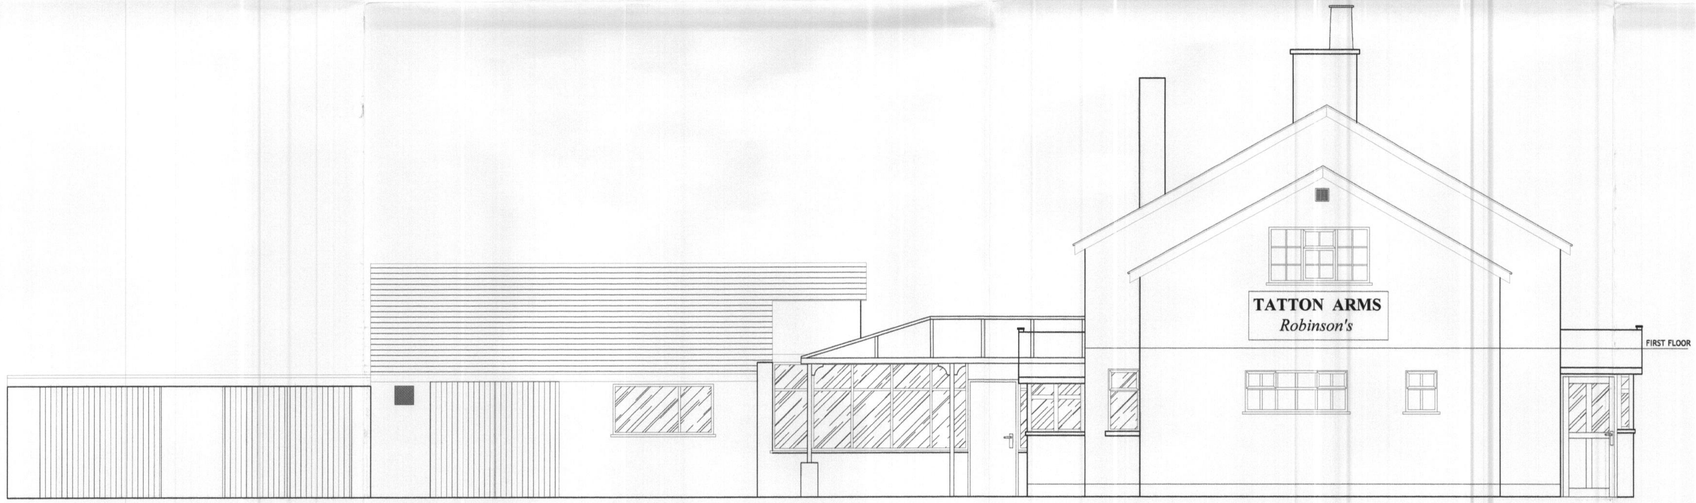

EXISTING LH ELEVATION

© Frederic Robinson Limited

1. Do not scale this drawing.
2. All dimensions to be checked and verified on site.
3. This drawing is to be read in conjunction with all other relevant drawings and specifications.
4. Any discrepancies in the drawings are to be reported immediately to the Property Deparment at Frederic Robinson Limited.
5. This drawing is not to be used for construction or sales purposes unless expressly marked as such.

Revisions:
No revision

Drawing Title:
EXISTING REAR & L.H ELEVATIONS.

Drawing Number:
T04-P.02

Revision:

Scale:
1:50 at A1

Drawn:
BL

Date:
19.12.08

Project:
TATTON ARMS
WYTHANSHAWE

Frederic Robinson Limited
Property Department
Unicorn Brewery
Stockport Cheshire
SK1 1JJ
Tel: +44 (0)161 480 6571
Fax: +44 (0)161 476 6011

ROBINSONS
FAMILY BREWERS