PROPOSED FLOOR PLANS AND ELEVATIONS

Notes

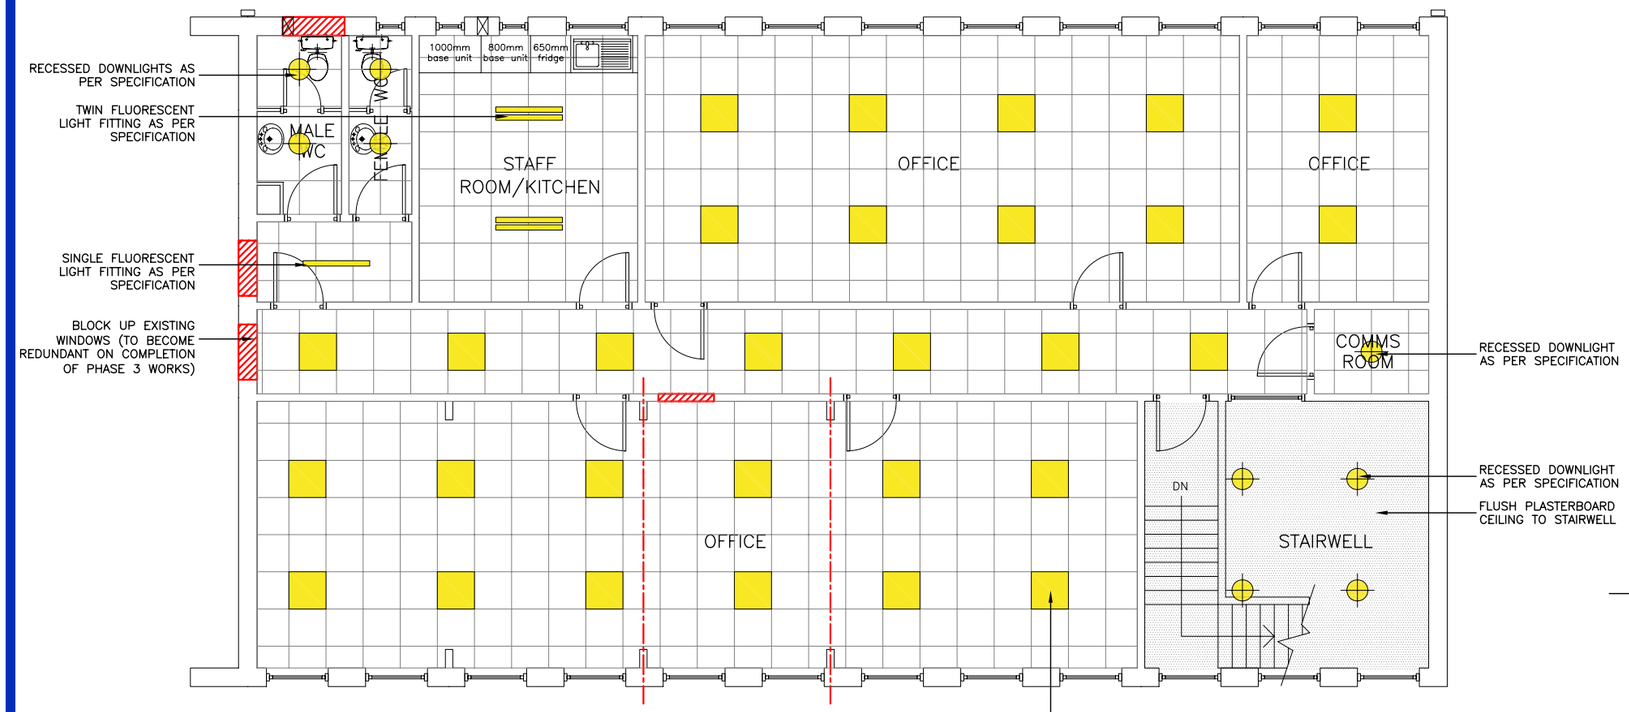

Proposed 1st Floor Plan

SCALE 1:50

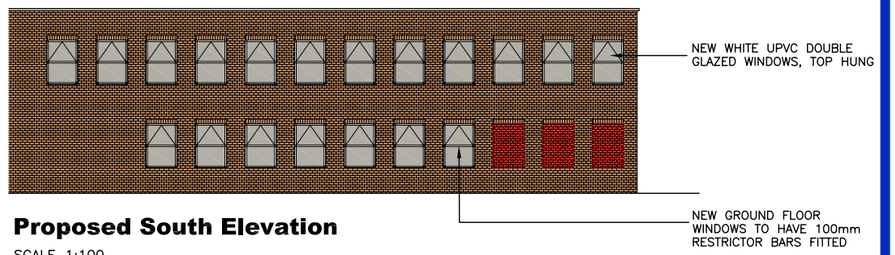

Proposed South Elevation

SCALE 1:100

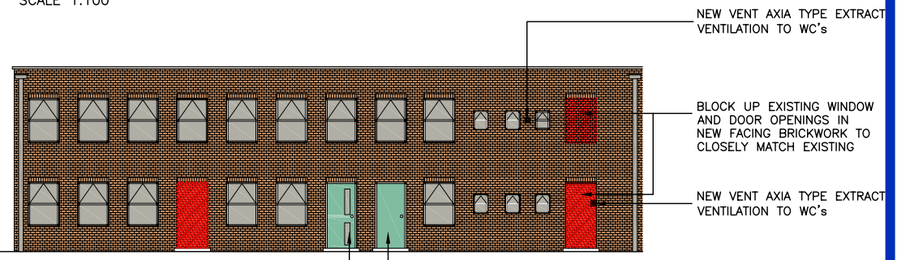

Proposed North Elevation

SCALE 1:100

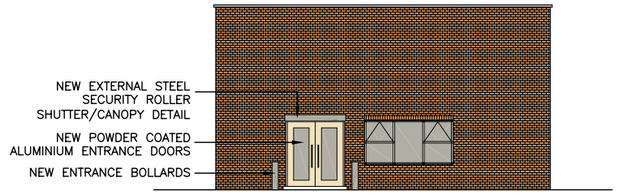

Proposed East Elevation

SCALE 1:100

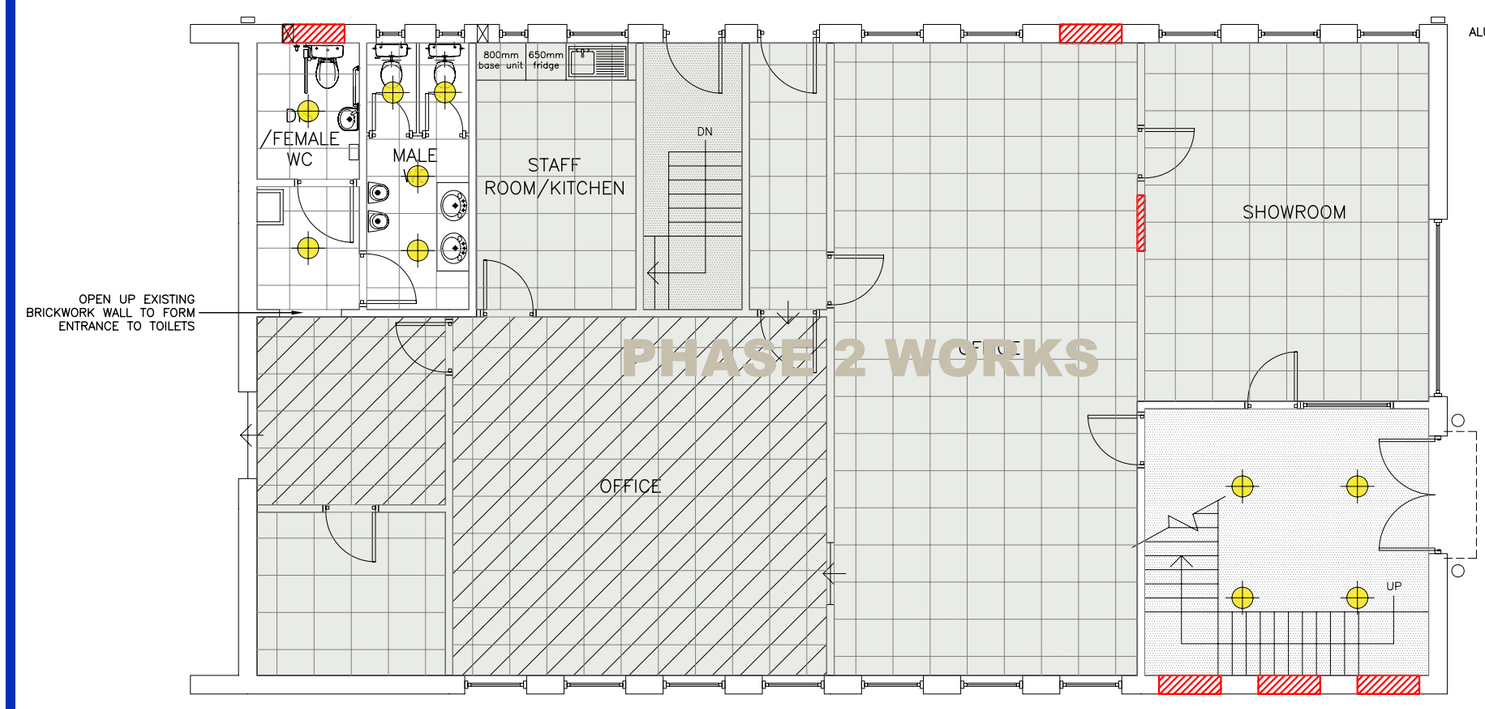

Proposed Ground Floor Plan

SCALE 1:50





Rev	Description	Date	By	Chck'd

King Sturge
International Property Consultants

King Sturge LLP
One Piccadilly Gardens
Manchester M1 1RG

T +44 (0) 161 236 8793
F +44 (0) 161 228 7972

www.kingsturge.com

Client: EVANS TEXTILE SALES LTD	Scale: VARIOUS @ A1
Project: OFFICE REFURBISHMENT CHRISTY TEXTILES, HELMET STREET, MANCHESTER	Date: APRIL 2007
	By: PJH / Checked: SPT
Description: PROPOSED FLOOR PLANS AND ELEVATIONS	Job: M19976B
	Drg: 02 / rev

DO NOT SCALE THIS DRAWING. CHECK ALL DIMENSIONS ON SITE

THIS DRAWING IS PROTECTED BY COPYRIGHT. IT MAY NOT BE REPRODUCED IN ANY FORM OR BY ANY MEANS FOR ANY PURPOSE, WITHOUT GAINING PRIOR WRITTEN PERMISSION FROM KING STURGE

CHRISTY TEXTILES HELMET STREET MANCHESTER

C:\CAD & PHOTO FILES - by Job No\M19000B-M20000B\M19976B - Evans Textiles Sales Ltd - Unit 22, Piccadilly Trading Estate, Gloding Road, Manchester\M19976B-02.dwg, PLOT A1, 01/05/2007 11:12:49, Padmeye, Adobe PDF, AS, 0.0393701:1.98182