
COPYRIGHT OF ATELIER MB LTD
DO NOT SCALE FROM THIS DRAWING
DIMENSIONSTO BE CHECKED ON SITE

Proposed
Existing
Downstand beams
Extent of works
Rooflights

Note: External walls fall outside extent of works.

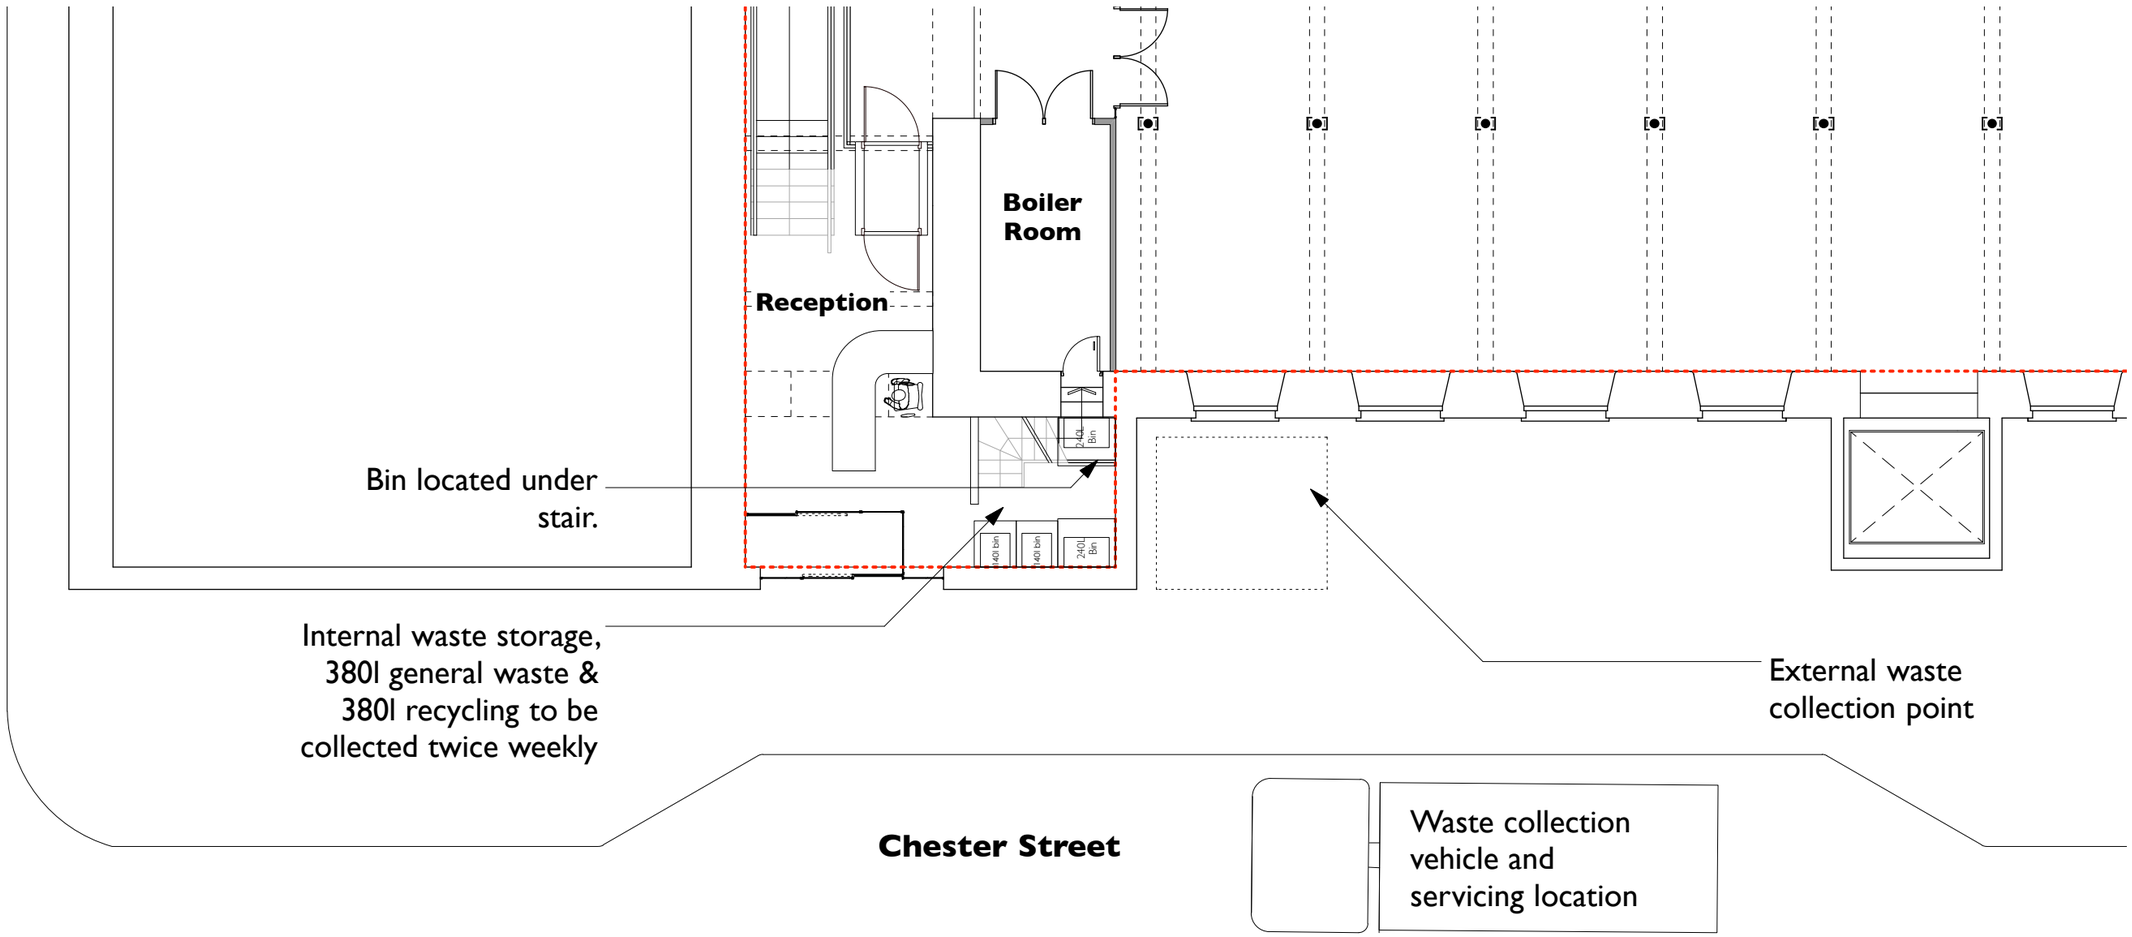

Chatham Mill
Manchester

Waste Management
Proposed

scheme	1624
drwg no.	**P(900)**
rev	/
scale	**1:200@A3**
date first drawn	Oct 16
drawn	RG

***SK** sketch **P** proposed **T** tender **C** construction **AB** asbuilt*

www.ateliermb.co.uk
t 0161 236 0051
e architect@ateliermb.co.uk

Atelier MB
Urban Architects