The designs and details on this drawing are copyright and must not be reproduced without the permission of JOHNSON FELLOWS LLP © 2008

All dimensions, sizes etc., to be checked on site by the contractor before work commences.
Figured dimensions to be used in preference to scaling.
Any errors or omissions must be reported to JOHNSON FELLOWS LLP at once.

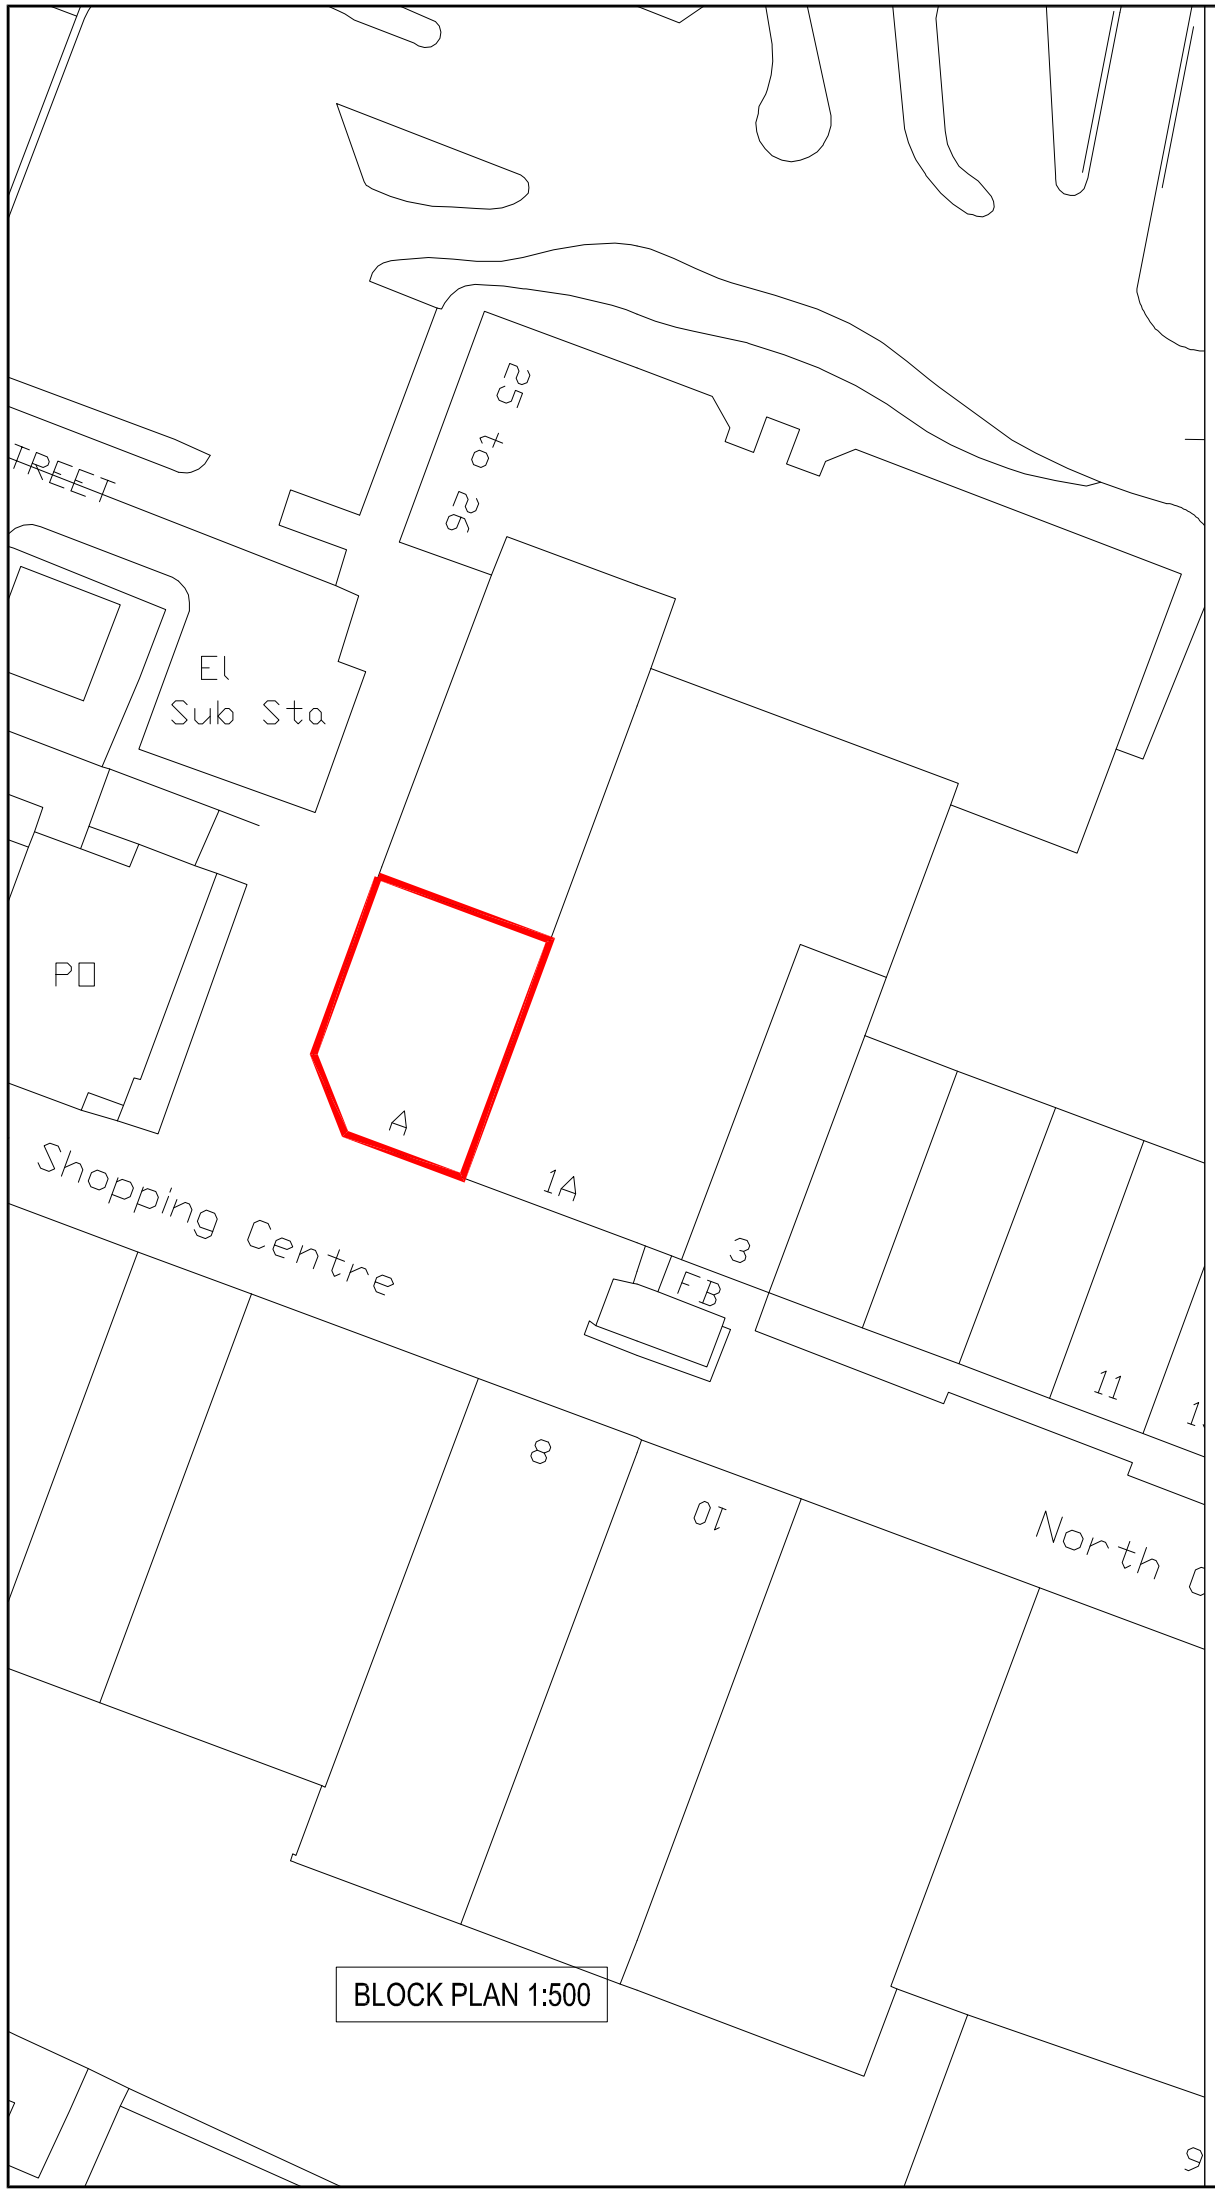

BLOCK PLAN 1:500

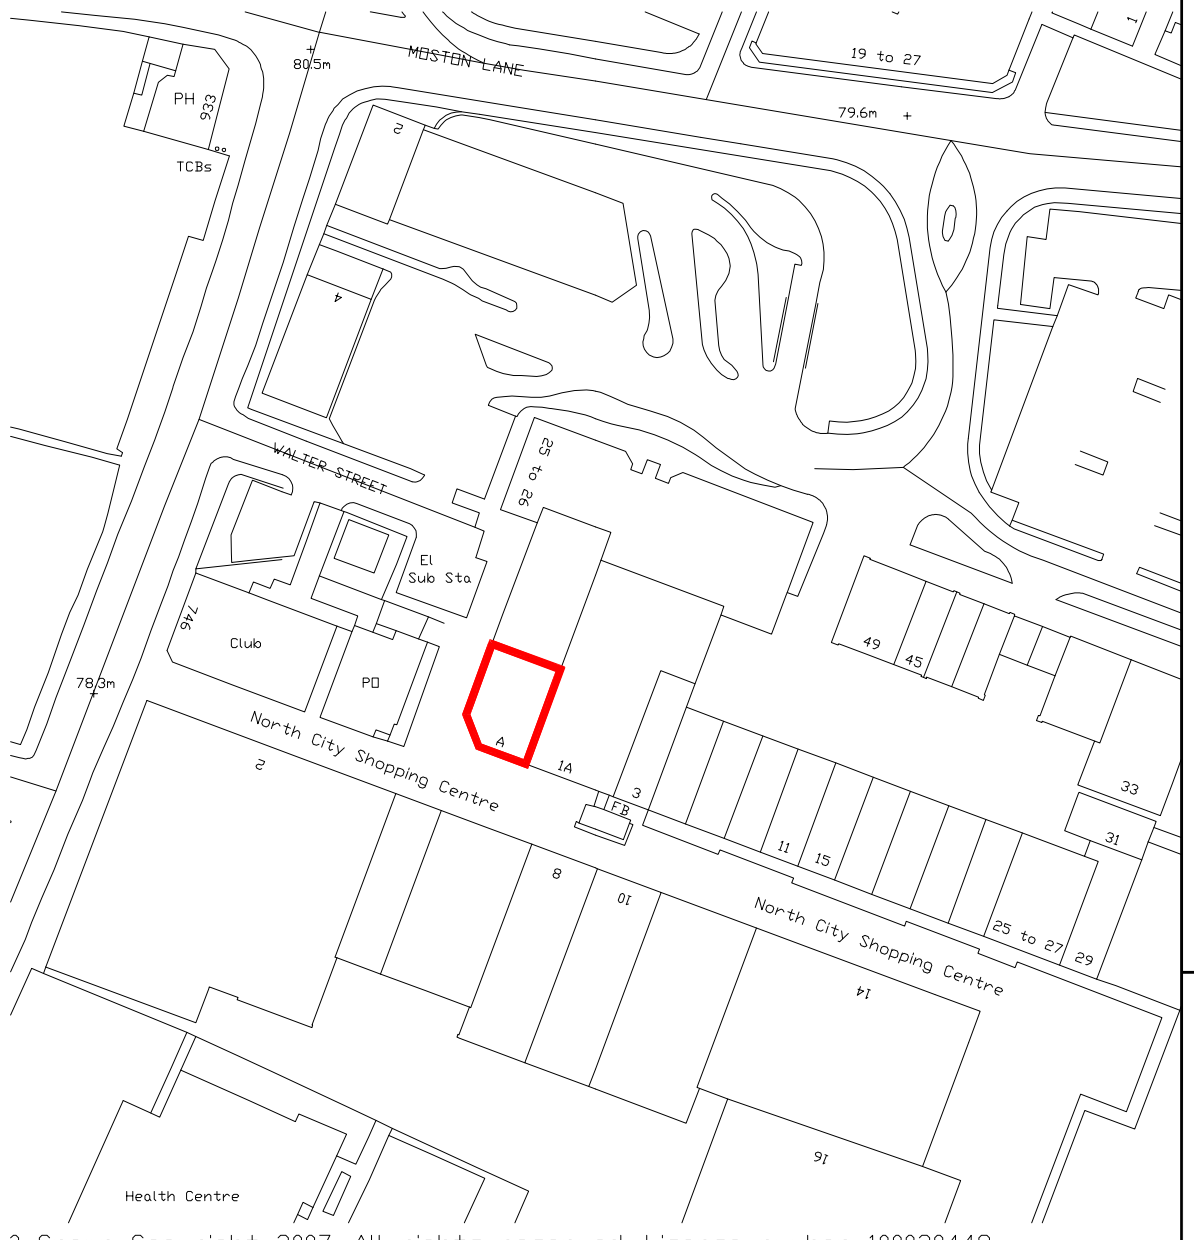

? Crown Copyright 2007. All rights reserved. Licence number 100020449

LOCATION PLAN 1:500

JOHNSON FELLOWS
CHARTERED SURVEYORS

LONGBOW PROFESSIONAL CENTRE, LONGBOW CLOSE, BATTLEFIELD
SHREWSBURY SY1 3GZ
Telephone: 01743 461777 Facsimile: 01743 461778

Client
ASDA STORES LTD

Project
CONVERSION OF UNIT A NORTH CITY SHOPPING CENTRE HARPHURHEY TO 2NO. UNITS

Drawing Title
BLOCK PLAN AND LOCATION PLAN

Scale	Drawn by	Date	Revision
1:500 & 1:1250	PJS	13/05/2008	-

Project No.	Drawing No.
A 36.5	01