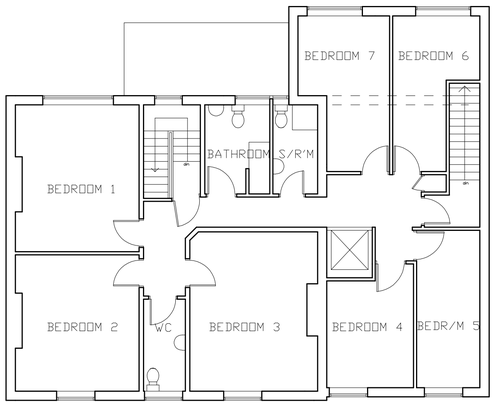

PLAN OF EXISTING FIRST FLOOR

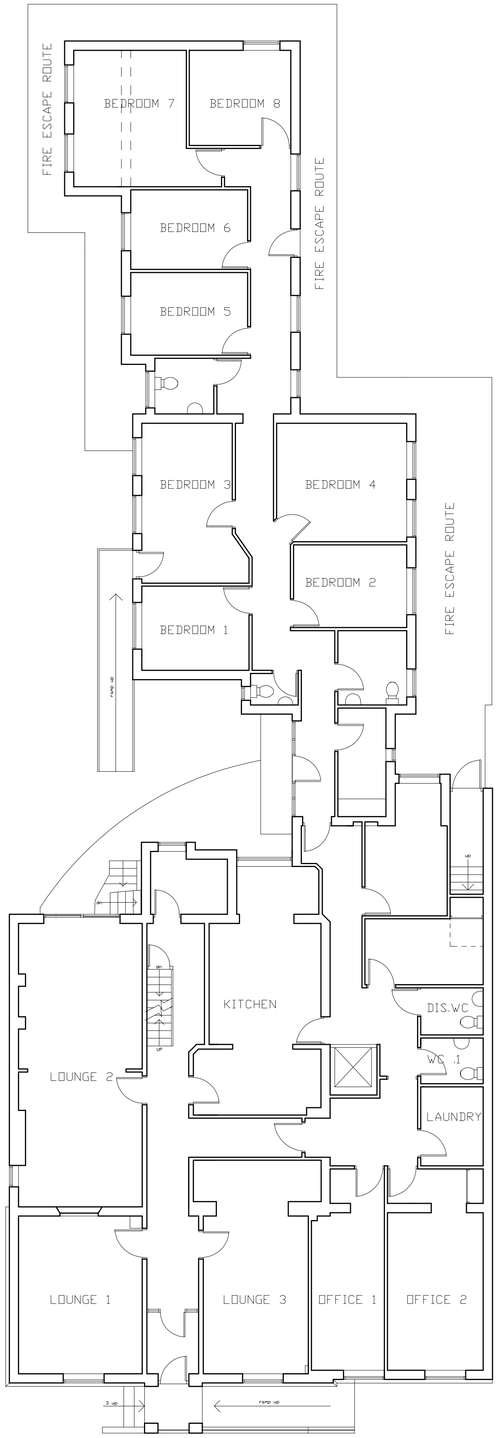

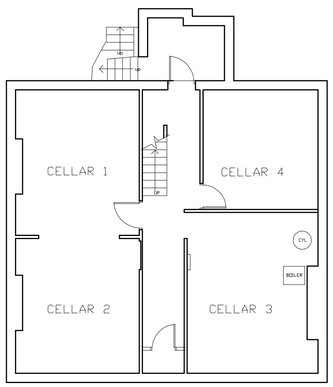

PLAN OF EXISTING BASEMENT

PLAN OF EXISTING GROUND FLOOR

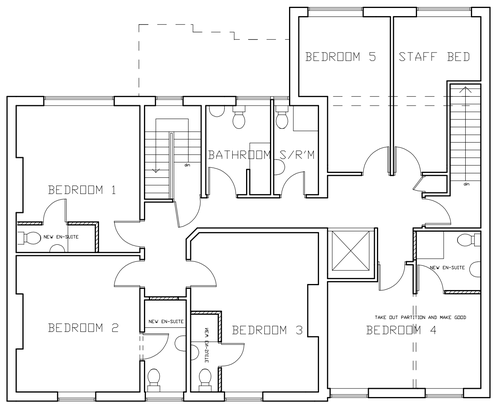

PROPOSED PLAN OF FIRST FLOOR

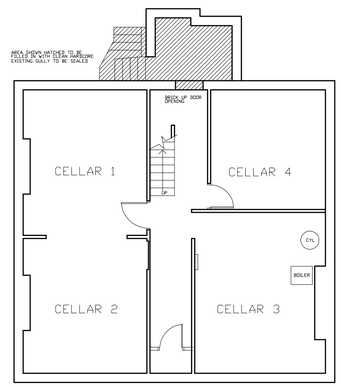

PROPOSED PLAN OF BASEMENT

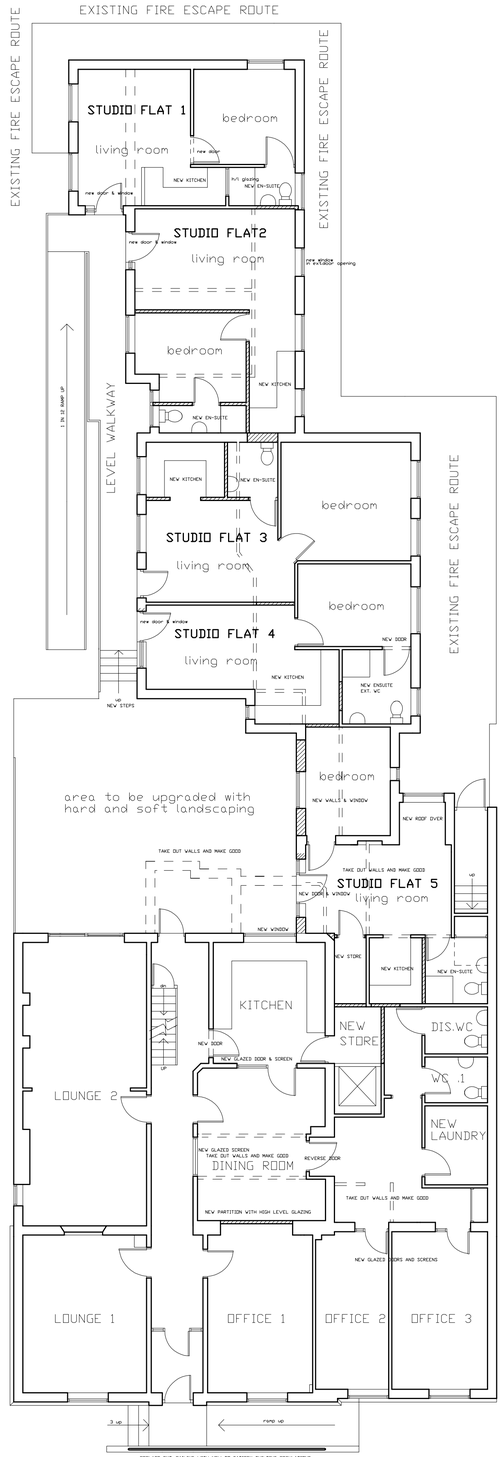

PROPOSED PLAN OF GROUND FLOOR

DATE	BY	REVISION

EXISTING AND PROPOSED PLANS
FOR THE
ERECTION OF EXTERNAL RAMPS,
NEW EXTERNAL DOORS, ROOF AND
INTERNAL ALTERATIONS
329 NORTH ROAD, CLAYTON

D.P.W
Design
ARCHITECTS

183 WELLINGTON ROAD NORTH
STOCKPORT
GREATER MANCHESTER
SK4 2PB
TEL/FAX 0161 442 4044

DRAWN BY	CHECKED BY
P.W	P.W
DATE	SCALE
09/05/11	1:100
DRAWING No.	
9253	02