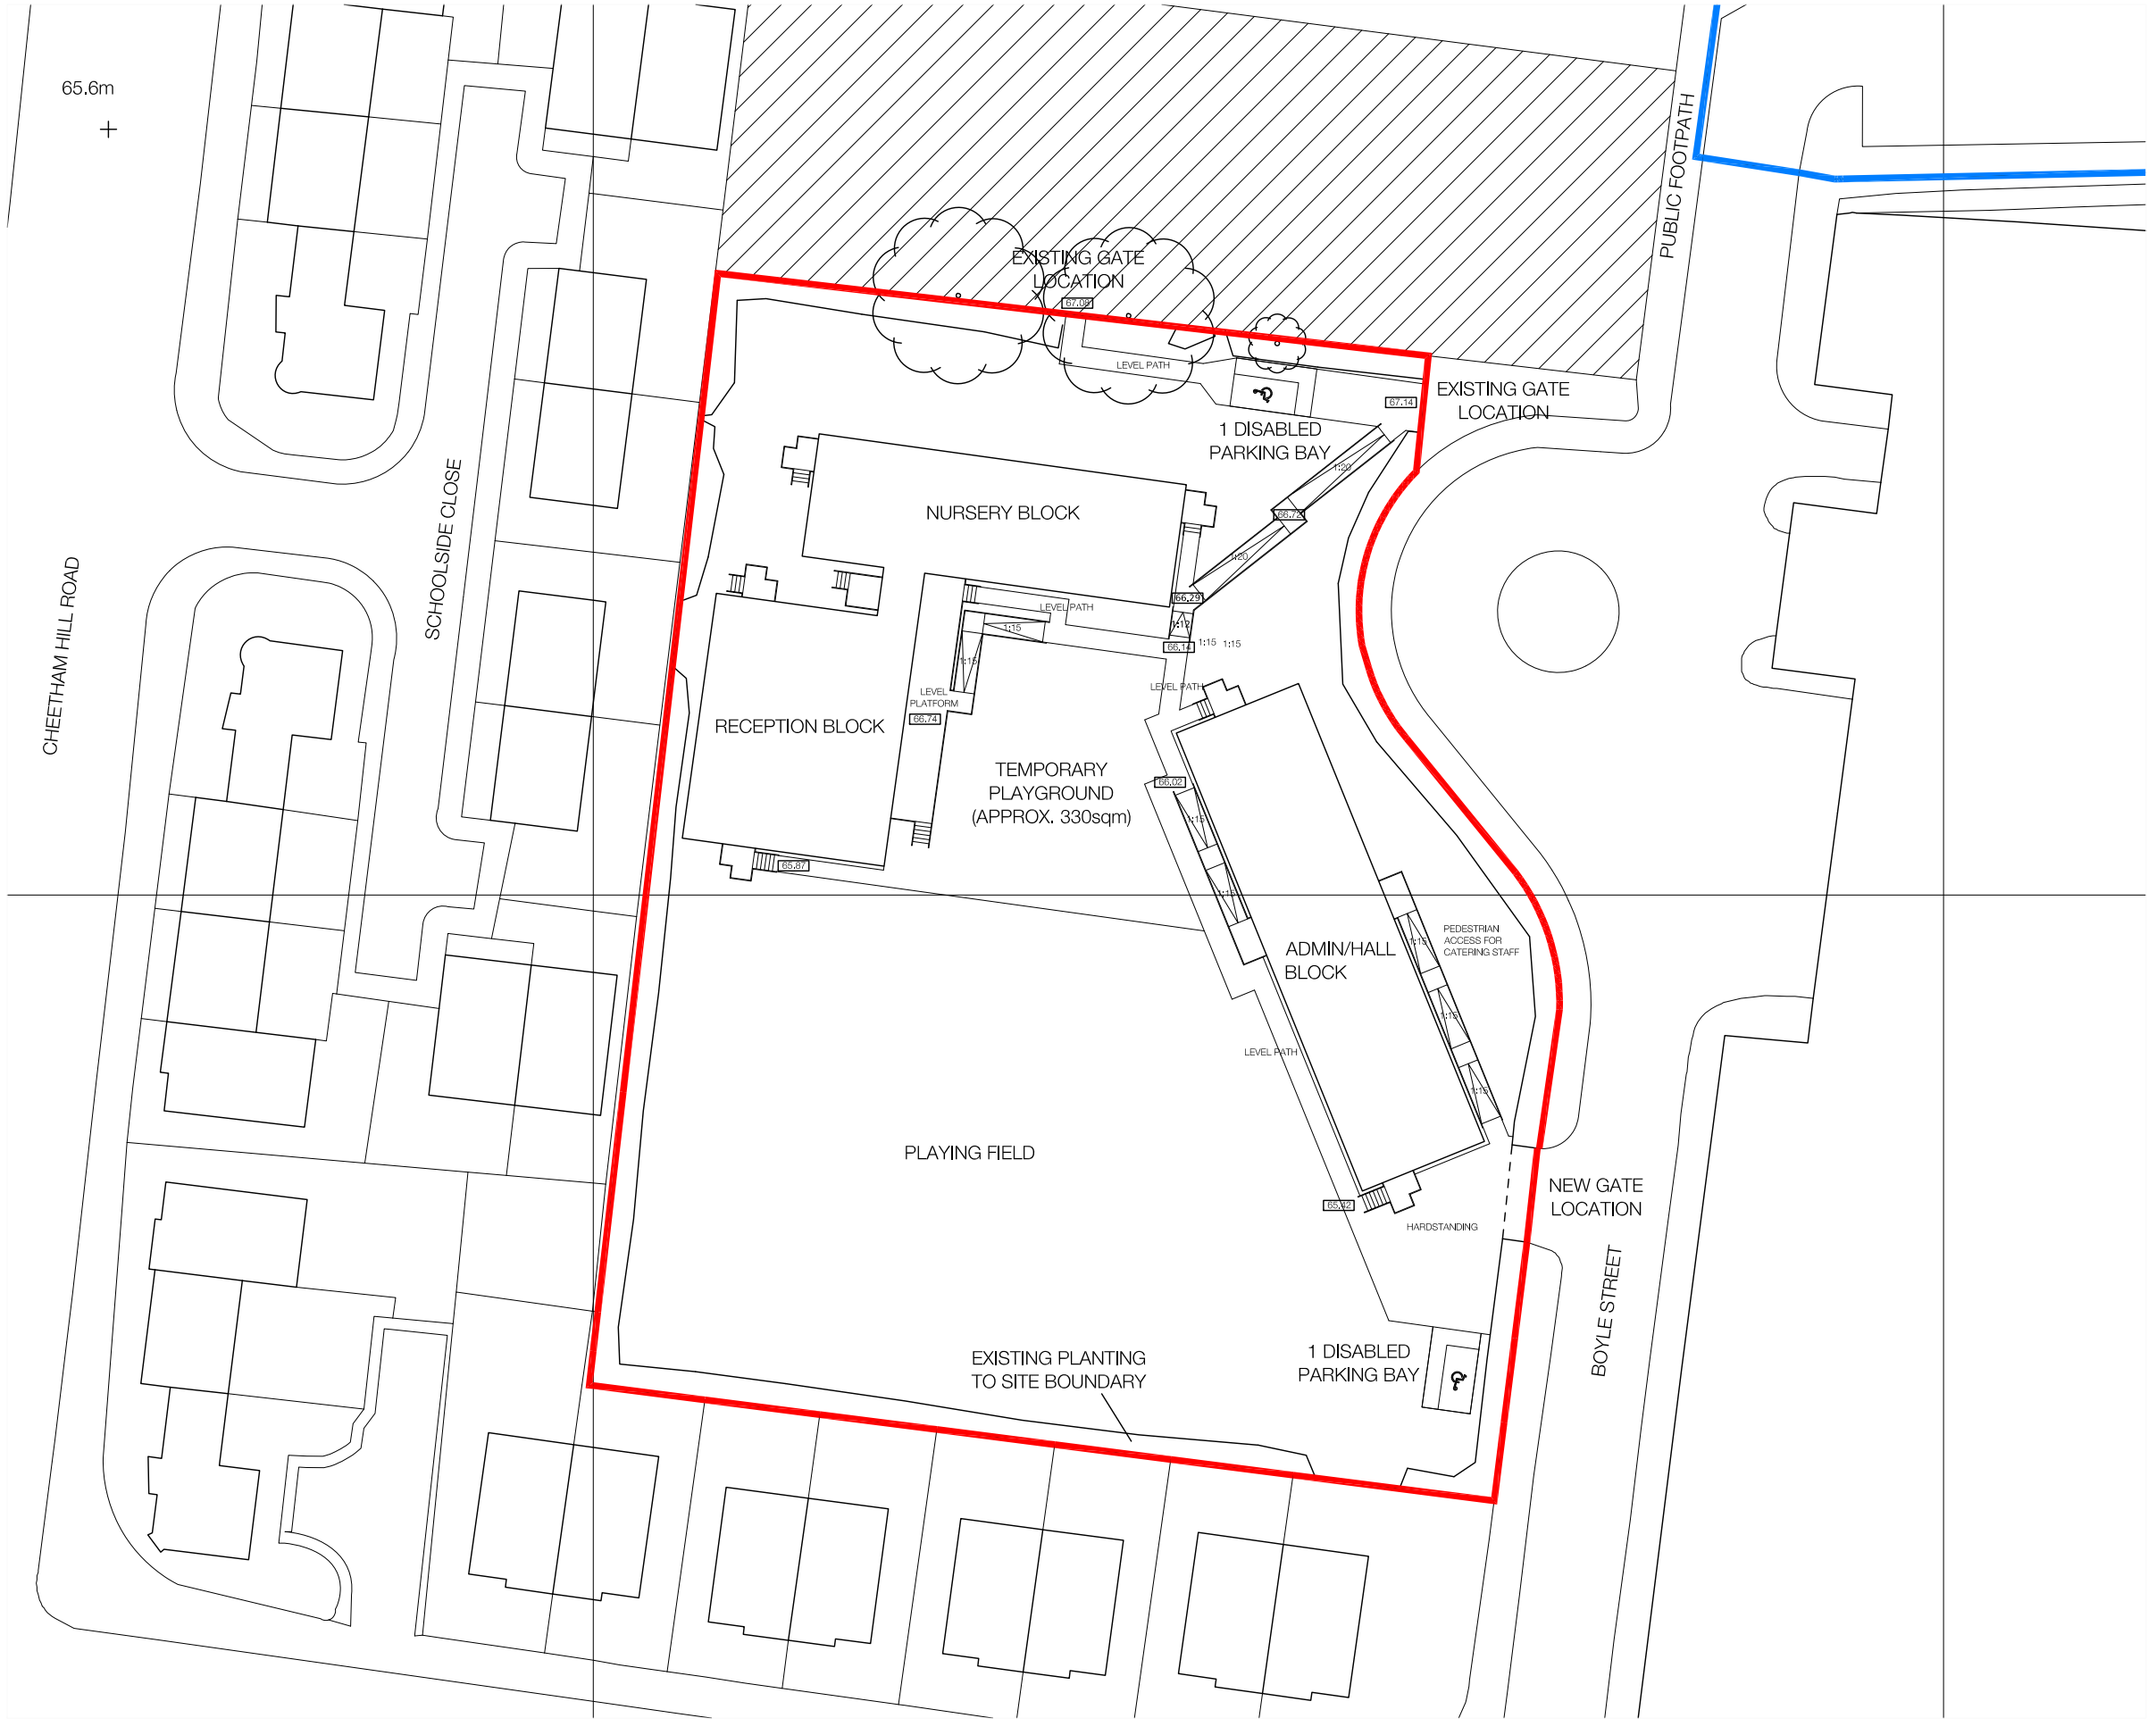

north

0 5 10 15 20 30 40 50 60

REVISIONS

Based upon the Ordnance Survey dated:
February 2012
1:1250 scale,
With the permission of
The Controller of Her Majesty's Stationary Office
(c) Crown Copyright
DLA Architecture Ltd,
Wakefield 41 Business Park,
Wakefield WF2 0XJ
Licence No: 100026679

KEYS

- APPLICATION BOUNDARY
- ADJOINING OWNERSHIP
- COUNCIL OWNED LAND

NOTES

THIS DRAWING IS FOR INFORMATION ONLY AND SHOULD BE READ IN CONJUNCTION WITH SIBCAS DRAWINGS 072 12 01 (S-1) TO 072 12 04 (S-1) (DATED MARCH 2012).

BASED ON THE FOLLOWING DRAWINGS:

- OS SURVEY (DATED FEB 2012) PROVIDED BY PROMAP
- TOPO. SURVEY (DATED FEB 2012) PROVIDED BY SITE ENGINEERING PERSONNEL AND BRAMALL CONSTRUCTION
- ALL SIBCAS DRAWINGS LISTED ABOVE

DO NOT SCALE OFF THIS DRAWING.
WORK TO FIGURED DIMENSIONS ONLY.

PROPOSED EXTERNAL GROUND LEVELS AND FINISHED FLOOR LEVELS ARE INDICATIVE ONLY AND ARE SUBJECT TO CONFIRMATION FROM SIBCAS.

For Planning

DLA ARCHITECTURE
www.dla-architecture.co.uk
Pearl Assurance House | 23 Princess Street
MANCHESTER| M2 4ER
T : 0161 834 4550 E : info@dla-architecture.co.uk

PROJECT
TEMPLE PRIMARY SCHOOL, MANCHESTER

TITLE
SITE PLAN - TEMPORARY CLASSROOMS

SCALE
1:500 @ A3

DATE
19/03/12

DRAWN
SR

REVIEWED
RM

DRAWING NO
2011-083/804

REVISION
-

FILE PATH
T:\2011\2011-083\CAD\05-Autocad\Dwgs\804