SITE LOCATION

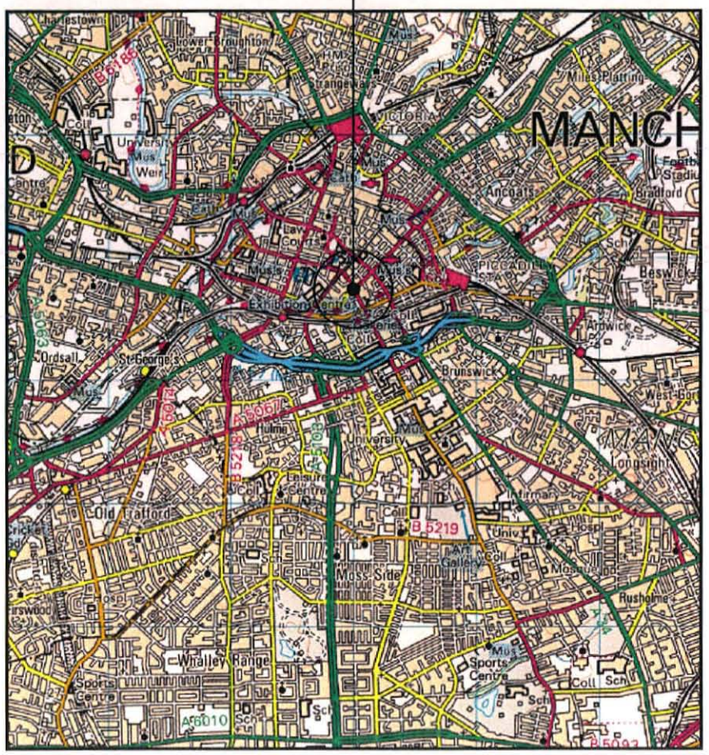

0 1km 2km

Scale

SITE LOCATION
(Scale 1:50000)

Ordnance Survey map extract
based upon Landranger map series
with the permission of the controller of
Her Majesty's Stationery Office
Mono Consultants Limited licence no. ES100017753
Crown copyright.



SITE PHOTOGRAPH

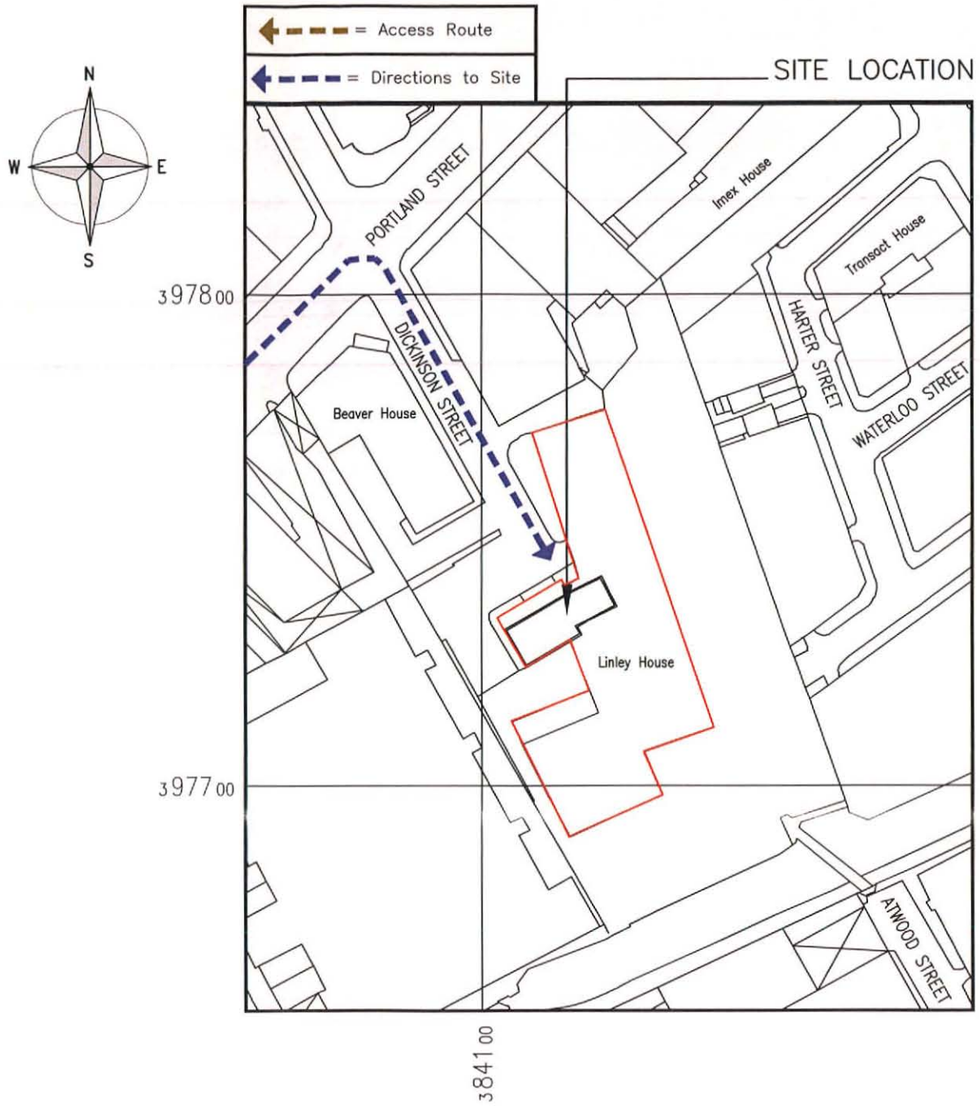

DETAILED SITE LOCATION
(Scale 1:1250)

Based upon Ordnance Survey map extract
with the permission of the Controller of
Her Majesty's Stationery Office.
Crown copyright.
Mono Consultants Limited licence no. ES100017753
Promap licence no. A152065A0001

Notes:
1 ALL DIMENSIONS ARE IN MM UNLESS NOTED OTHERWISE

N.G.R. E: 384122 N: 397738

Directions
TAKE THE M60 TO JUNCTION 7 AND TAKE THE A56 INTO MANCHESTER. TURN RIGHT ONTO WHITWORTH STREET AND THEN TAKE A LEFT INTO OXFORD STREET. TURN RIGHT INTO PORTLAND STREET AND THEN ANOTHER RIGHT INTO DICKINSON STREET. CAR PARKING MAY OR MAY NOT BE AVAILABLE. VANS WITH ROOF RACKS OR TALLER VEHICLES MAY NOT BE ABLE TO GAIN ACCESS.

PLANNING AND BUILDING CONTROL
17 APR 2013

REV	MODIFICATION	BY	CH	DATE
A	Issued for Approval	BG	DM	10/04/13

MONO CONSULTANTS LIMITED
No. 58 Cygnet Court
Timothy's Bridge Road
Stratford-upon-Avon
Warwickshire
CV37 9NW
t. 44 (0)1789 206500
f. 44 (0)1789 206529
www.monoconsultants.com

CTIL

Cell Name	Opt
LINLEY HOUSE	A

Cell ID No

CTIL	Host	Sharer
(CTIL) 126084	(VF) 13176	(TEF) N/A

Site Address / Contact Details

LINLEY HOUSE
DICKINSON STREET
MANCHESTER
M1 6HR

Drawing Title: SITE LOCATION MAPS

Purpose of issue: PLANNING

Drawing Number: 100

Scale:	Drawn:	Date:	Issue:
As Shown	BG	10/04/13	A

Checked:	Date:	Approved:	Date:
DM	10/04/13	MH	10/04/13