


SEYMOUR ROAD ELEVATION

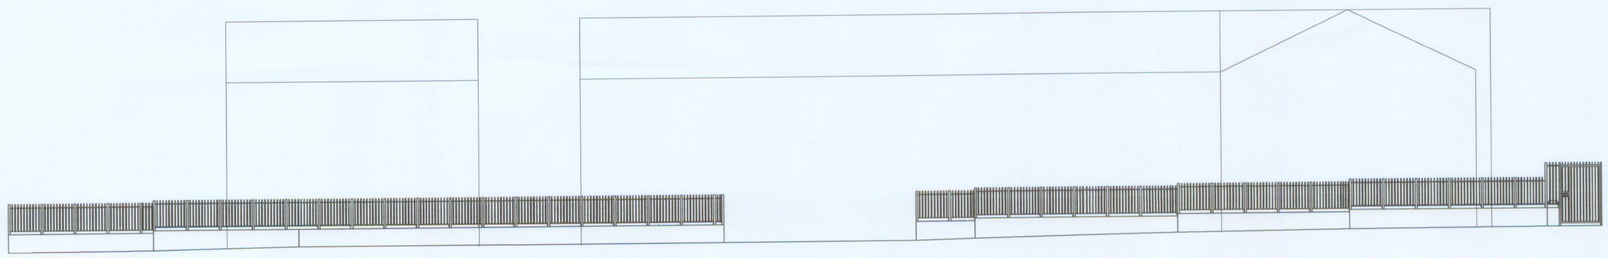

ST MARYS HALL ROAD ELEVATION



DESIGN DETAILS

Notes

1. All Dimensions to be confirmed on site.

2. Do not Scale from this drawing.

PLANNING
ACKD
REFLED
RECD 16 APR 2008
M
M
M
CONSULTEES

Project: Alder Court Decorative Railings

Tiltle: Proposed Elevations

Scale:1:100 Date: MAR 2008

Drawn:DJB

Dwg No:AC/DB/01

Arcon Housing Association
1 Jacksons Row
Manchester
M2 5WD
0161 214 4120